

Drg No: MB/2

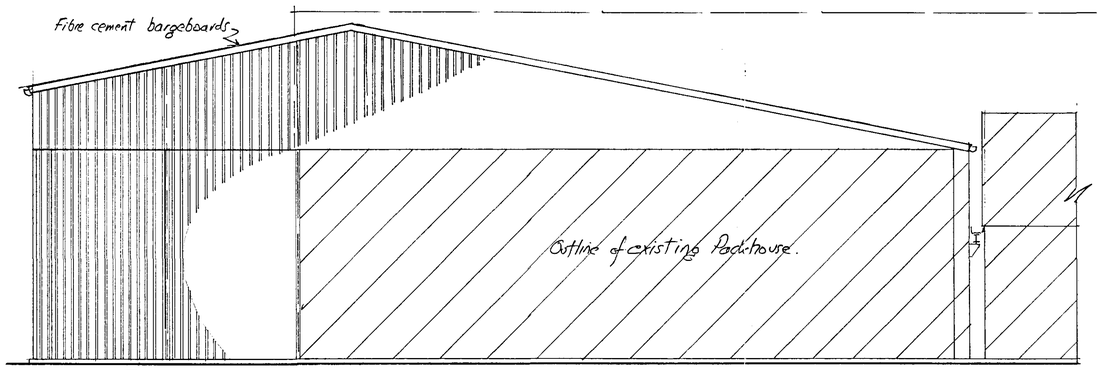


Treated timber spaced boarding on timber rails

END ELEVATION

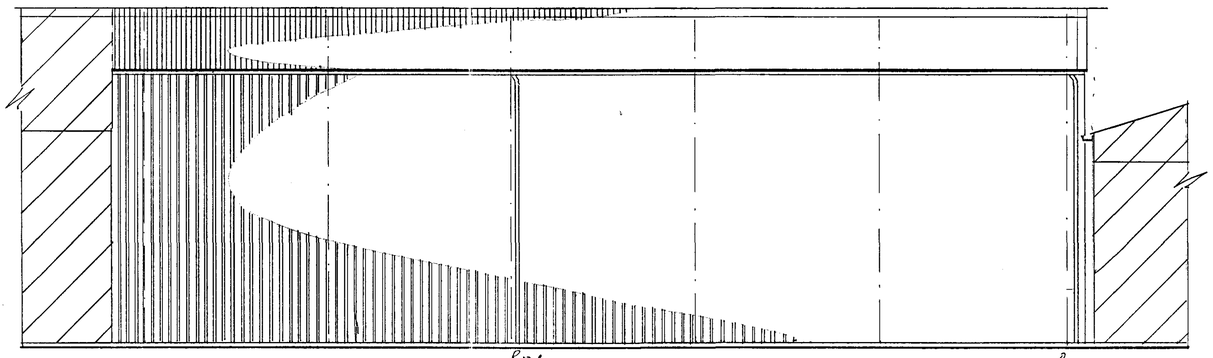

Treated timber spaced boarding on timber rails.


SIDE ELEVATION

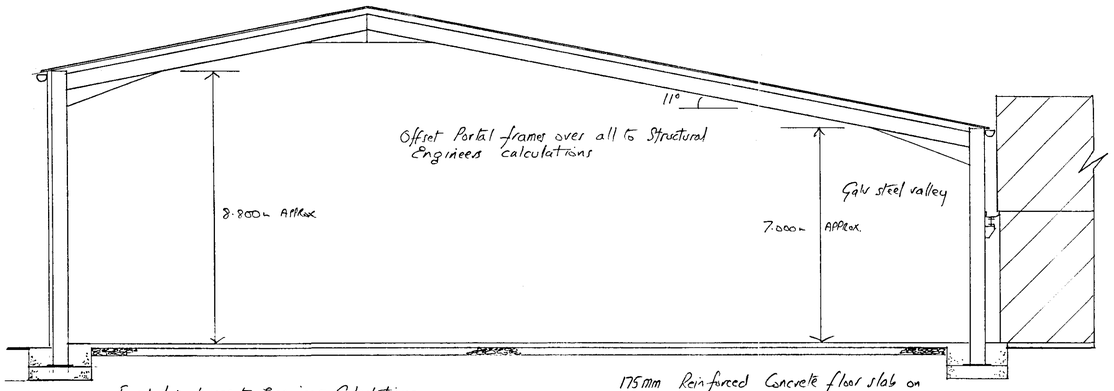

Foundation bases to Engineers Calculations


SECTION THRO'

175mm Reinforced Concrete floor slab on 1000 gge d.p.m. on 175mm blinded, consolidated hardcore.

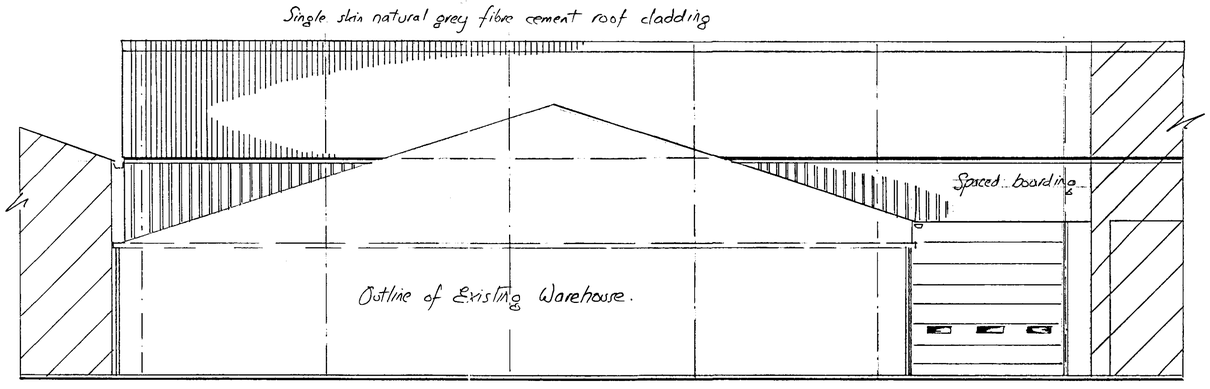

SIDE ELEVATION

Rapid roll door.

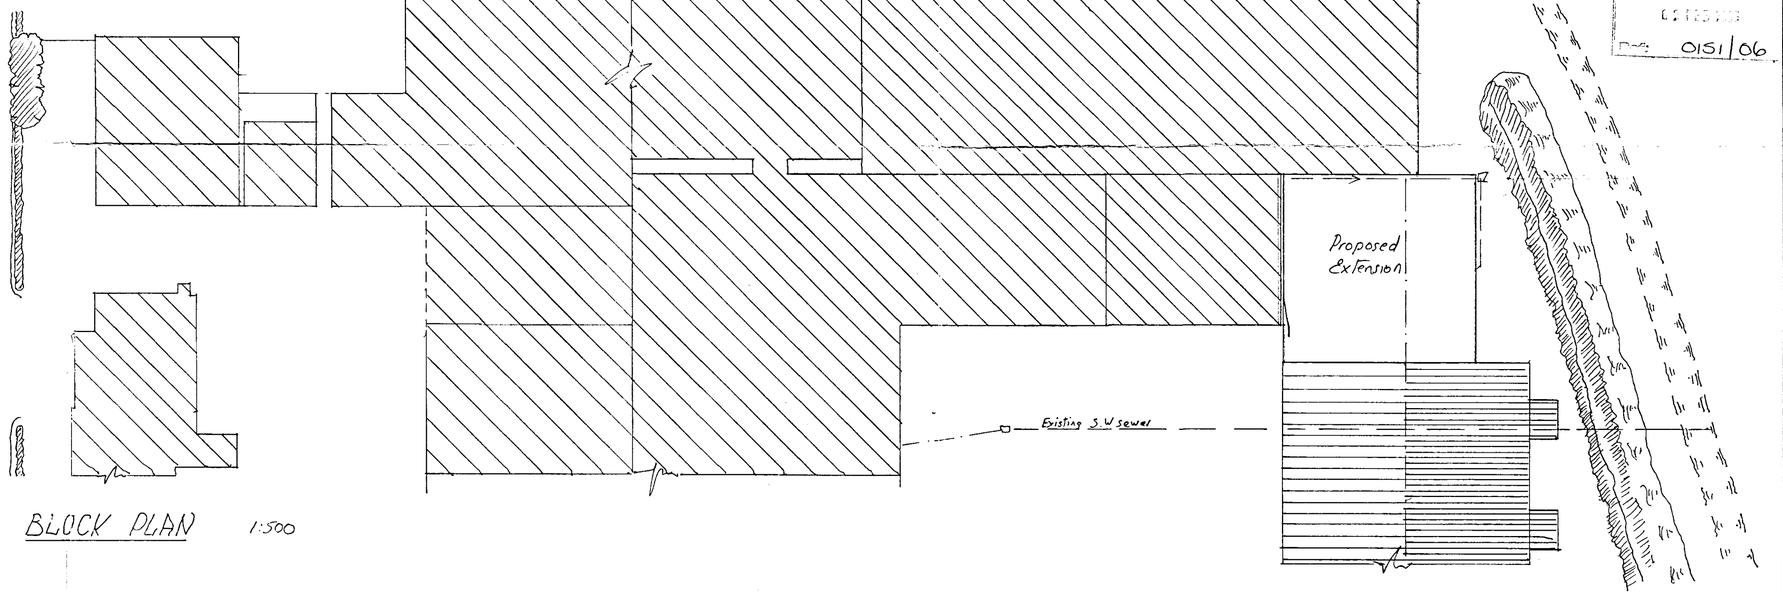

BLOCK PLAN 1:500

Planning Application Ref: 0151/06

DETERMINED PLAN

PROPOSED WAREHOUSE EXTENSION FOR MOULTON BULB Co., LONG LANE, MOULTON, LINCS.

Scale 1:100 Date: Jan'06 Drawn: R.W.