
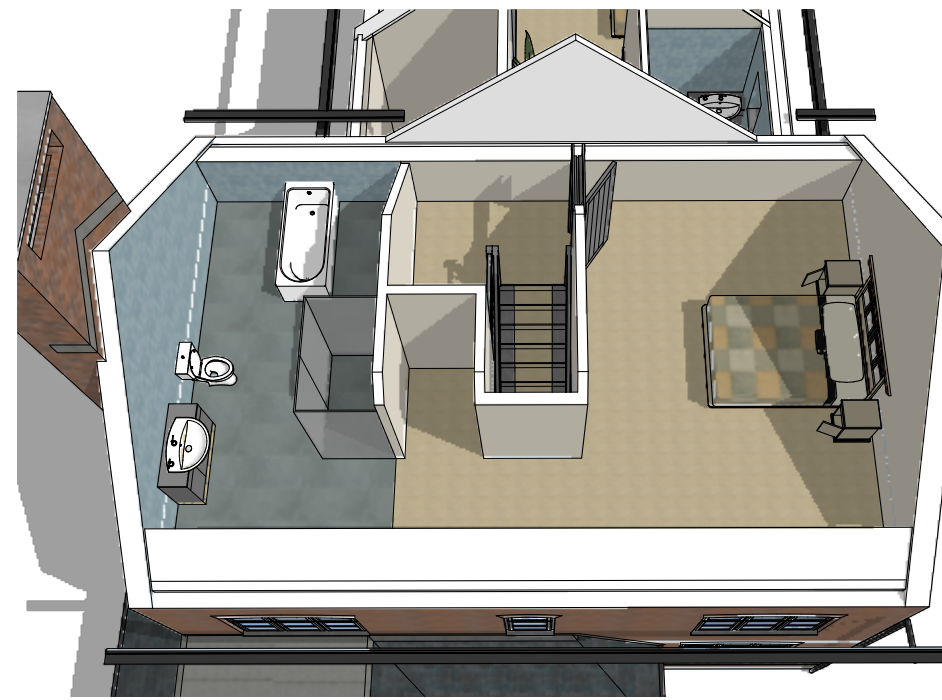
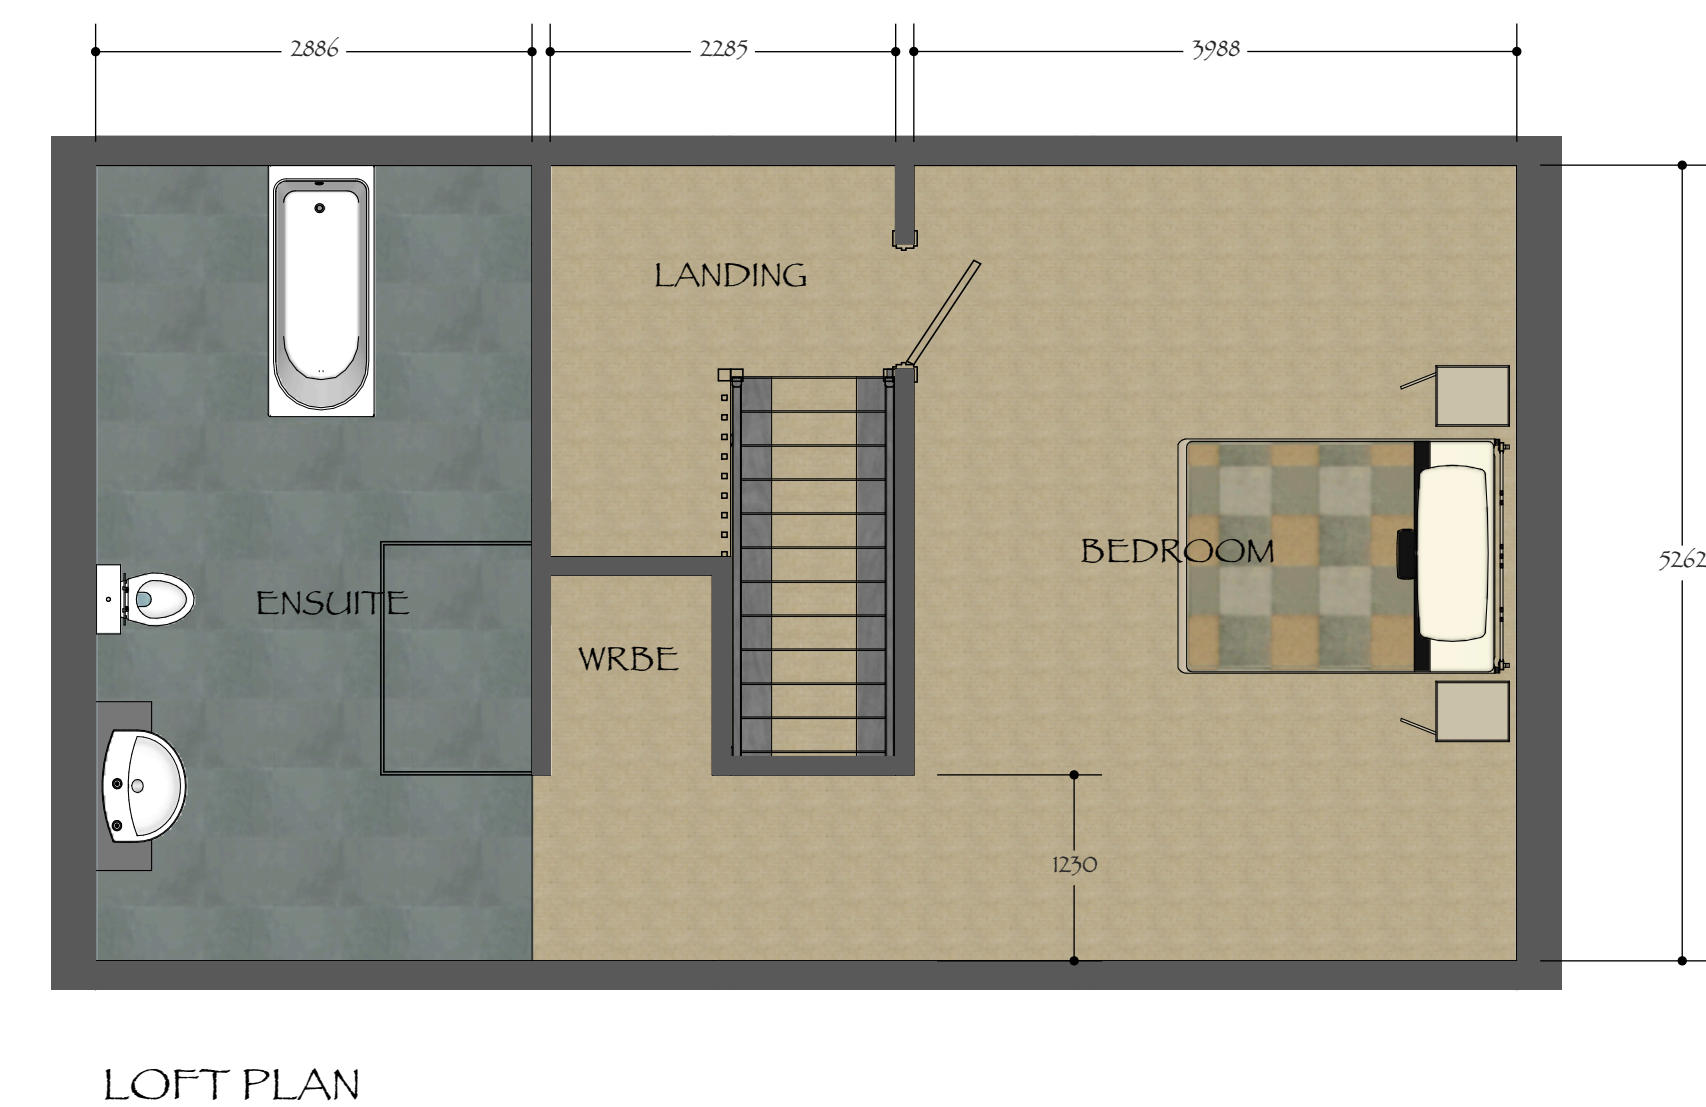


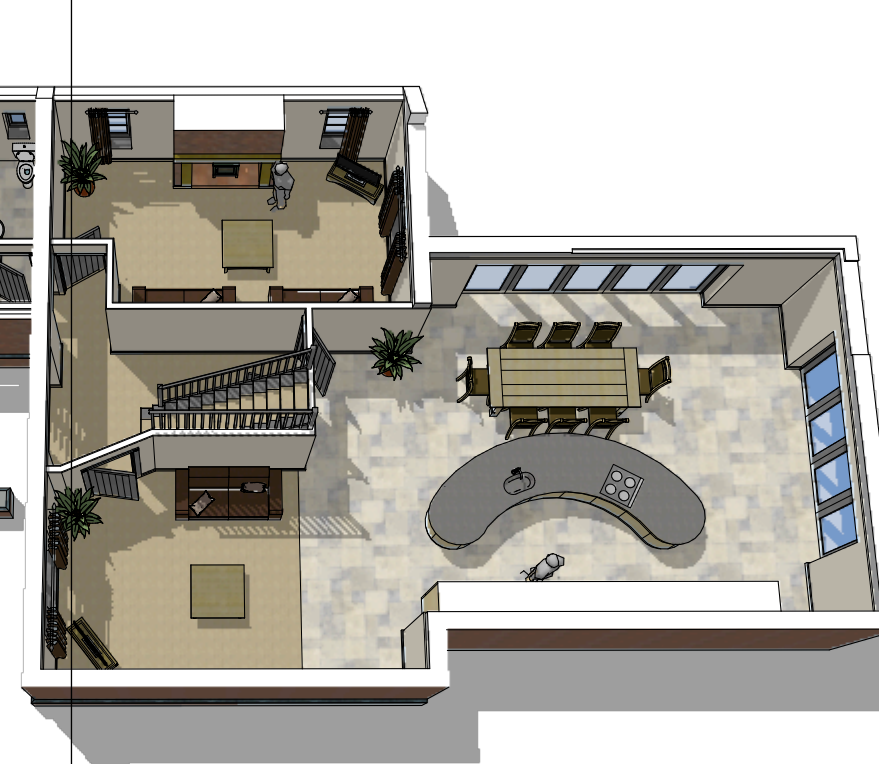

PROPOSED RESIDENTIAL DEVELOPMENT 2NO
DWELLINGS ADJ 77 WOODGATE ROAD
MOULTON CHAPEL SPALDING Lincs
for MR & MRS BOWATER & MR & MRS CHILVERS

[illegible]

1					
2					
FLOOR PLANS

FEB 17

1/50

J064-PL 8

Julian Warrick

Architectural Design Consultant

SEE your design. Imagine no longer how it looks. SEE how it looks

Email: julian@iwarrick-design-cons.com

Tel: 01775 820123

Mob: 07849 652067

www.JulianWarrick.co.uk

Google +

8 Beech Grove
Donington
Spalding
Lincs
PE11 4XQ