



WINDOW VIEW FROM REAR BEDROOM




BALCONY VIEW

THE BALCONY GLASS SCREEN IS TO BE SET BACK WITHIN THE OPENING TO ENSURE A BLINKERED VIEW DOWN THE REAR GARDEN AND THEREFORE ACHIEVE NO OVERLOOKING. THE VIEW FROM THE BEDROOM WINDOWS IS RESTRICTED DUE TO THE NARROW PROFILE THEREFORE LIMITS OVERLOOKING



REAR

RIGHT

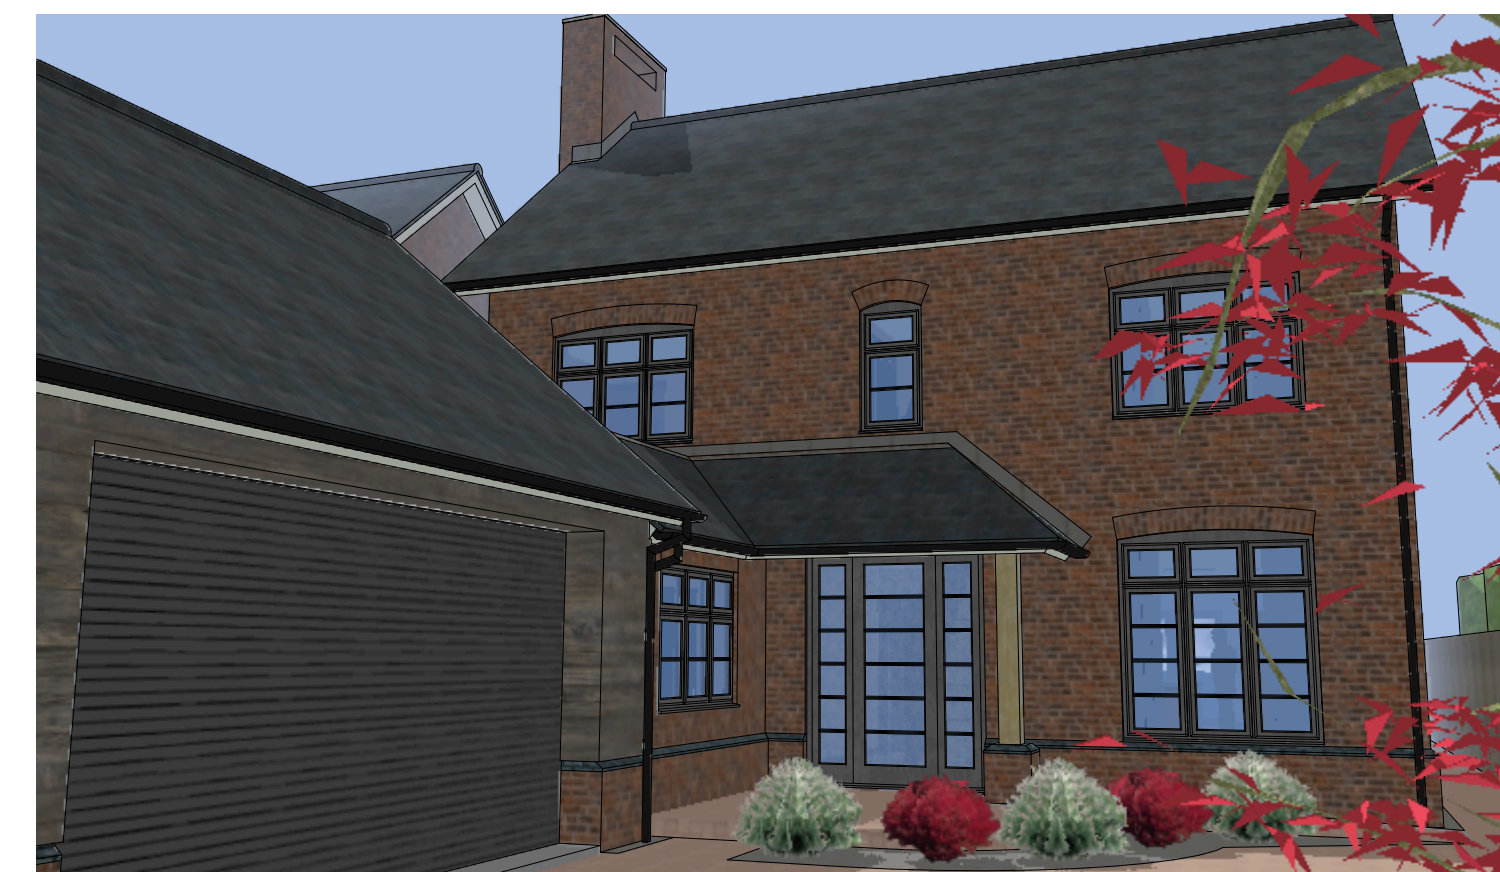

PROPOSED RESIDENTIAL DEVELOPMENT 2NO
DWELLINGS ADJ 77 WOODGATE ROAD
MOULTON CHAPEL SPALDING Lincs
for MR & MRS BOWATER & MR & MRS CHILVERS

[illegible]

1					
1					
1					

ELEVATIONS & VIEWS

FEB 17

1/100

J064-PL 9

Julian Warrick

Architectural Design Consultant

SEE your design. Imagine no longer how it looks. SEE how it looks

Email: julian@jwarrick-design-cons.com

Tel: 01775 820123

Mob: 07849 652067

Mob. 07849 652067
www.JulianWarrick.co.uk

Google +

8 Beech Grove

Donington

Spalding
Lincs

PE11 4XQ