




FRONT

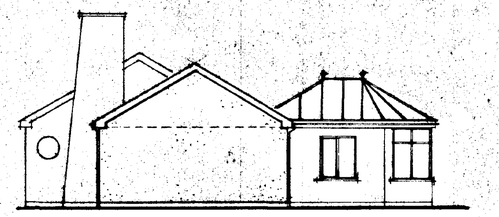


SIDE

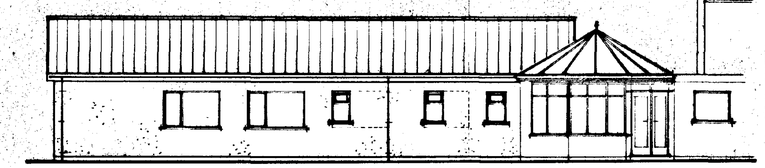

REAR

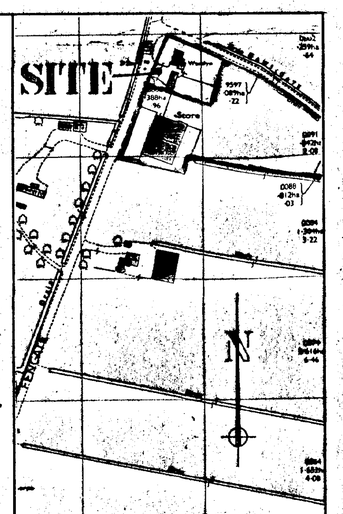


LOCATION PLAN
1:2500

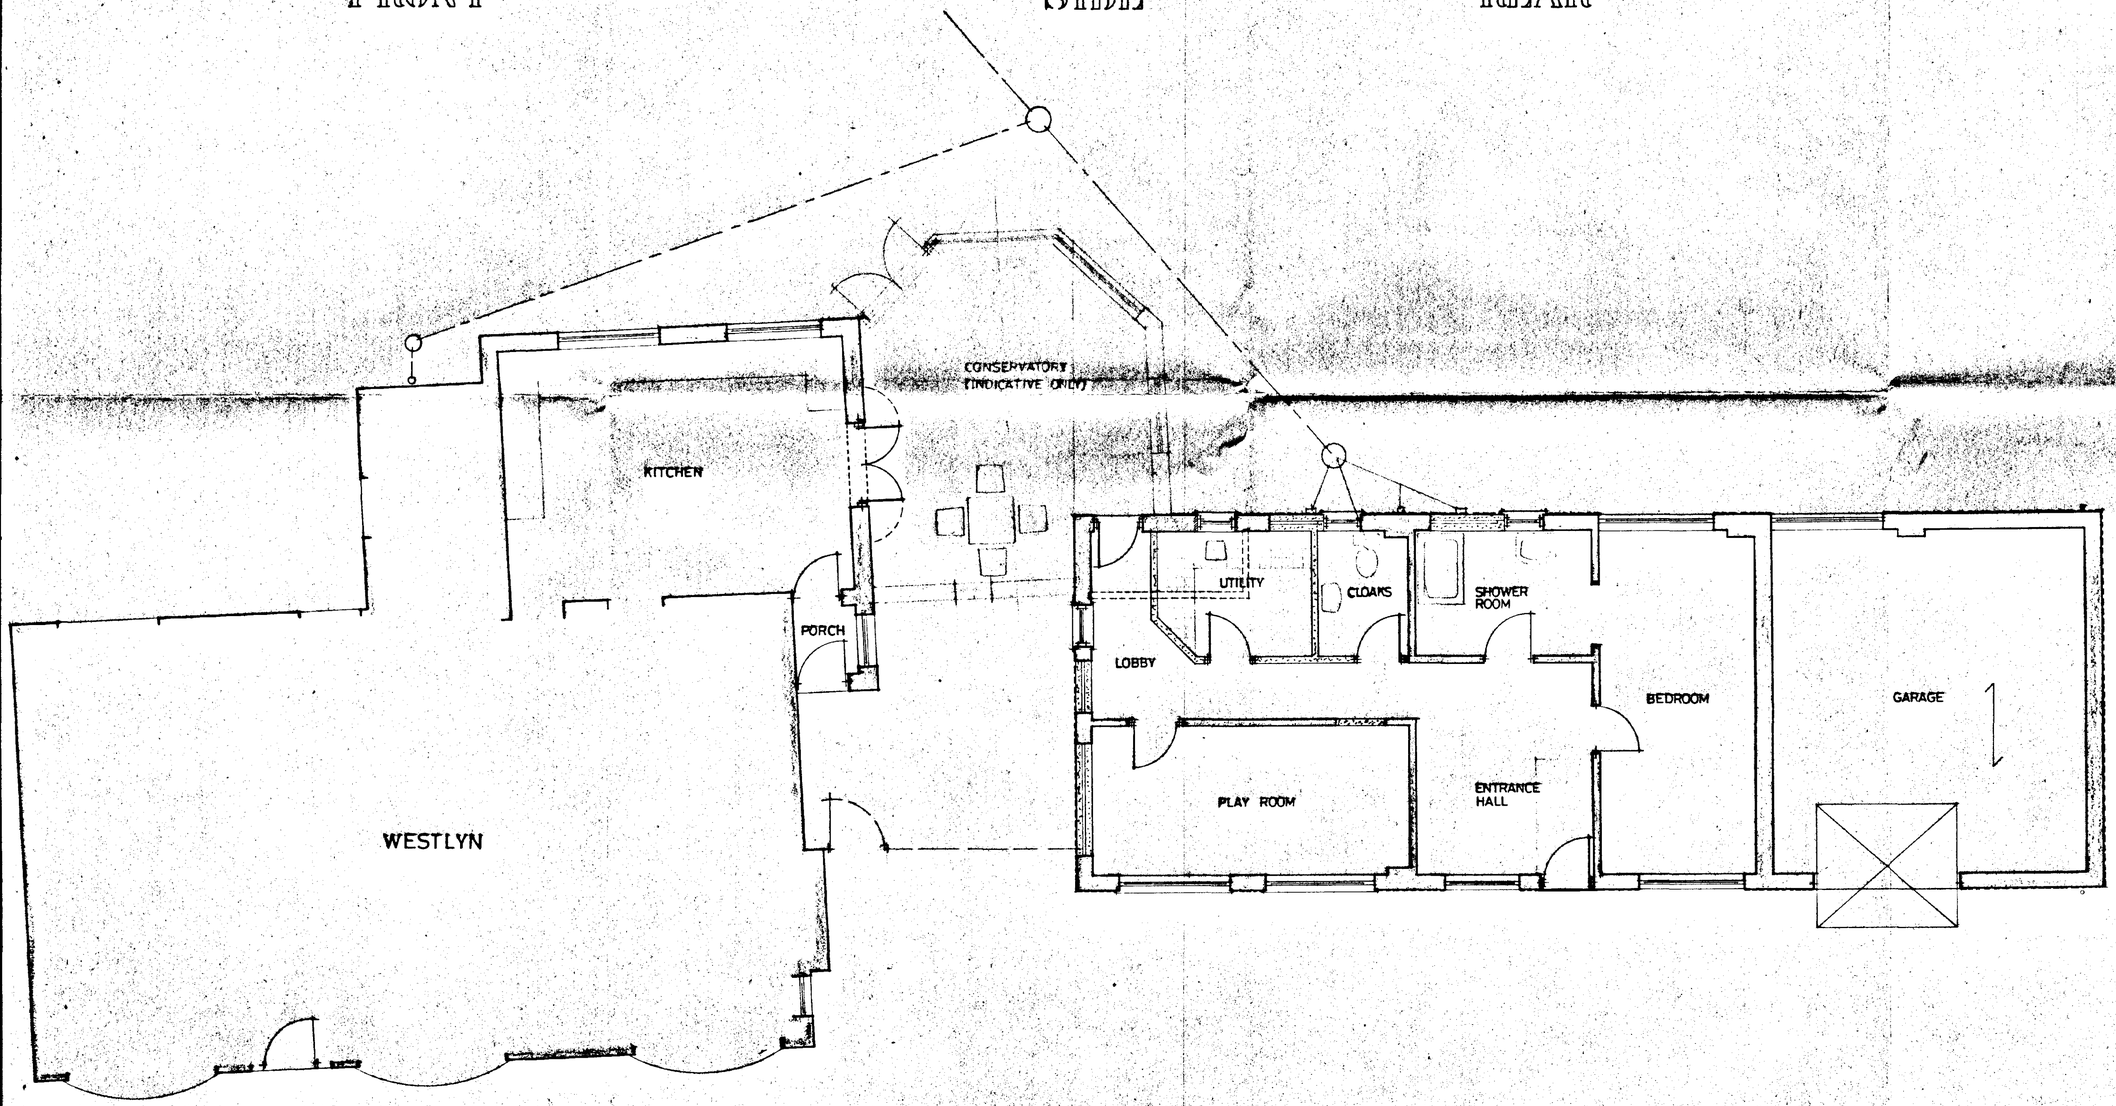


PLAN

DETERMINED PLAN

SOUTH HOLLAND DC
HOUSING & PLANNING
13 FEB 1998
Ref: 0157/98

**G. R. MERCHANT**
I.ENG AMICE, FIWO,
ARCHITECTURAL, STRUCTURAL
& LAND DRAINAGE CONSULTANT
TEL: HOLBEACH (01406) 490800

PROJECT:
*ALTERATIONS TO*
*WESTLYN*
*FENGATE*
*MOULTON CHAPEL*

CLIENT:
*J.M. STANBERRY*

| SCALES: | DATE: |
|---|---|
| 1:50 | JAN 1998 |
| G.R. MERCHANT | DRAWING No.: GRM.01 |
| REVISIONS: | |


**DO NOT SCALE FROM THIS DRAWING**
This drawing is copyright and may not be altered, traced, photographed or used for any purpose other than that for which it is issued.
The General Contractor is to check all dimensions on site and report discrepancies to the Architect.
All details shown on this drawing including foundations are based upon typical site conditions related to the area. No responsibility can be accepted for abnormal conditions which may be discovered during construction unless reported to the Architect so that design amendments may be considered. Site soil surveys are recommended in respect of foundations to establish specific site conditions before foundation work is undertaken.


SUBMIT 2299 4967

0046-11947