


THIS DRAWING MUST BE READ IN CONJUNCTION
WITH ALL RELEVANT DRAWINGS & STRUCTURAL
CALCULATIONS

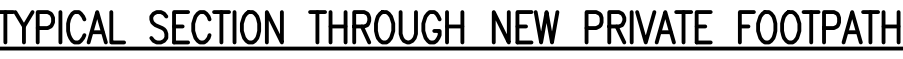

SCALE 1:20



SCALE 1:20



SCALE 1:20



SCALE 1:20




SCALE 1:10



SCALE 1:10



SCALE 1:10

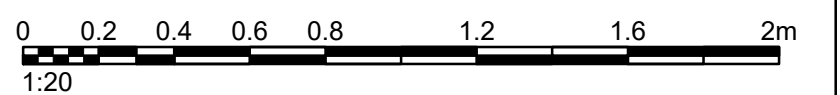

-	FIRST ISSUE - FOR INFORMATION	MRB	APW	20.06.25
REV.	DESCRIPTION	DRN.	APP.	DATE

e: info@shieldswilson.co.uk t: 01775 729252
STRUCTURAL AND CIVIL ENGINEERING

CLIENT	MOULTON PARISH COUNCIL
--------	------------------------

TITLE	PROPOSED FOOTPATH SECTIONS & DETAILS
-------	--------------------------------------

DATE	JUN. '25	SCALE $\odot$ A1 1:20 1:10	DRAWING NO. SW25-263-110	REV. —
DRAWN	MRB			