



SOUTH HOLLAND DC
HOUSING & PLANNING
-8 FEB 2000
Ref: 162/00

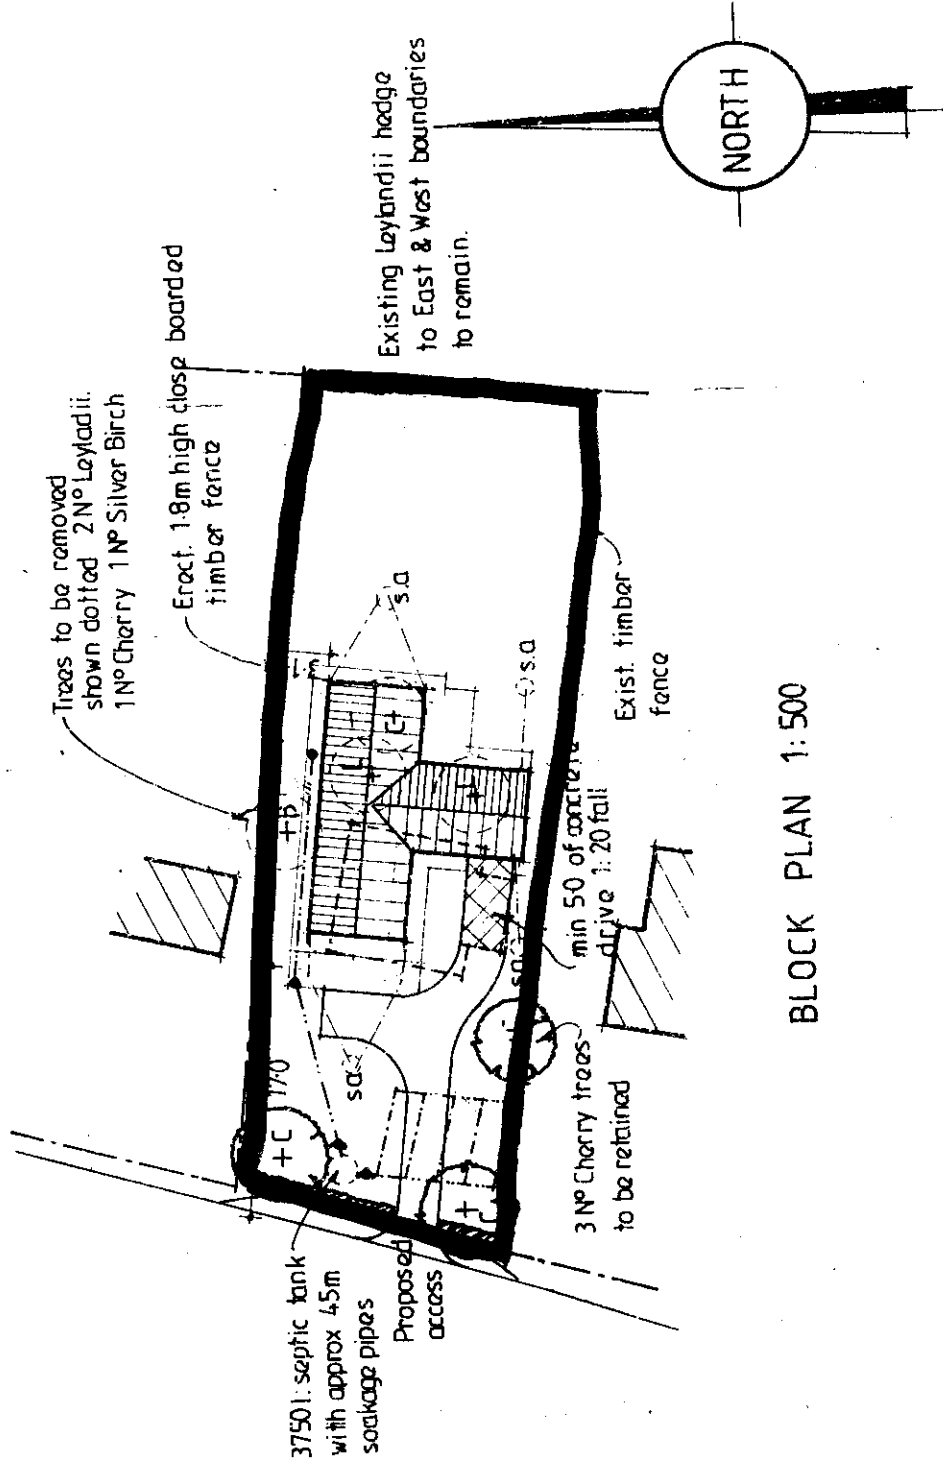

BLOCK PLAN 1:500

MR G. SPENCER & MS J. PARNHAM
HALLGATE,
MOULTON,
SPALDING,
LINC'S

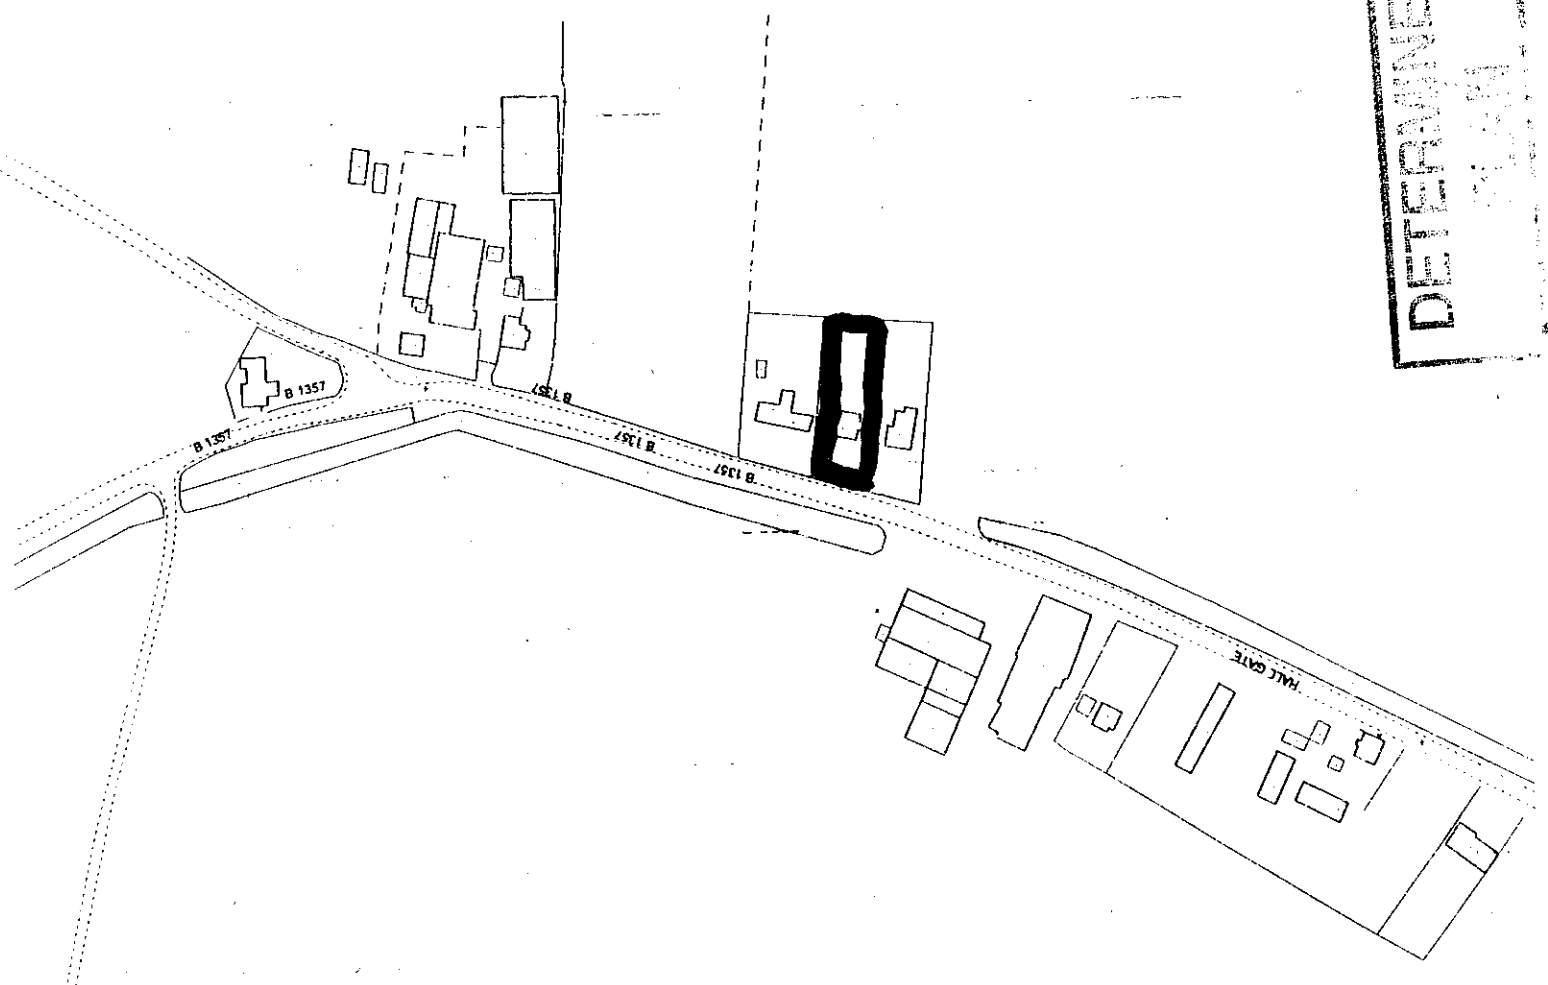

LOCATION PLAN 1:2500

DETERMINED

