
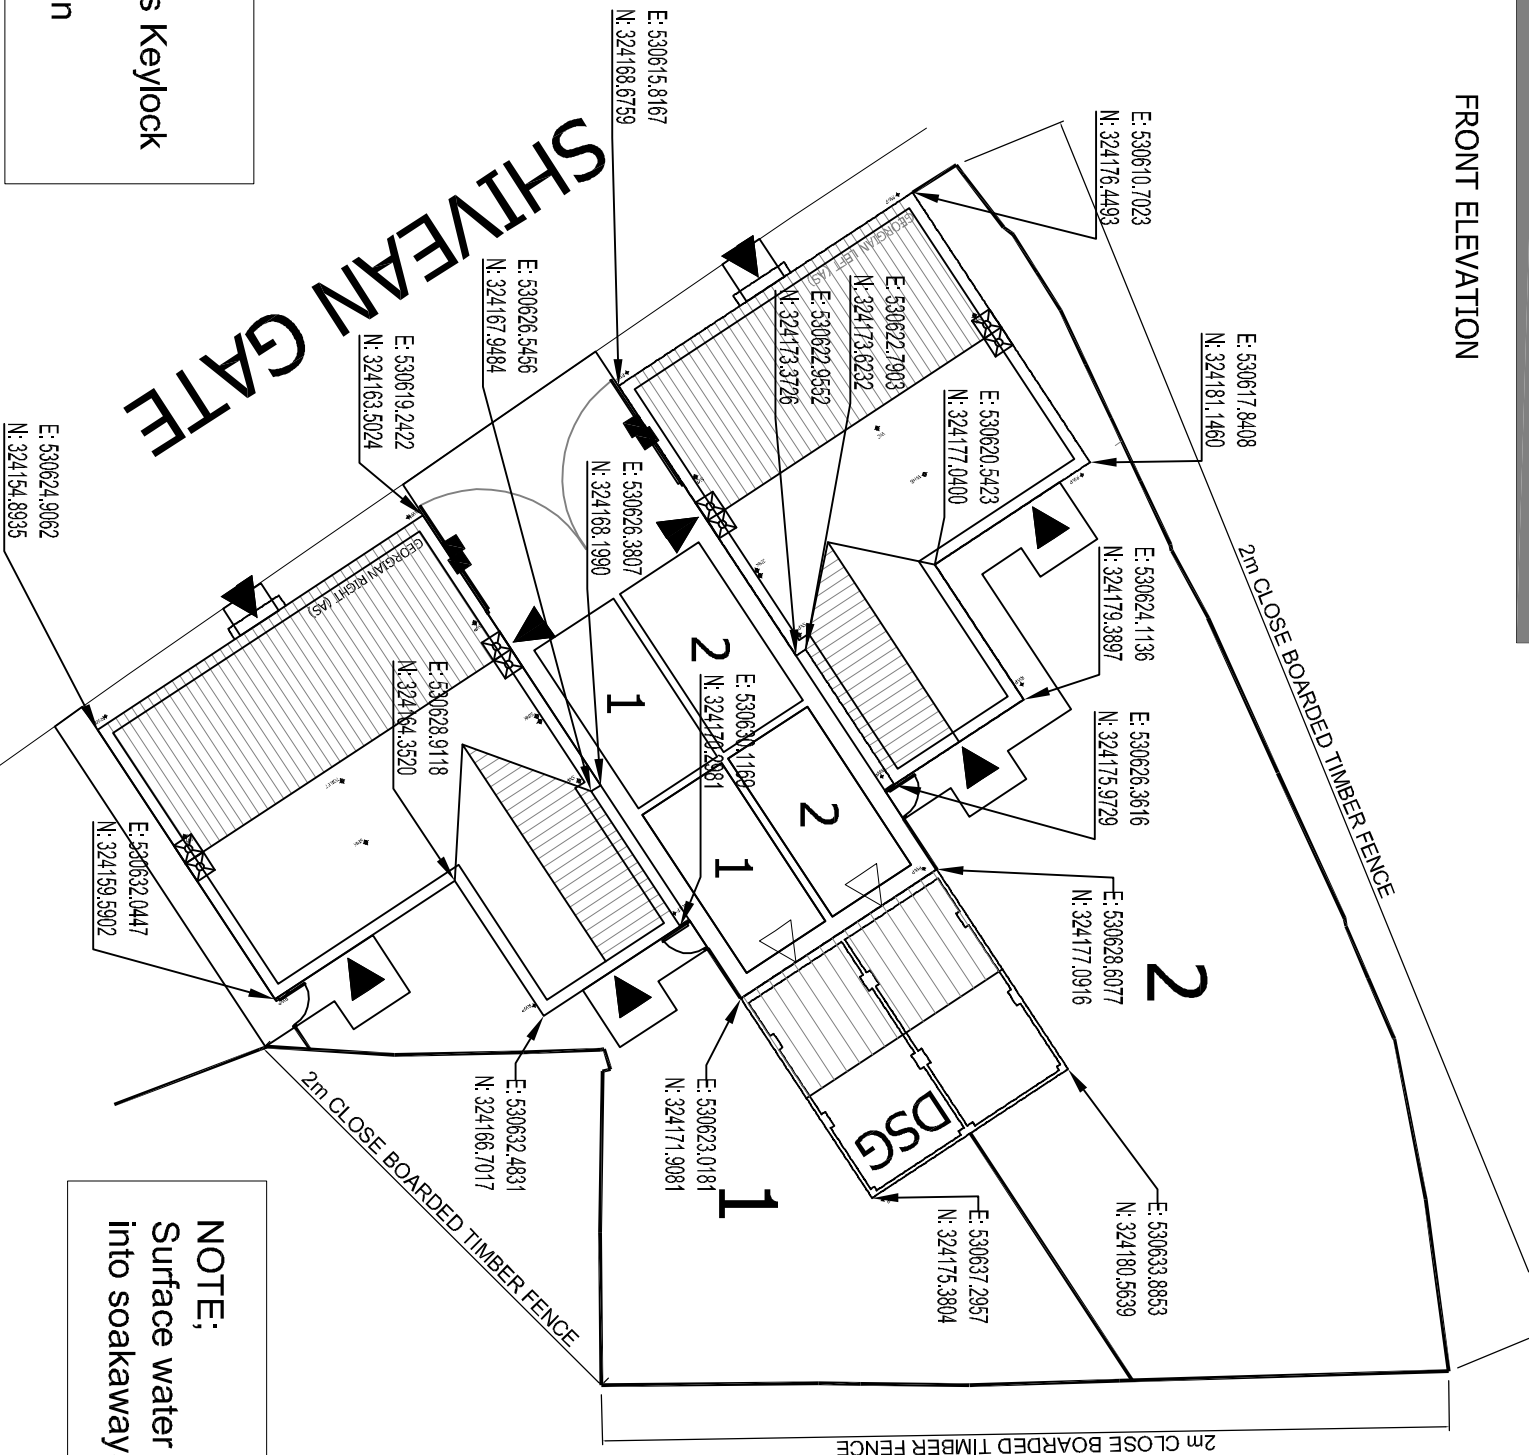
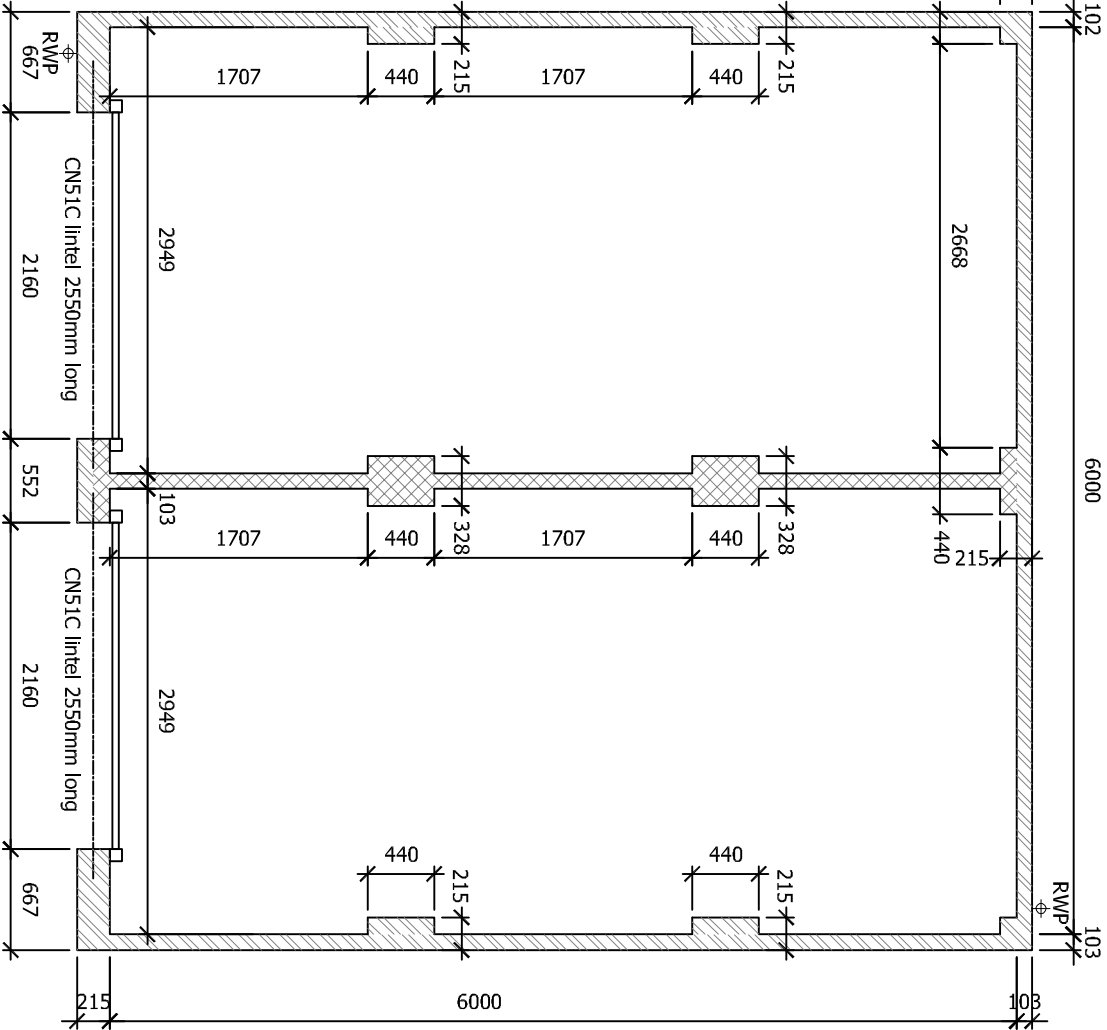
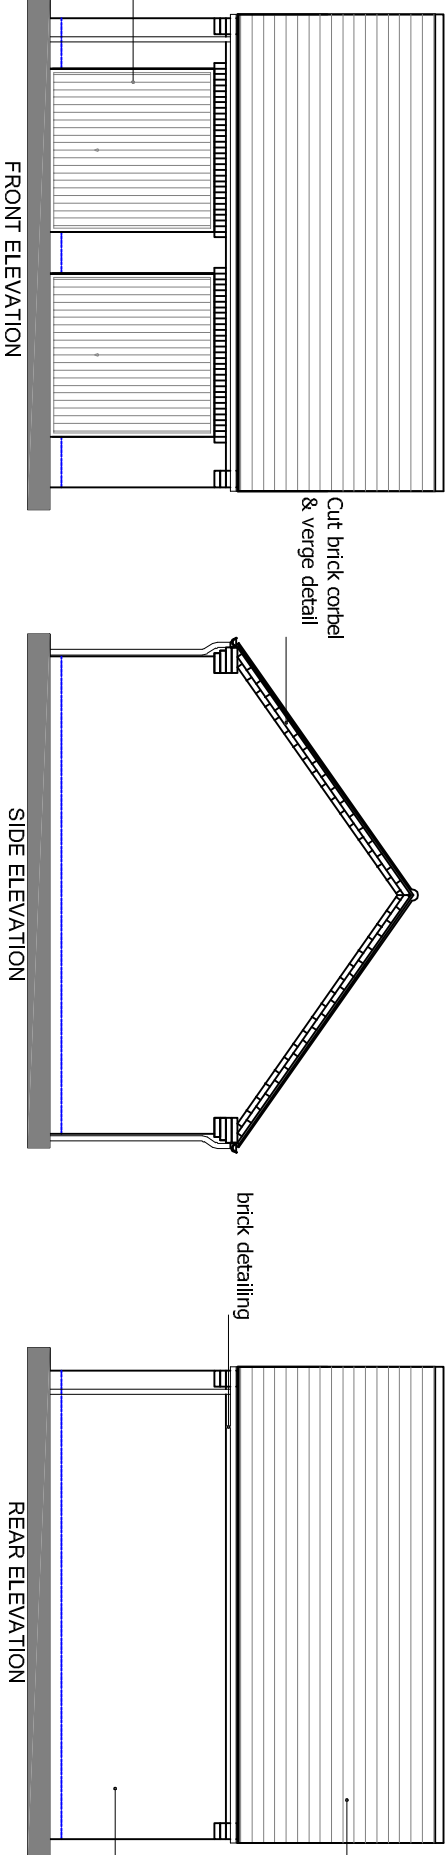


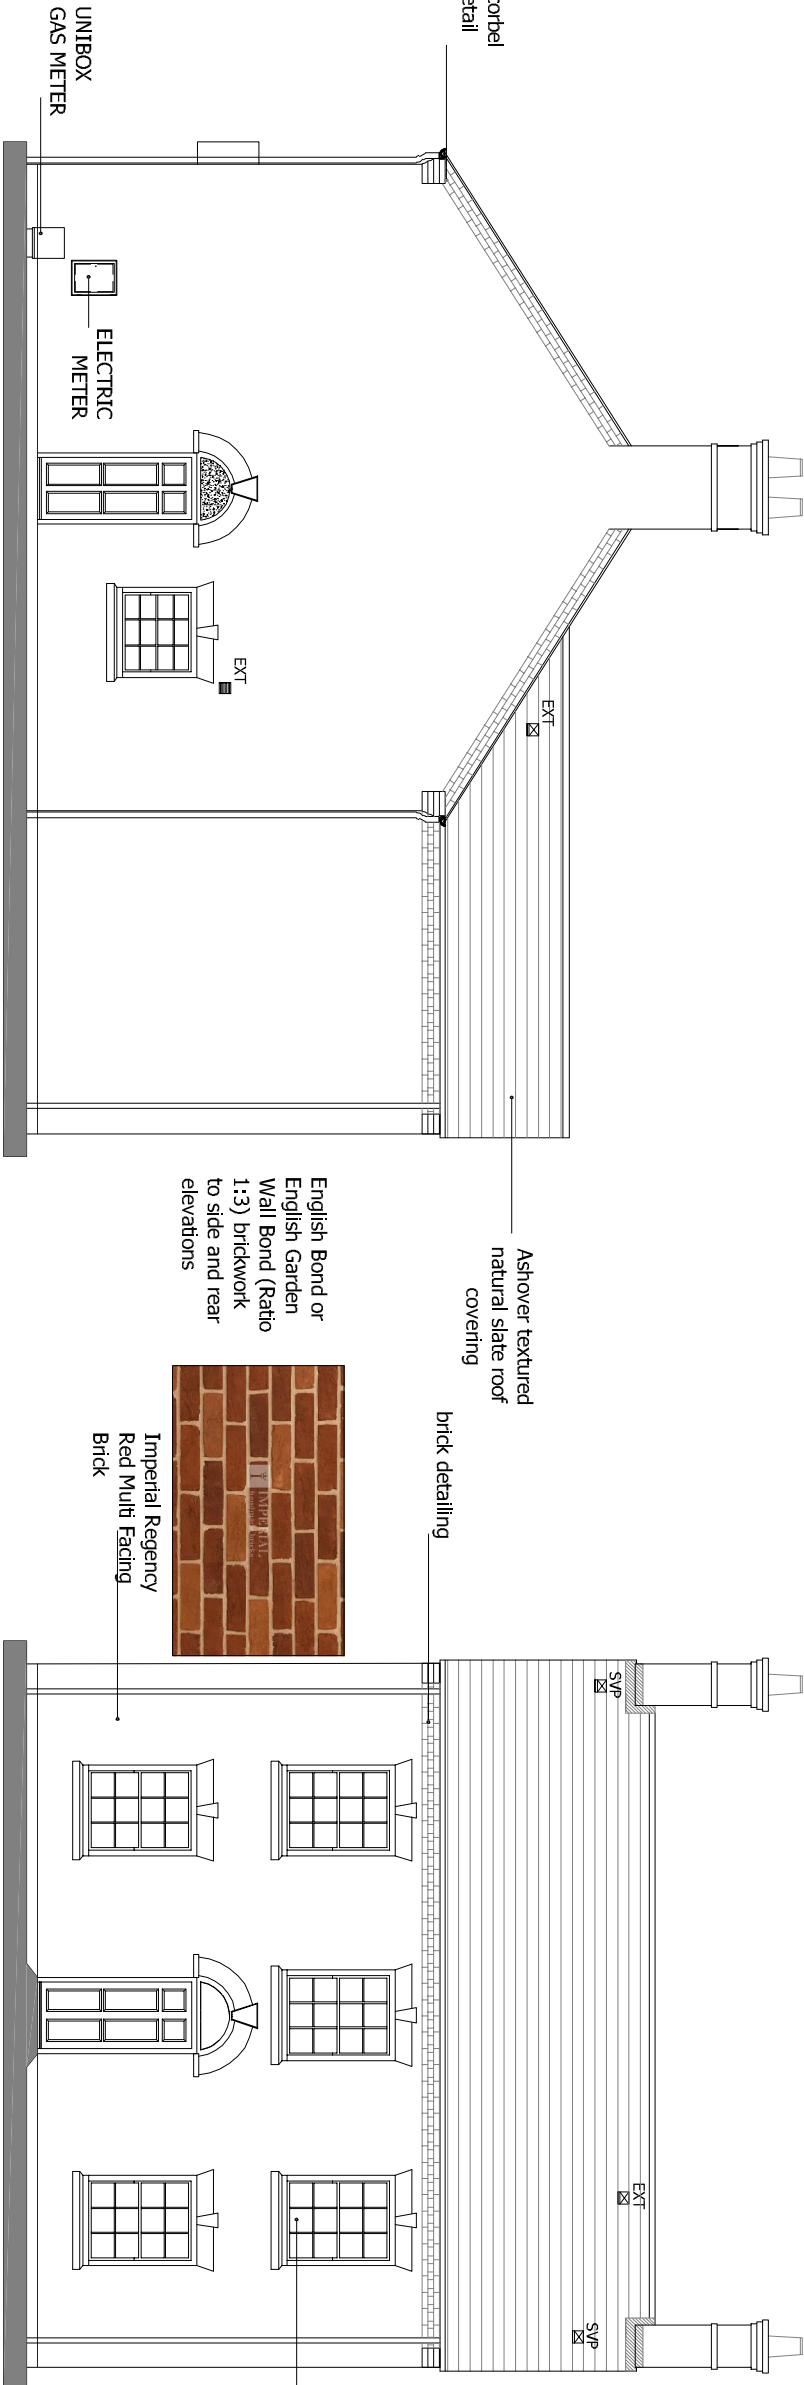

NOTE;
Driveway to be Marshall's Keylock
Brindle block paing
Patio to be Grey Porcelain

NOTE:
Surface water to discharge into soakaways in rear gardens

PROPOSED BLOCK PLAN

Revision	Date	Drawn	Description
----------	------	-------	-------------

Client **Tawny Homes**

Project
Erection of 2 Dwellings - 3 Shivean Gate, Moulton Spalding

Drawing Condition Compliance - Conditions 4, 13, 14 & 16

Scale	1:50, 1:100 1:200, @ A2	Drawn	AWM Checked	TAC	Date	17/02/2022
-------	----------------------------	-------	-------------	-----	------	------------

01406 380027 07778 597975 trevor@ataarchitects.co.uk

trevor@tacarchitects.co.uk

22/613/PA/001



GARAGE PLAN