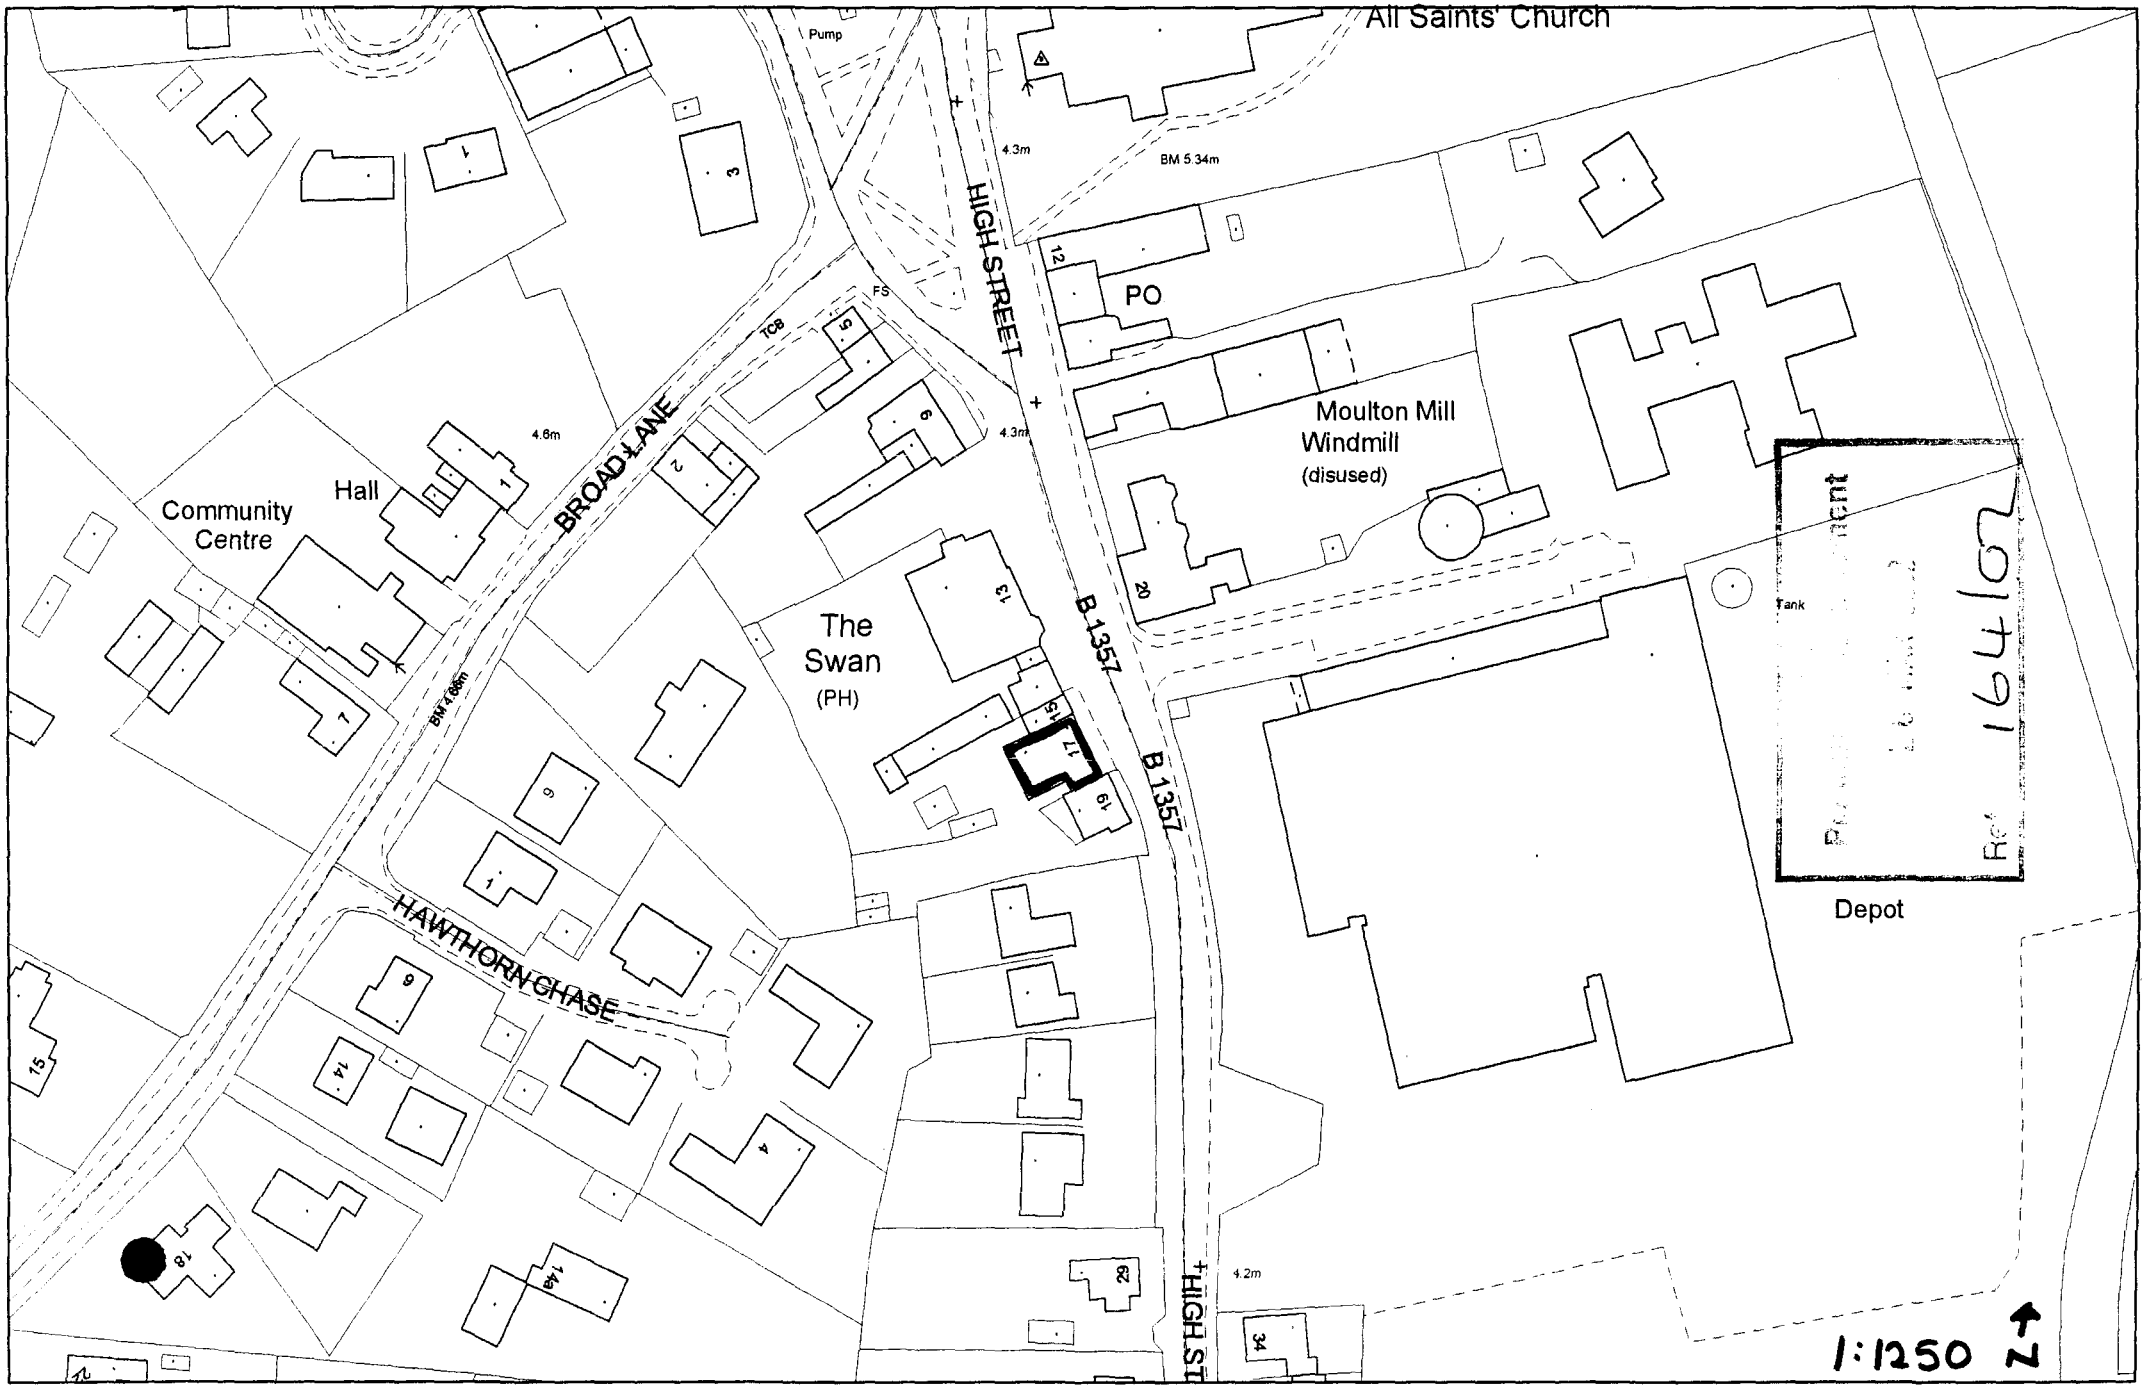
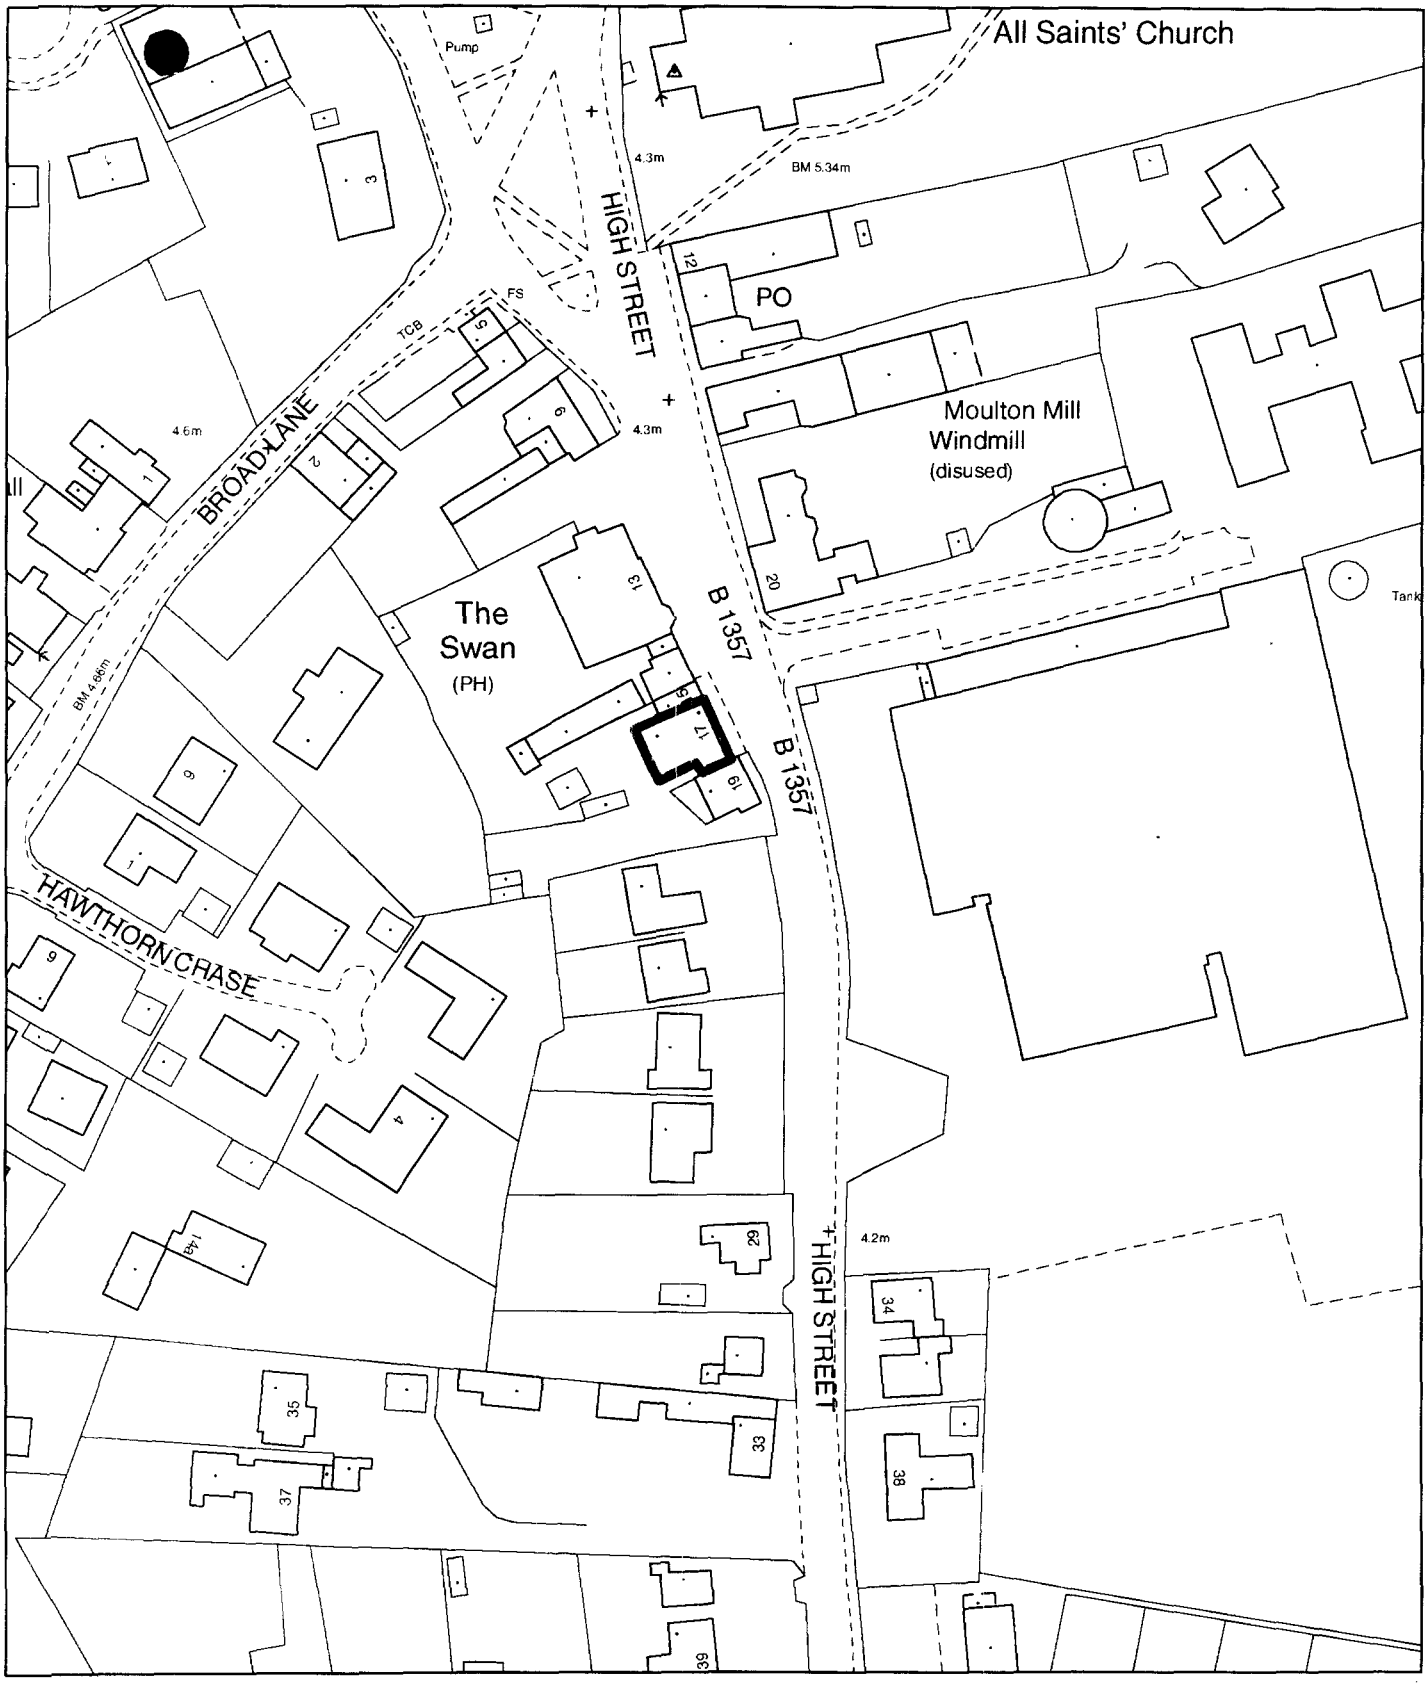

All Saints' Church
Pump
HIGH STREET
4.3m
BM 5.34m
PO
Moulton Mill
Windmill
(disused)
FS
TCB
BROAD LANE
4.6m
Hall
Community
Centre
BM 4.68m
The
Swan
(PH)
B 1357
HAWTHORN CHASE
Depot
Tank
164107
4.2m
HIGH ST
1:1250



Planning Application Location Plan
Ward Member Notification

H13/0164/02

Scale: 1:1250

FILE COPY

Planning and Development

Council Offices, Priory Road, Spalding, Lincolnshir

PLEASE DO NOT COPY THIS PLAN
This map is reproduced from Ordnance Survey material with permission of Ordnance Survey on behalf of Her Majesty's Stationery Office (c) Crown copyright. Unauthorised reproduction infringes Crown copyright and may lead to prosecution or civil