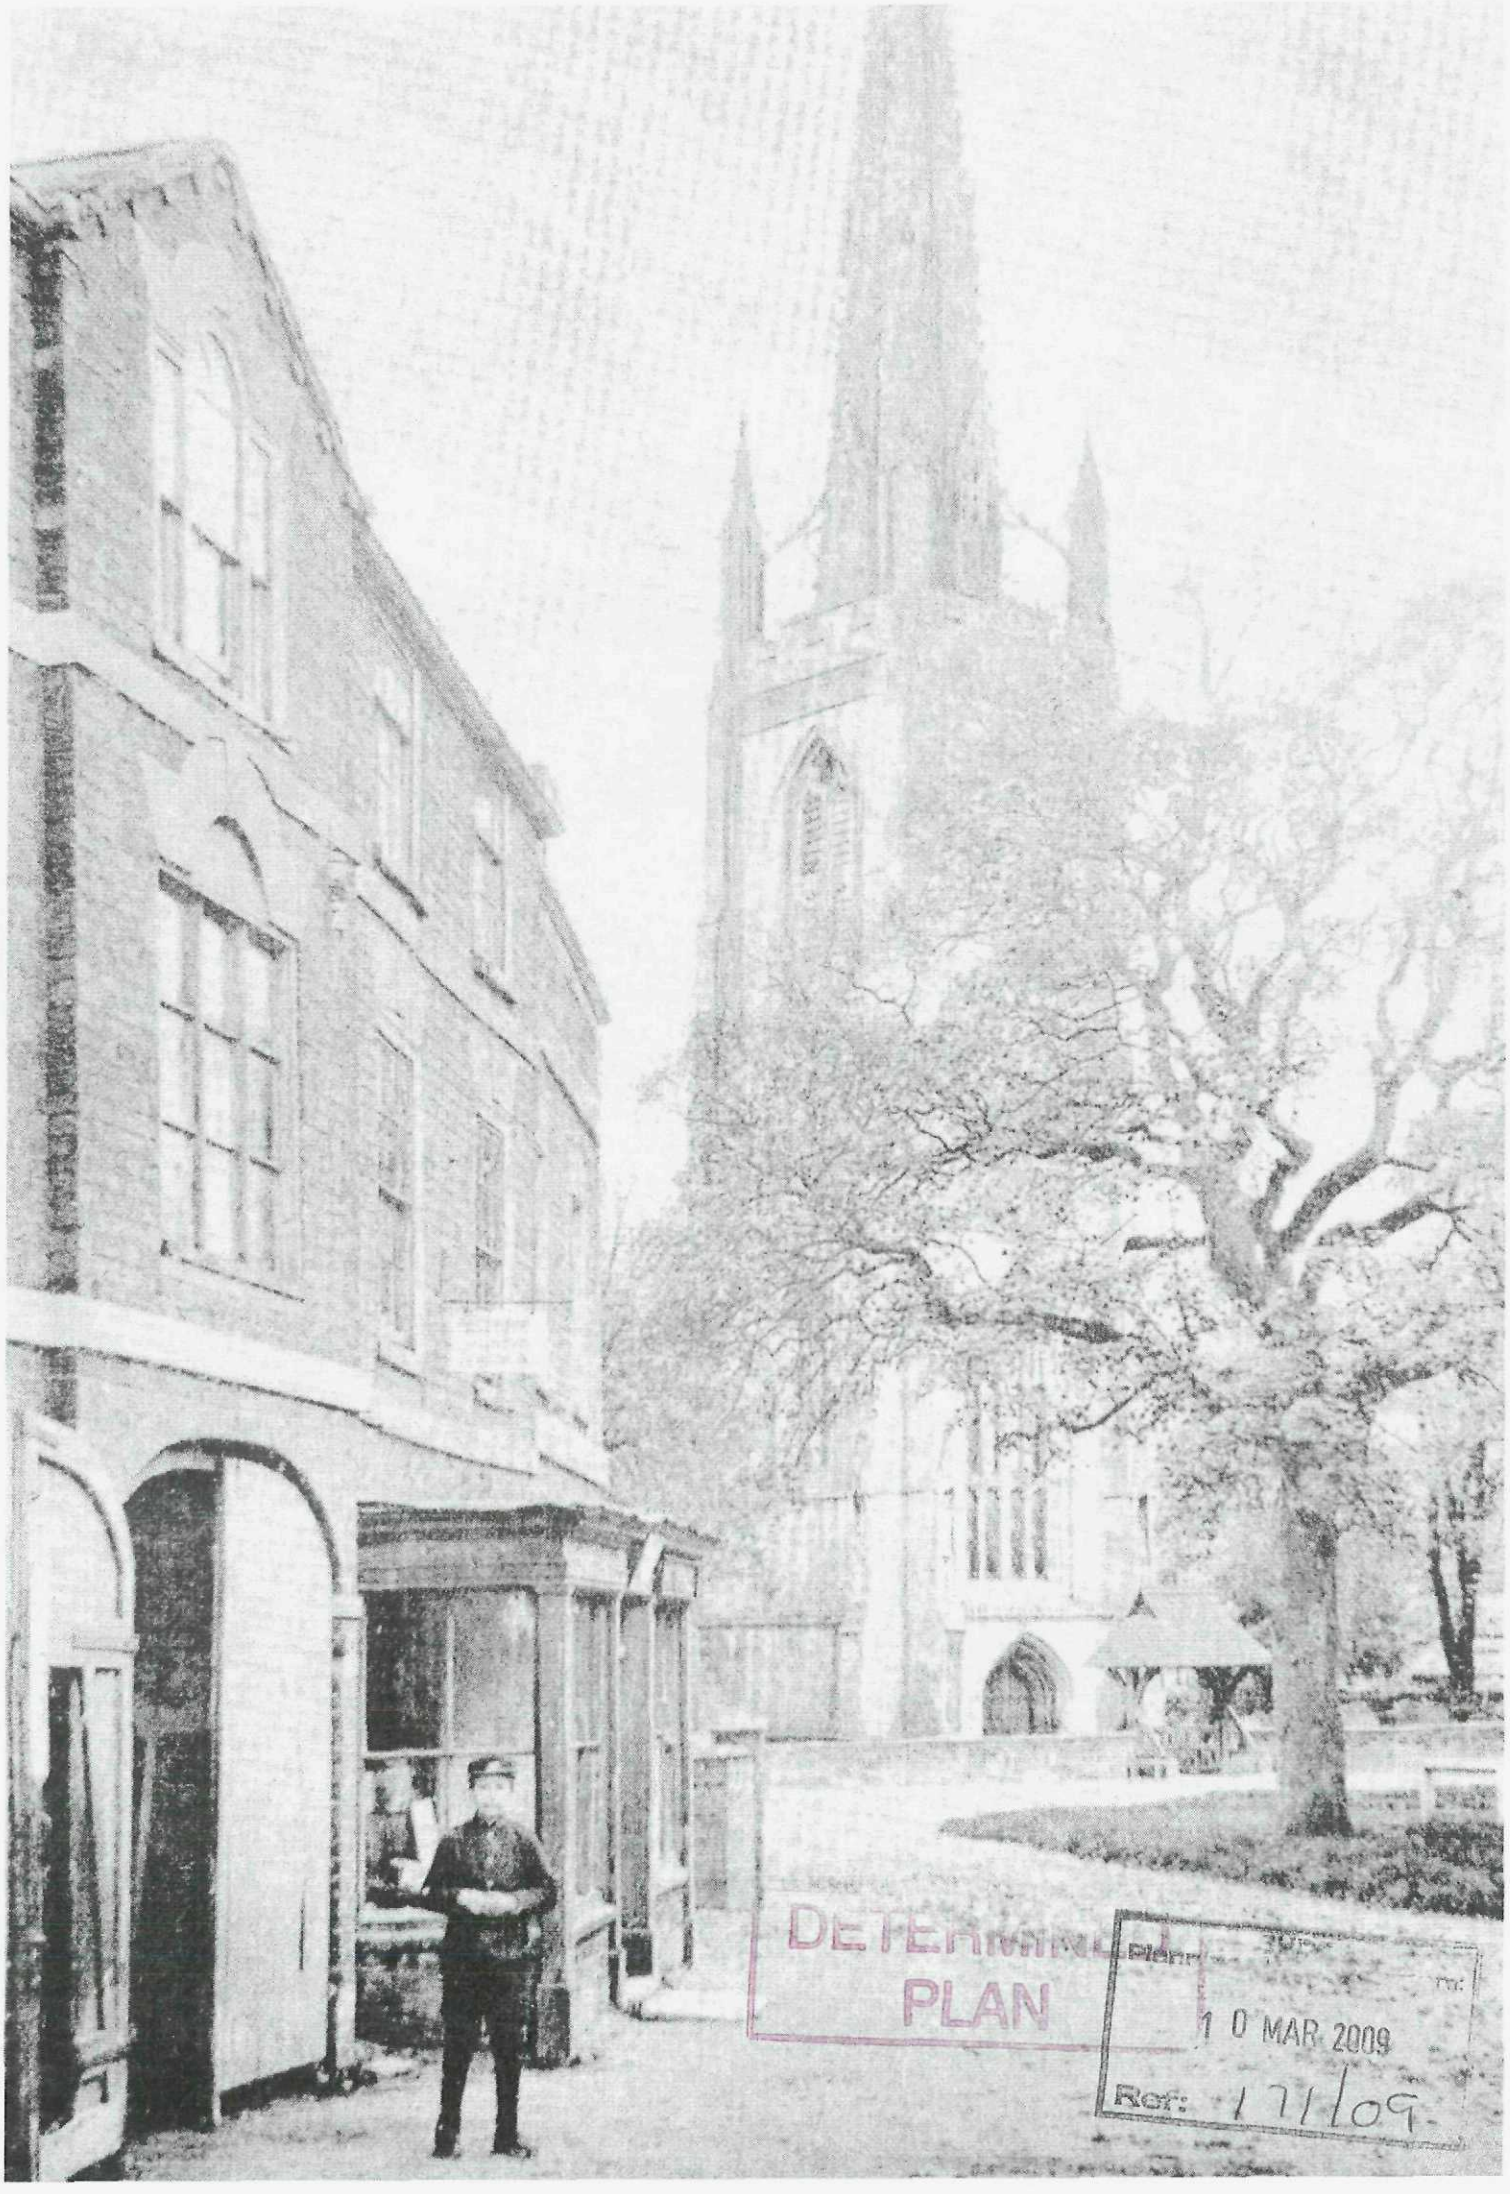
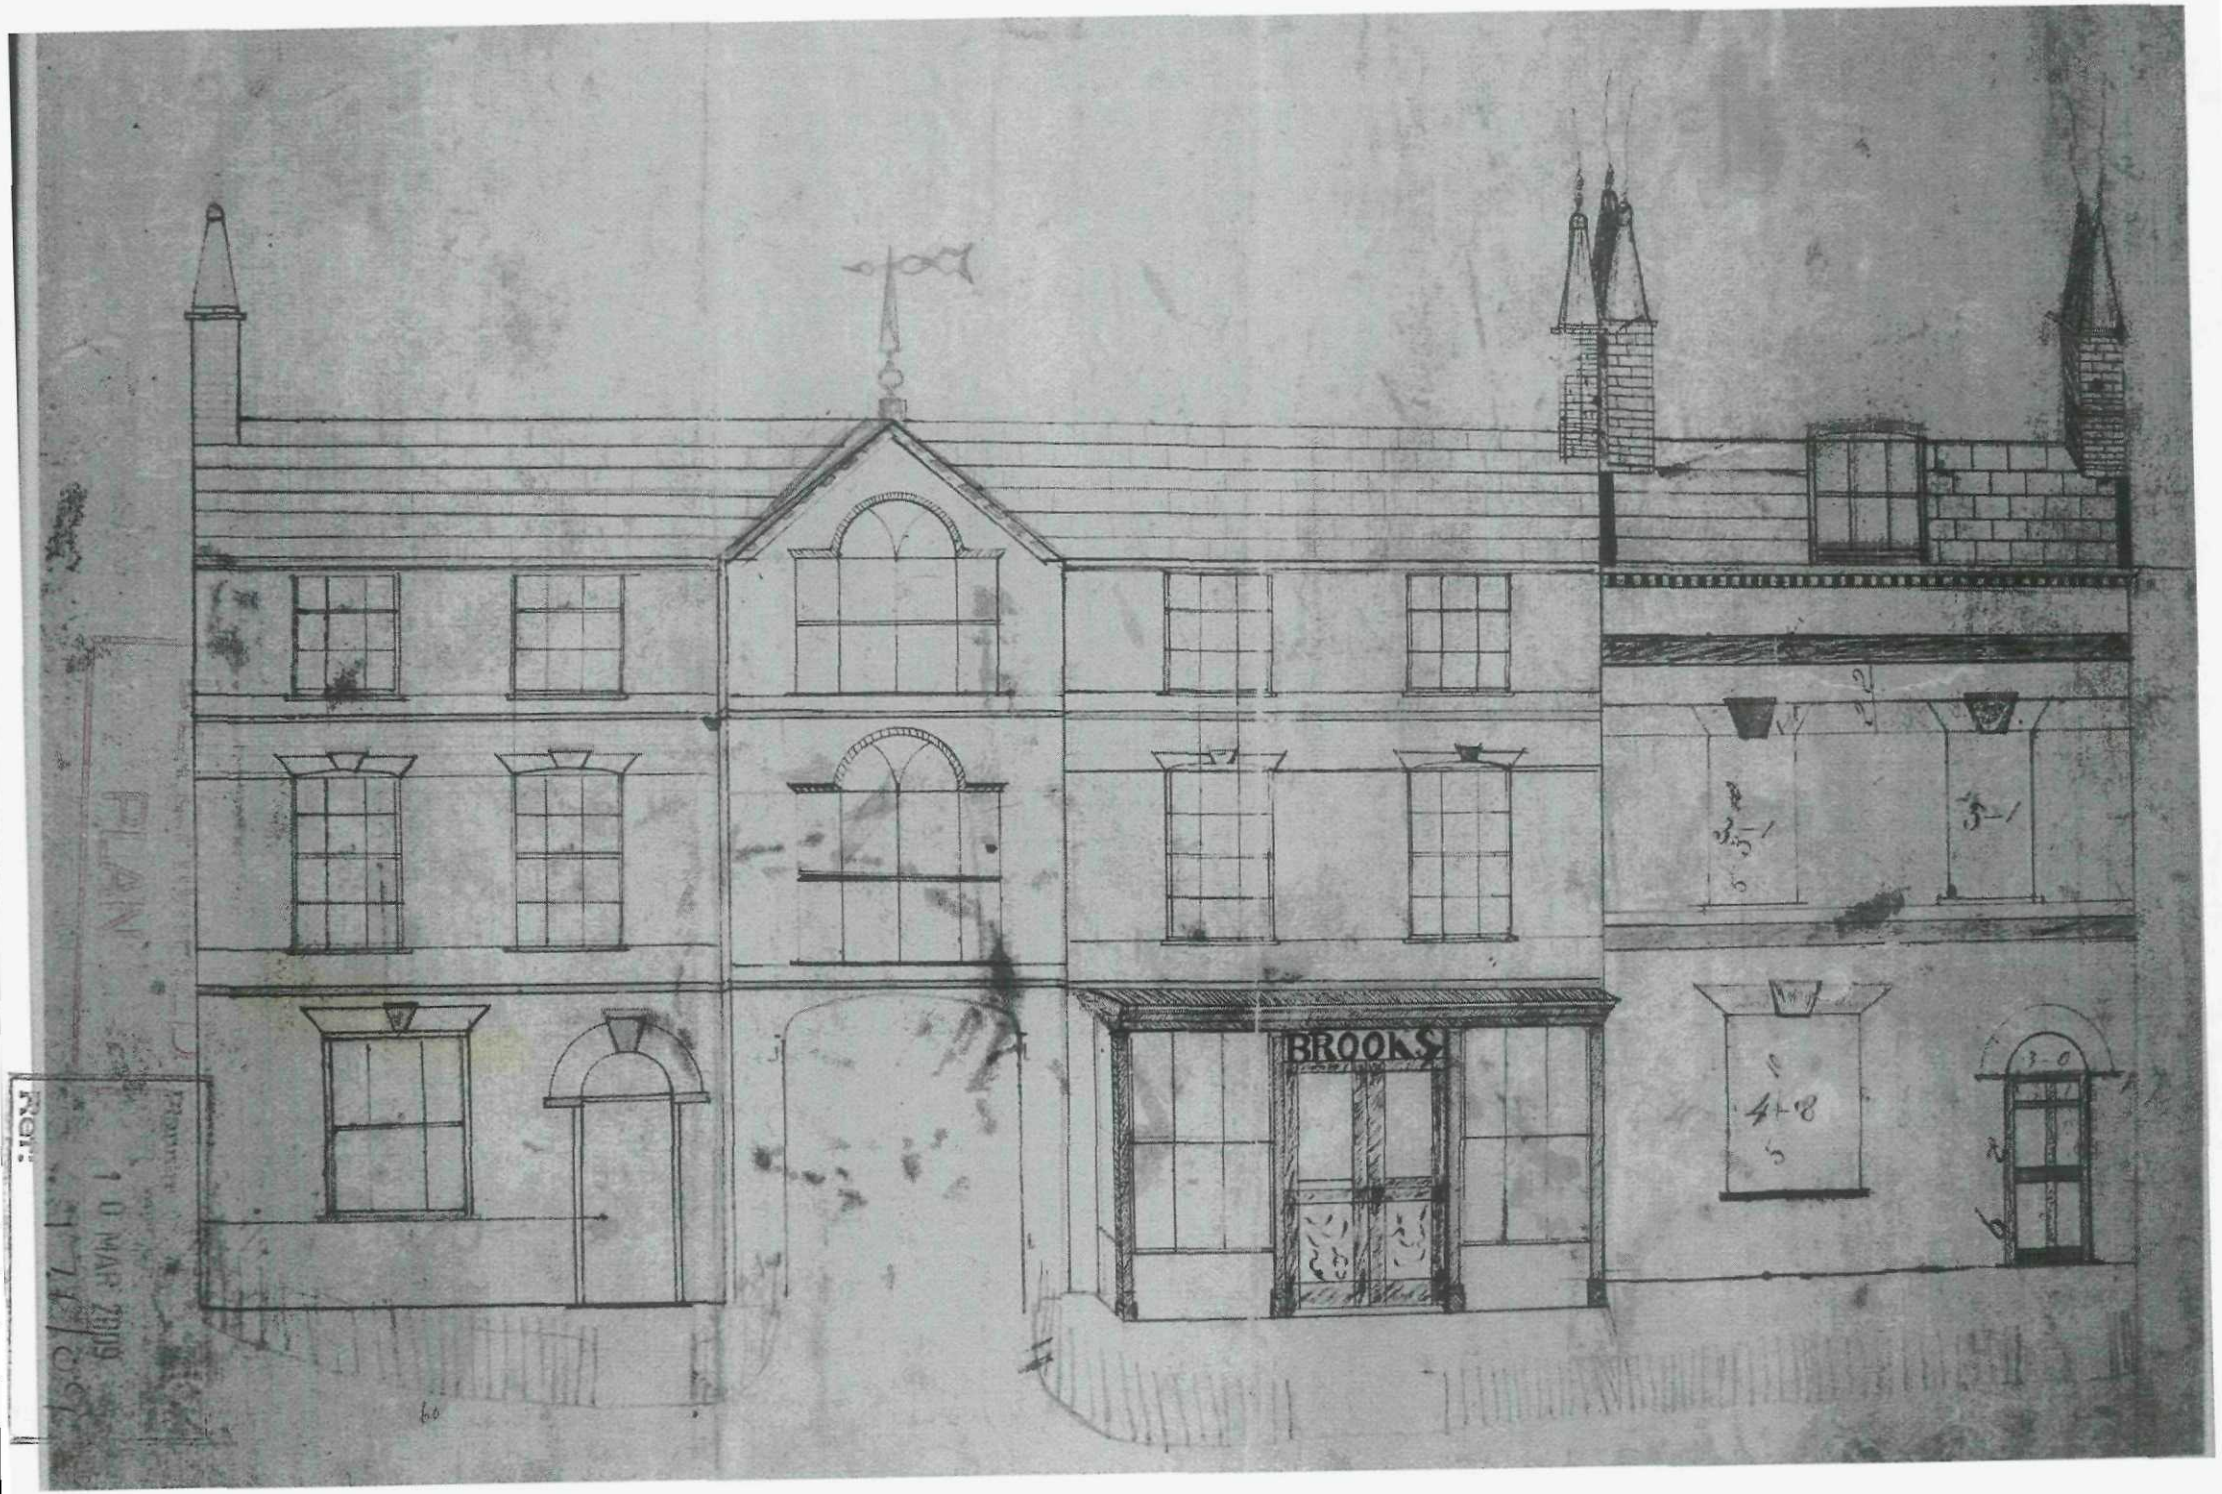

DE
TERMINED
PLAN


DETERMINED
PLAN
Plans
10 MAR 2009
Ref: 17/09


BROOKS
3-1
3-1
4+8
3-0