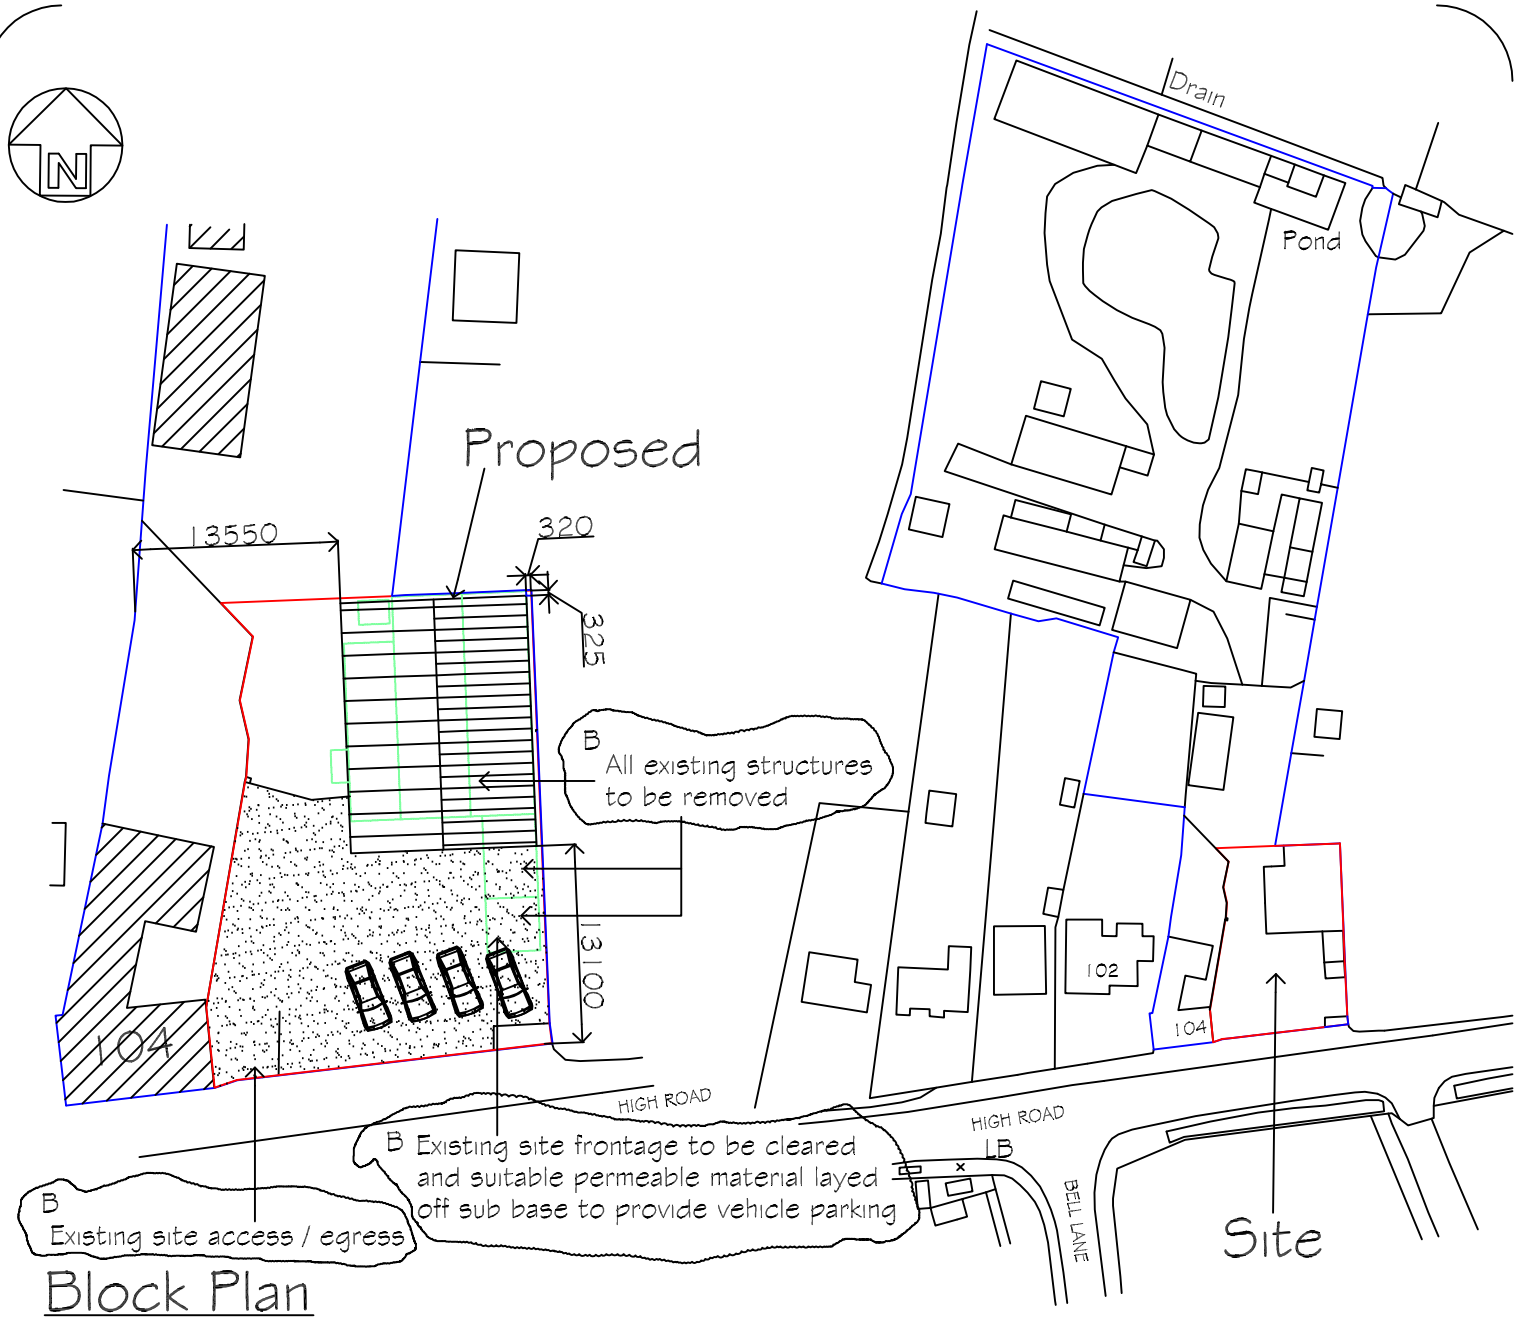


Block Plan

0 10 20 30 50m

Scale Bar 1/500
Site area = 0.0633 ha.

Location Plan

Ordnance Survey (c) Crown Copyright 2023
All rights reserved. Licence number 100022432

0 10 20 30 40 50m

Scale Bar 1/1250

B Vehicle parking provisions shown mjw 15/3/2023
A High Road revised to Bell Lane mjw 25/2/2023

REVISIONS	BY	DATE

DRAWN	MJW	DATE	24/10/21
SCALE	As Shown	CHECKED	

CLIENT
Mr A. Wicks
Acorn Landscapes & Sawmills
104 High Road
Moulton
Spalding Lincs PE12 6PD

PROJECT
Proposed new joiners workshop with timber storage to replace existing

DETAILS
Location & Block Plan

Malcolm Watson
architectural - detailing services
Residential - Commercial - Industrial - Agricultural
Planning & Building Regulations Submissions

13 Wimberley Way, Pinchbeck, Spalding, Lincs. PE11 3RY.
Tel / Fax : 01775 767650
email : mjw.13@btinternet.com

partner LABC

DRWG No. 650/LP/BP/2023 B

A4