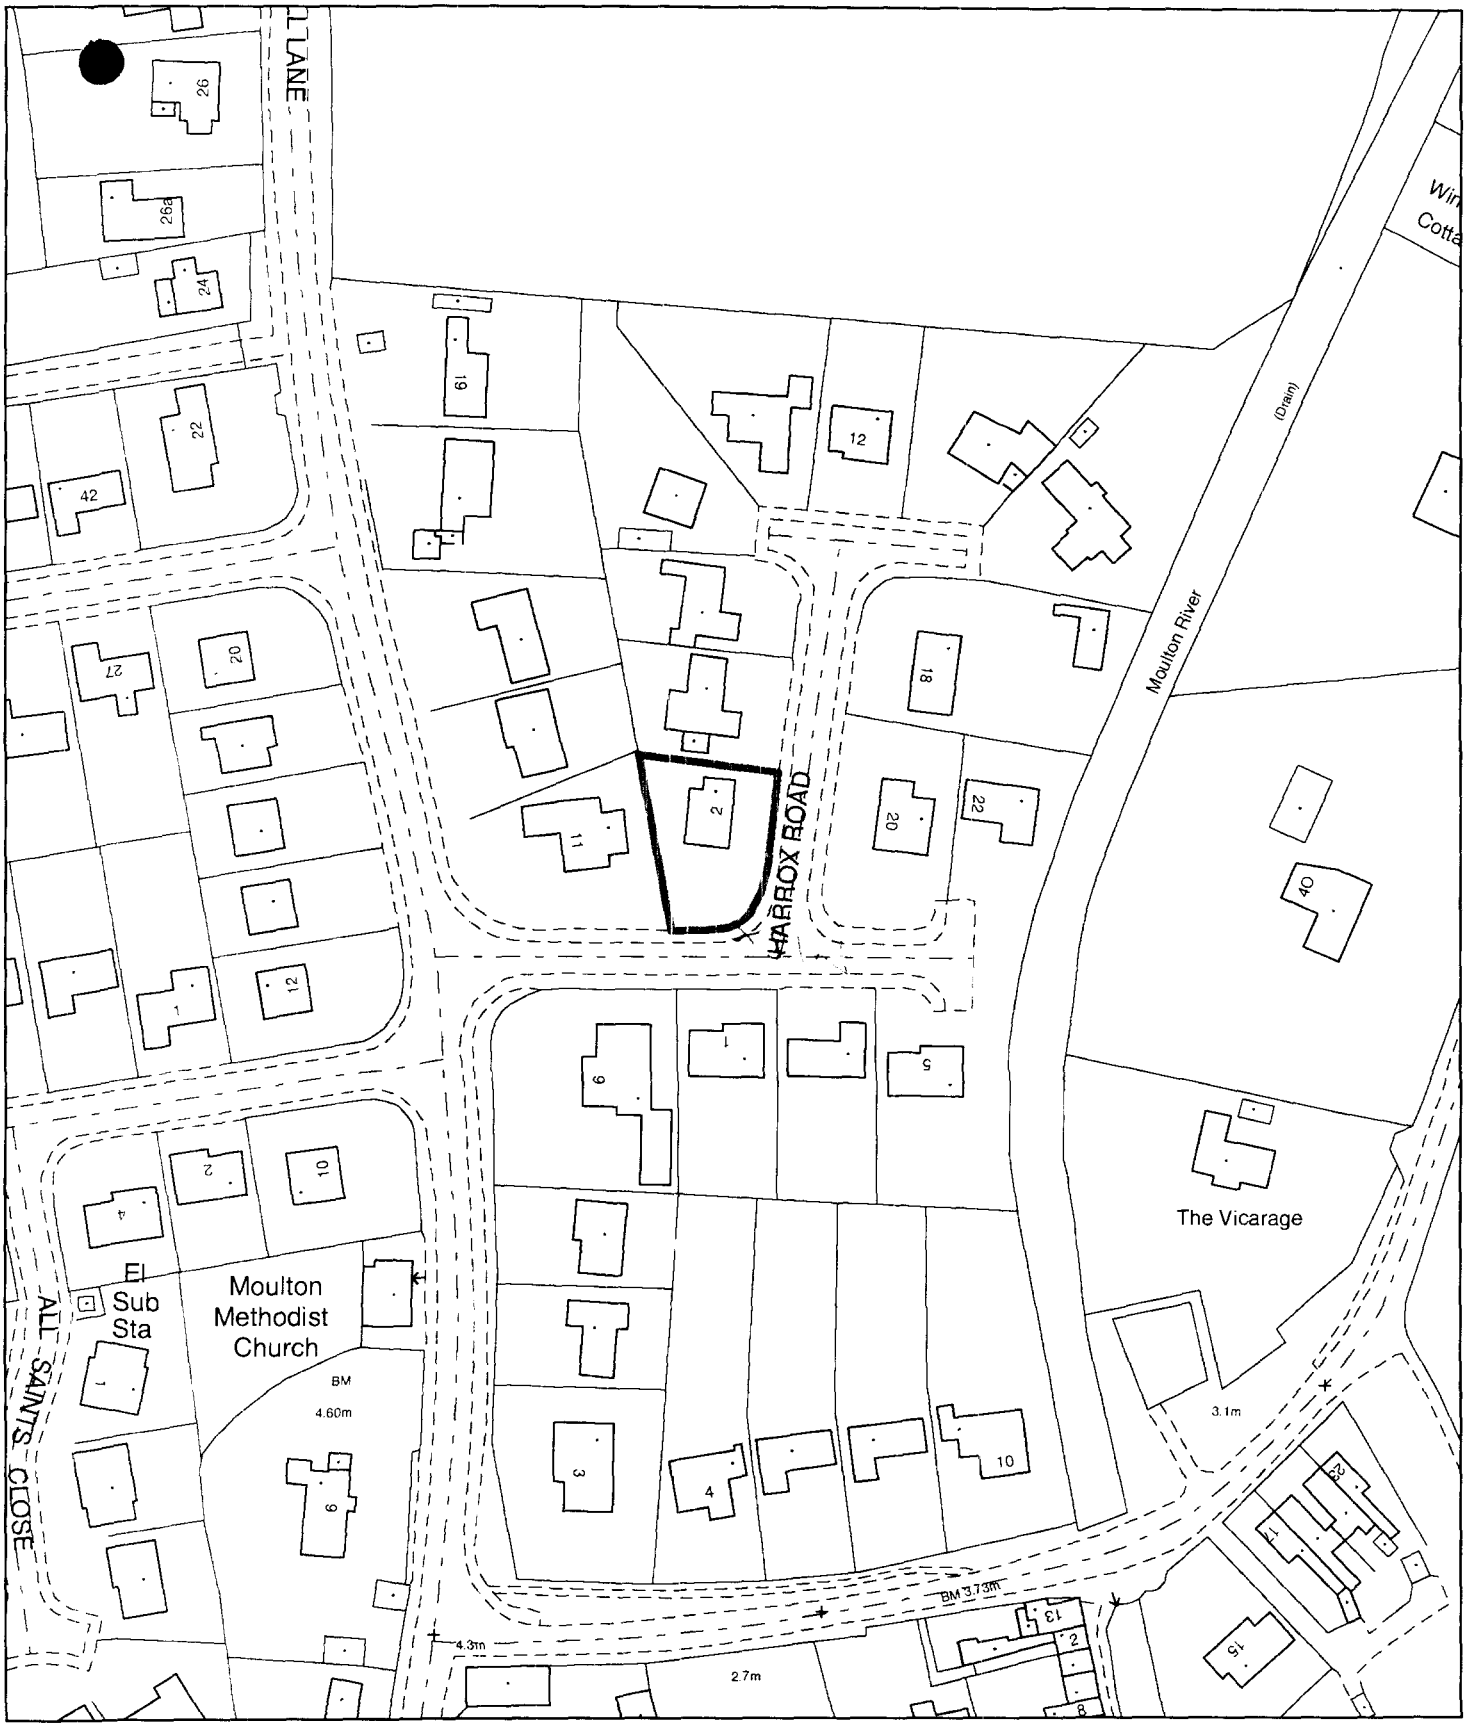


Planning Application Location Plan
Ward Member Notification

H13/0183/02


Scale: 1:1250

Planning and Development

Council Offices, Priory Road, Spalding, Lincolnshire
PE11 2XE

PLEASE DO NOT COPY THIS PLAN
This map is reproduced from Ordnance Survey material with permission of Ordnance Survey on behalf of Her Majesty's Stationery Office (c) Crown copyright. Unauthorised reproduction infringes Crown copyright and may lead to prosecution or civil proceedings. South Holland District Council LA079413 2002

Print Map

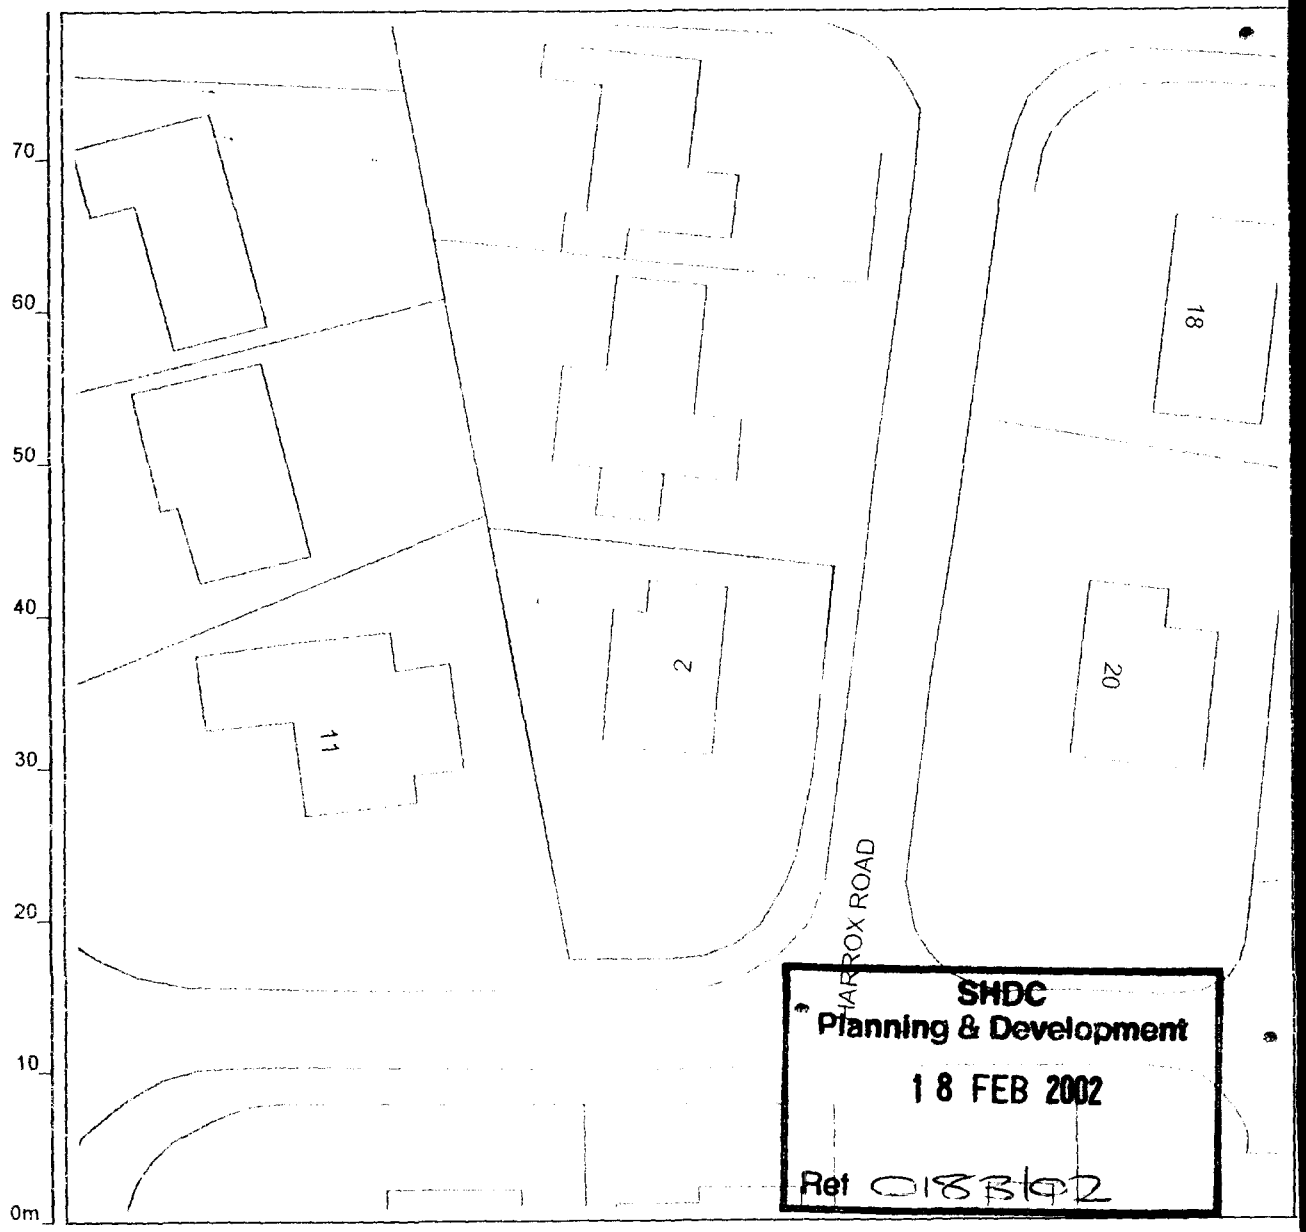
70
60
50
40
30
20
10
0m
11
2
18
20
HARROX ROAD
SHDC
Planning & Development
18 FEB 2002
Ref 018162