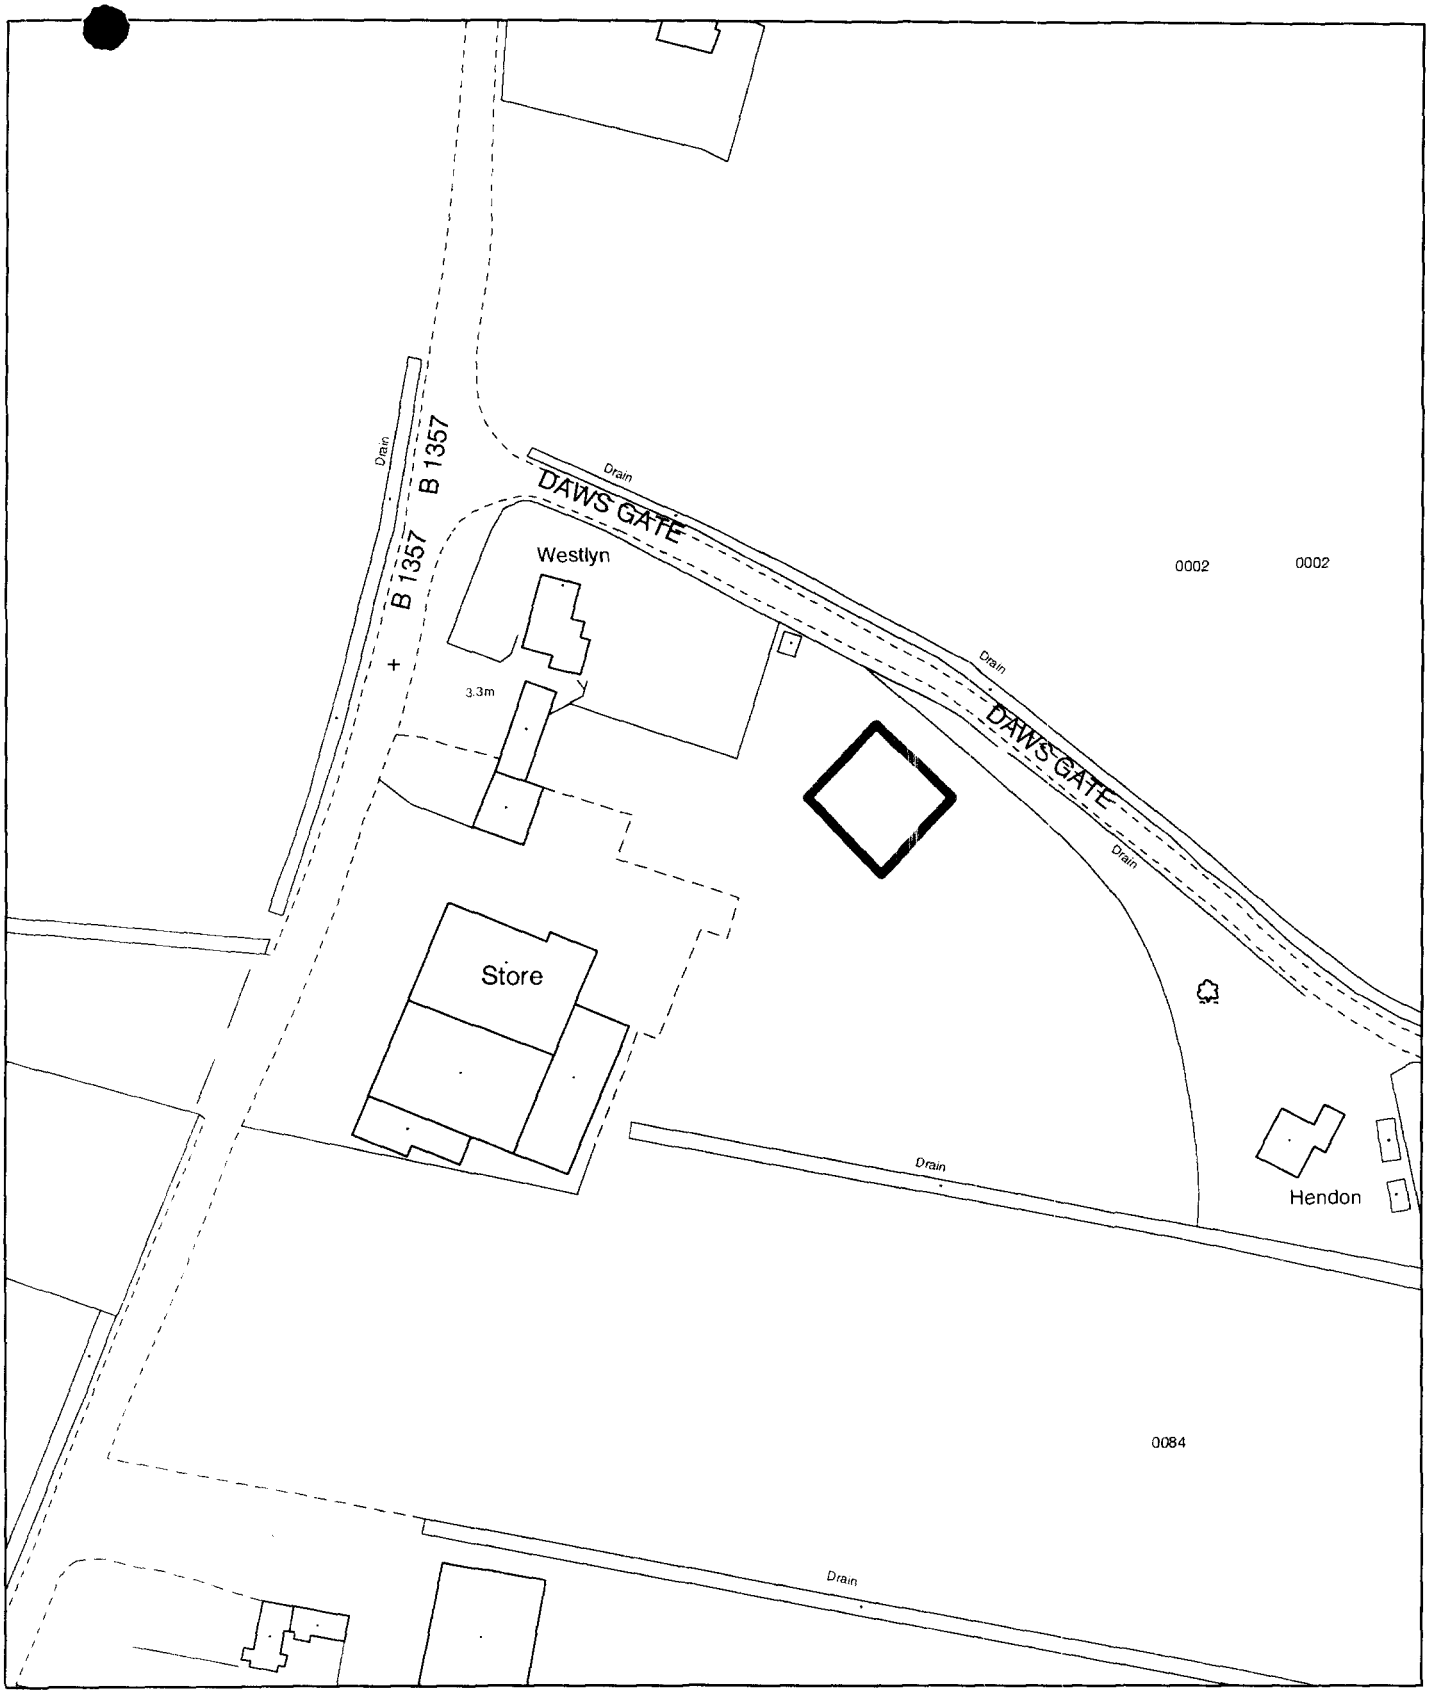


Planning Application Location Plan
Ward Member Notification

H13/0184/02

Scale: 1:1250

FILE COPY


Planning and Development

Council Offices, Priory Road, Spalding, Lincolnshir

PLEASE DO NOT COPY THIS PLAN
This map is reproduced from Ordnance Survey material with permission of Ordnance Survey on behalf of Her Majesty's Stationery Office (c) Crown copyright. Unauthorised reproduction infringes Crown copyright and may lead to prosecution or civil

GREEN
STRUCTURAL

D.A. GREEN & SONS LTD.,
Structural Engineers,
Whaplode,
Spalding, Lincs. PE12 6TL.
Tel: (01406) 370585 Ext No.
Fax: (01406) 370766
www.dagreen.co.uk

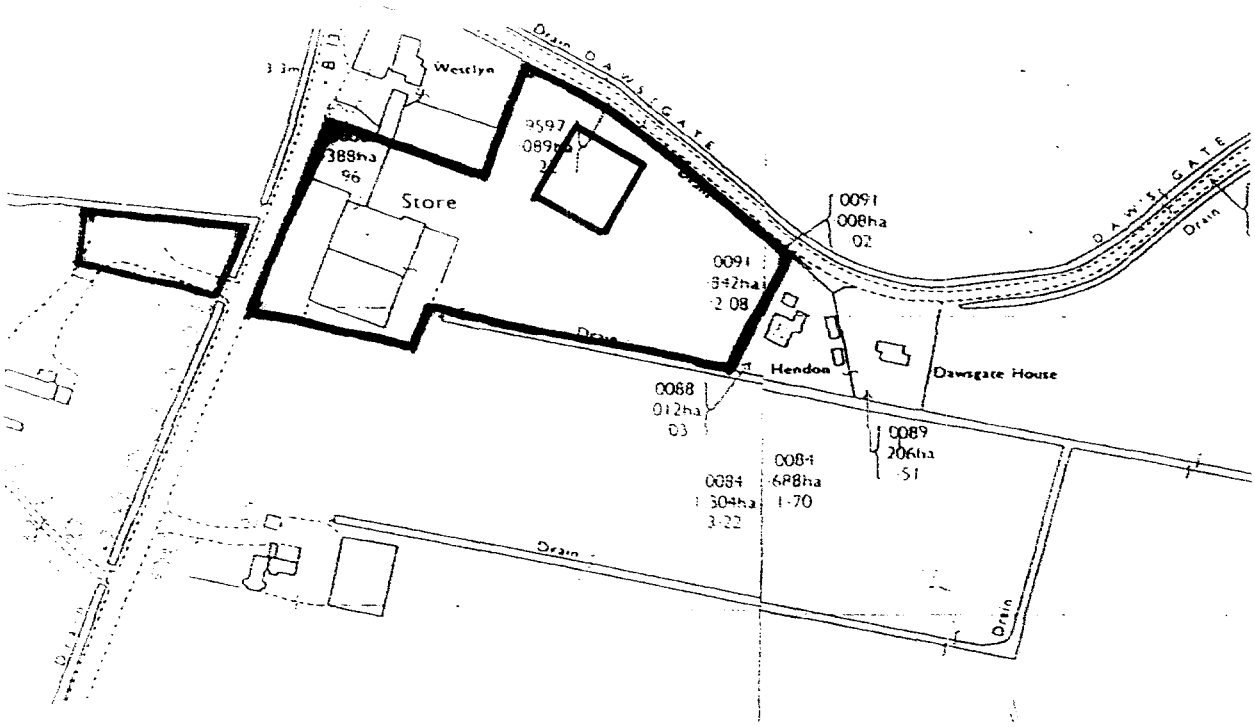

LOCATION PLAN

SCALE 1/2500

TULIPLAND POTATOES LTD.,
FENGATE, MOULTON CHAPEL,
SPALDING, LINCS. PE12 0XL.
DRWG No 1830/9K1 of 1