





Side Aspect

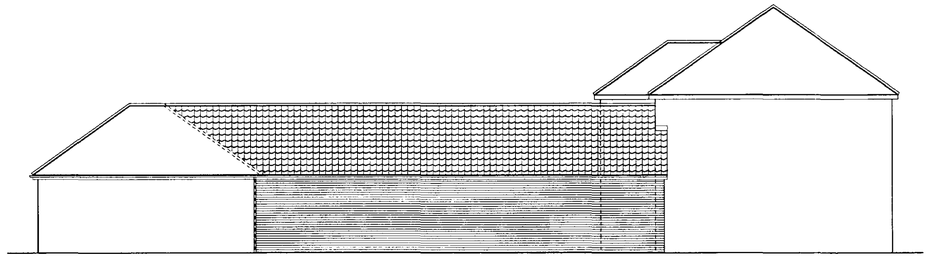


Side Aspect

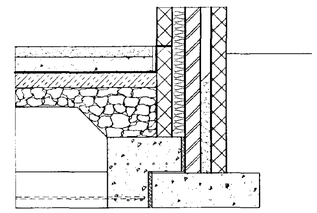


Section Z : Z scale 1:20

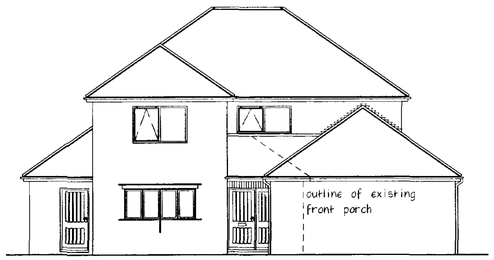



Front Aspect Scale 1:100

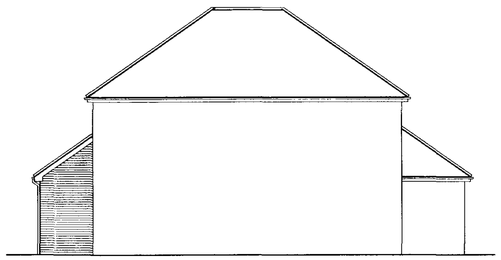


Rear Aspect

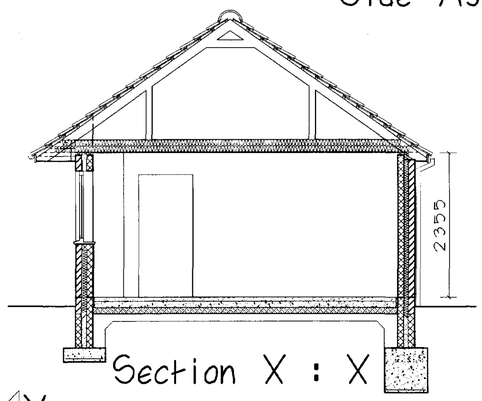


Section X : X

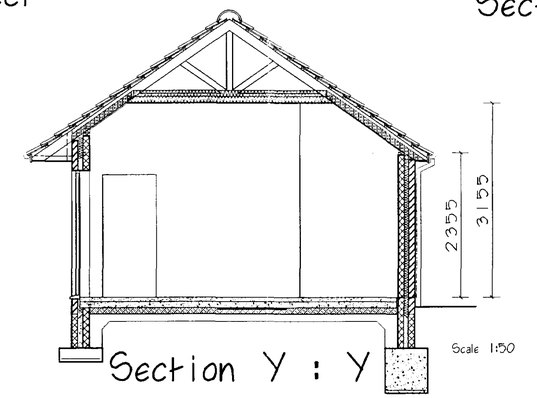



Section Y : Y Scale 1:50

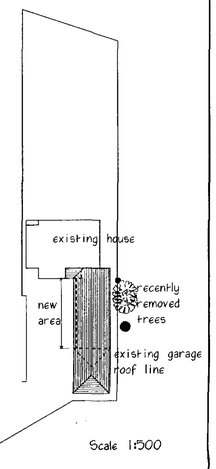


Scale 1:500

Site Layout

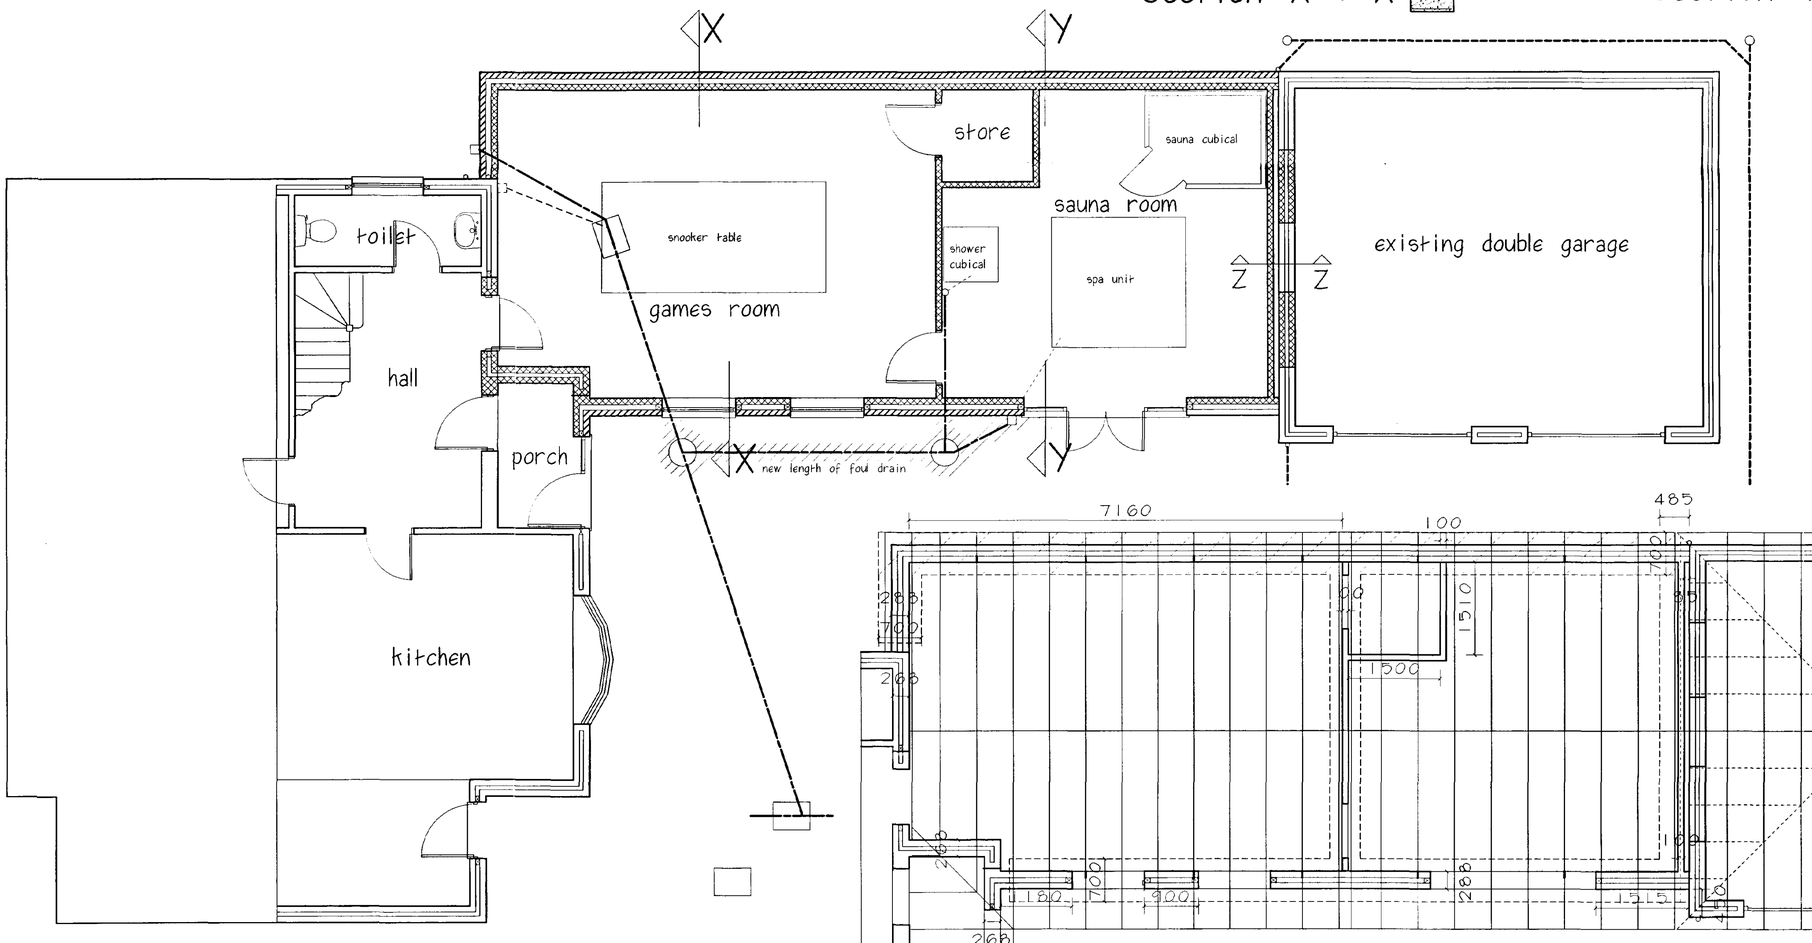


Ground Floor Layout Scale 1:50




Dimensions, Foundation & Roof Timber Layout Scale 1:50

Planning & Development
20 FEB 2003
Ref 01901 03

Client
**Mr & Mrs P Johnson**

Project
**Proposed single storey extension to provide games and sauna room at 35 High Street Moulton Near Spalding Lincs**

Drawing No **TS.GM.2003.01**

Scale **1:100.1:50** Date **3:2:2003**

DESIGN & BUILD
Terry Sykes
Tel: (01205) 366531 Fax: (01205) 367482
Drawing: T. Sykes MCIOB, FFB