



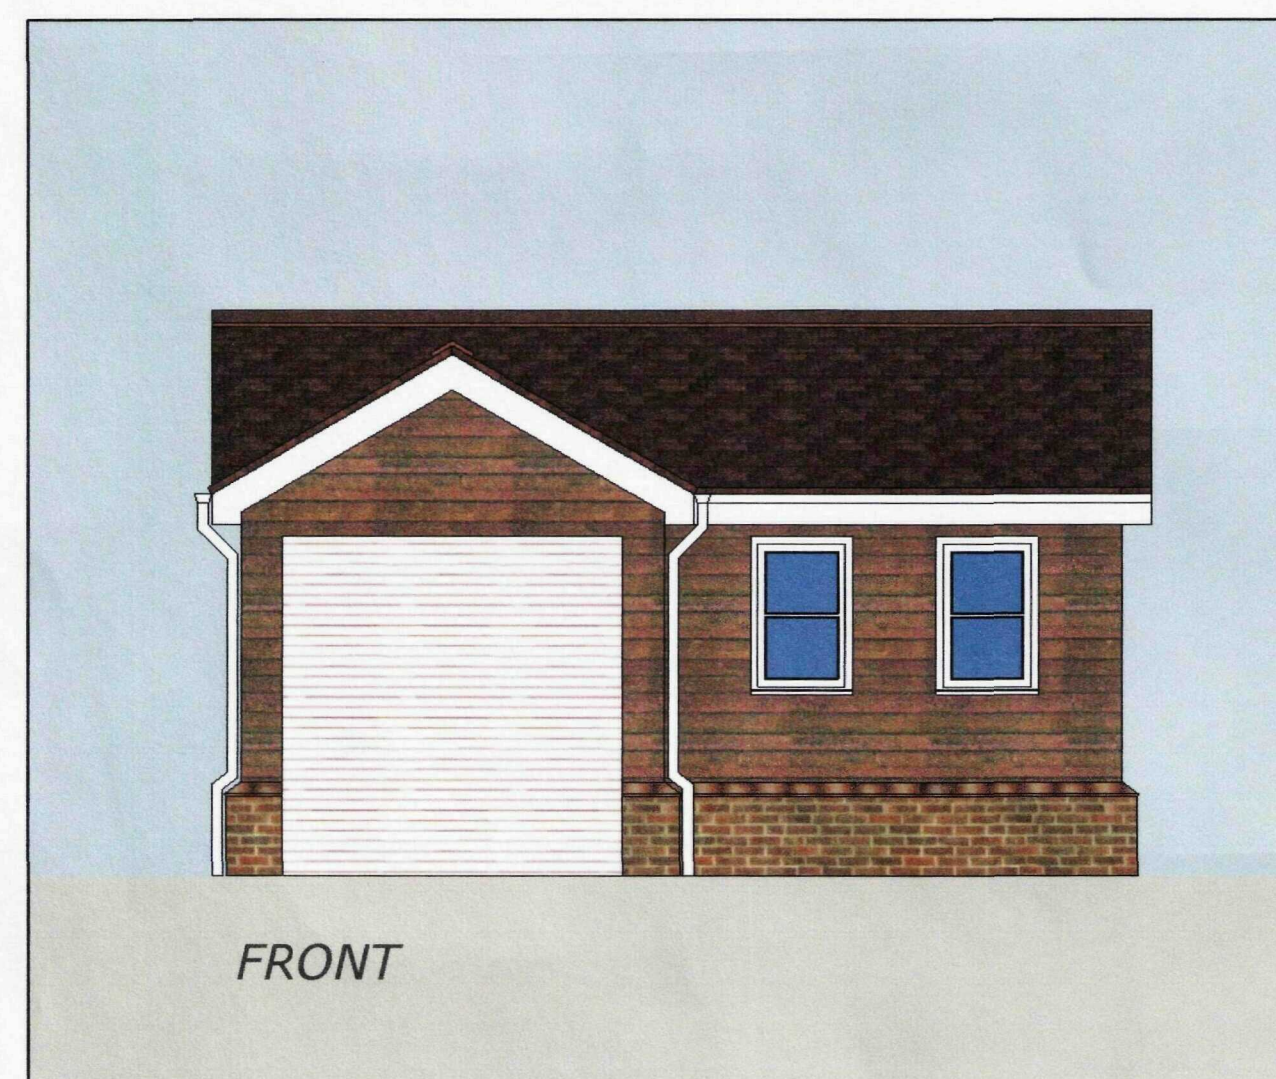

FRONT

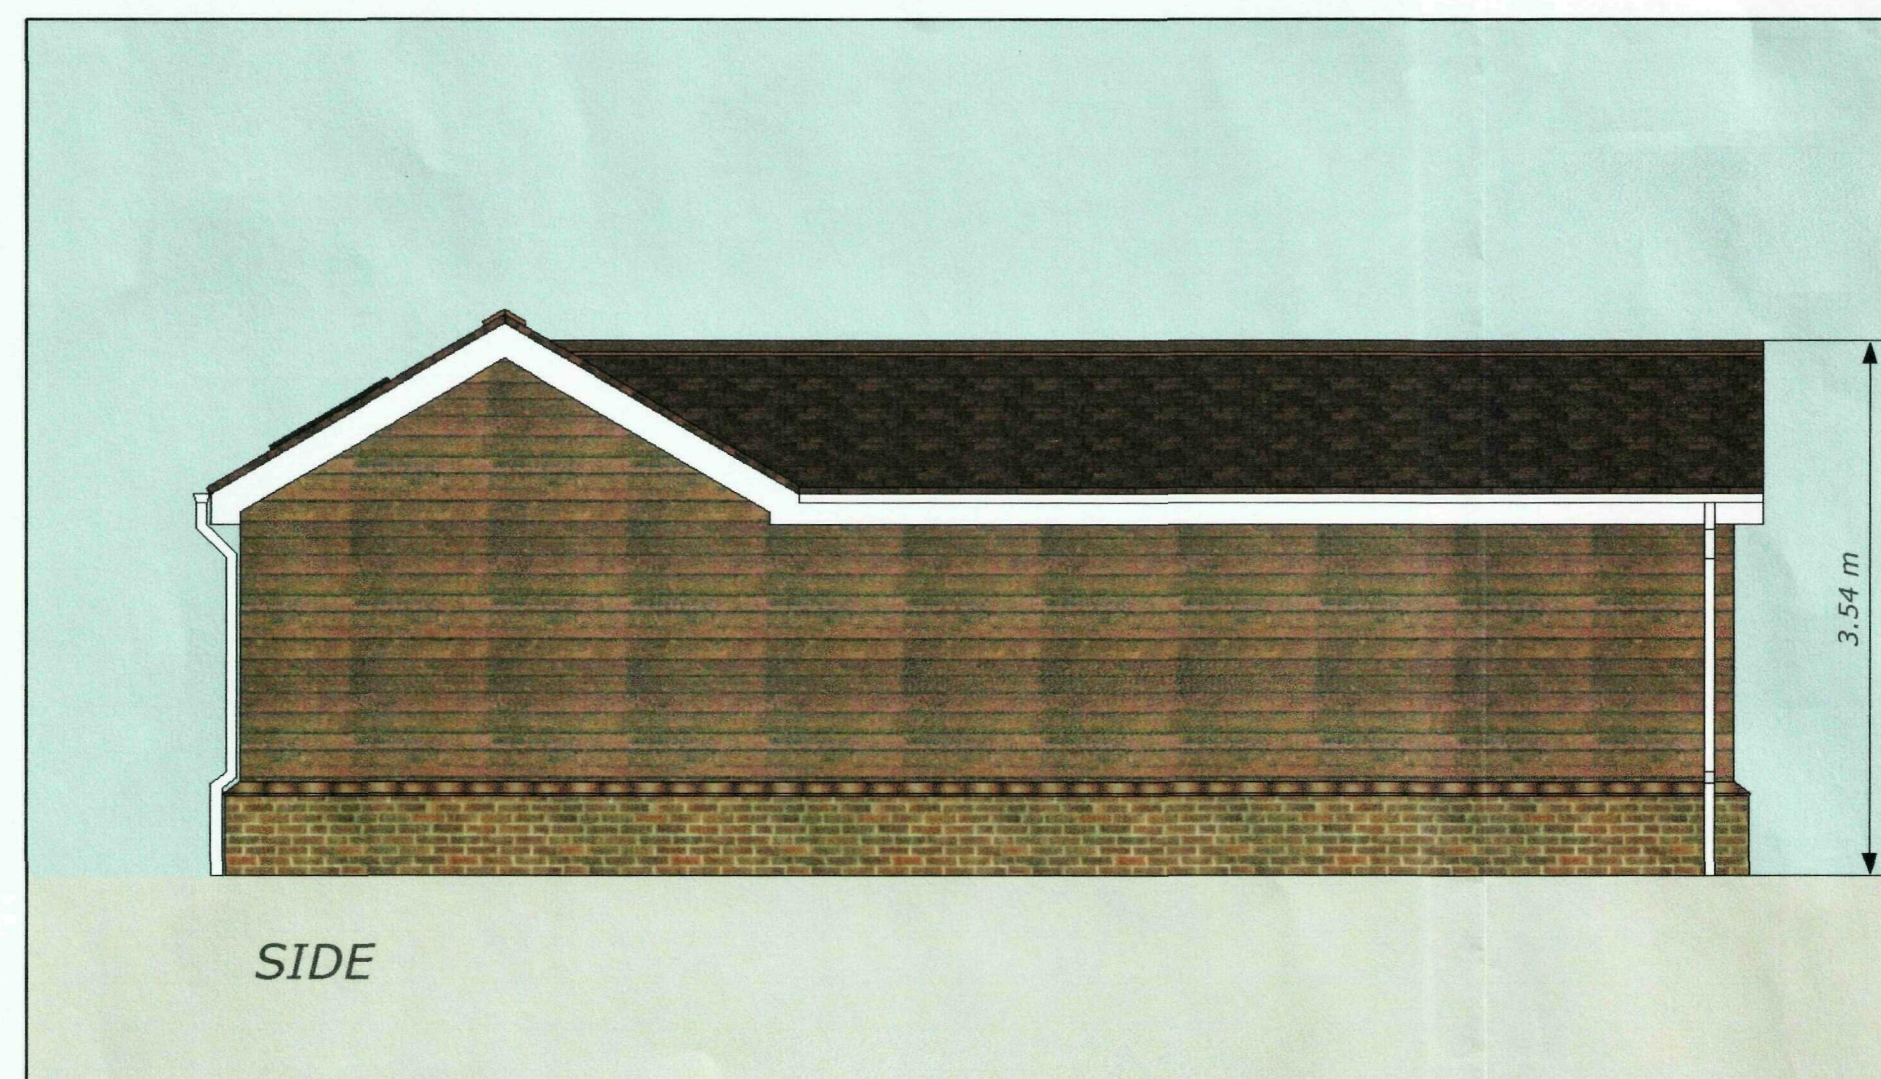


SIDE




REAR




SIDE

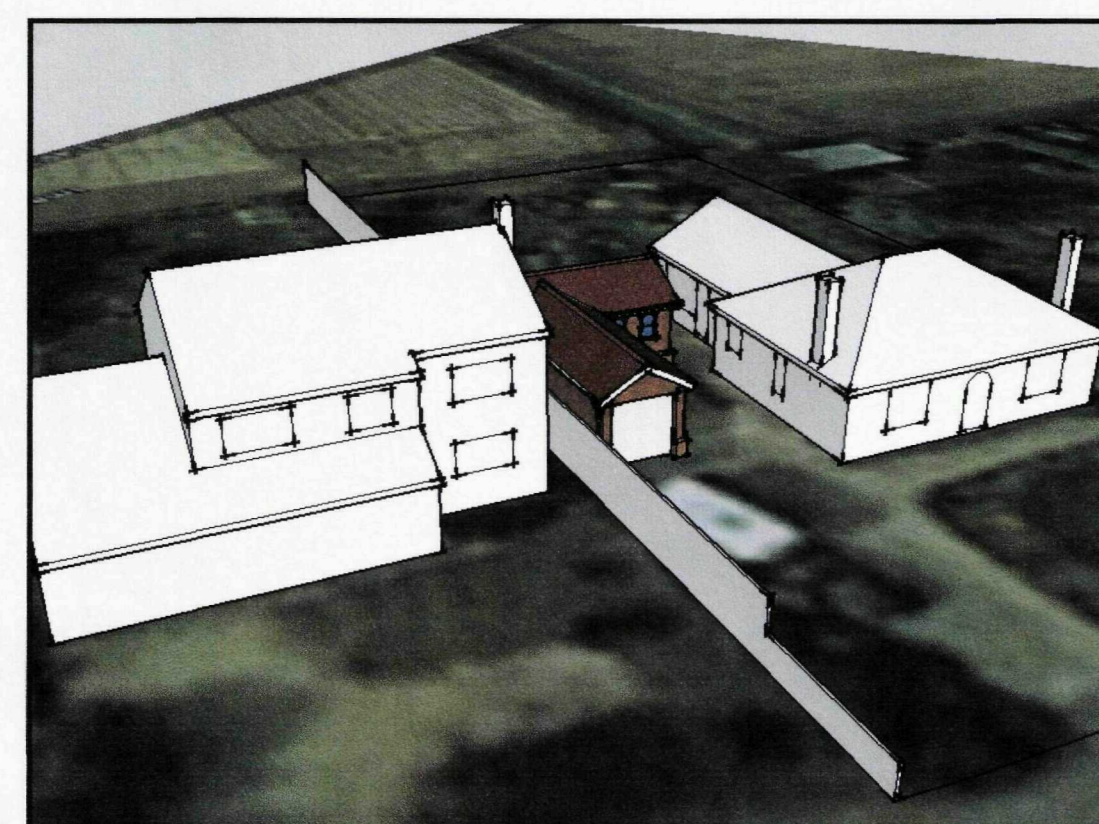


PROPOSED

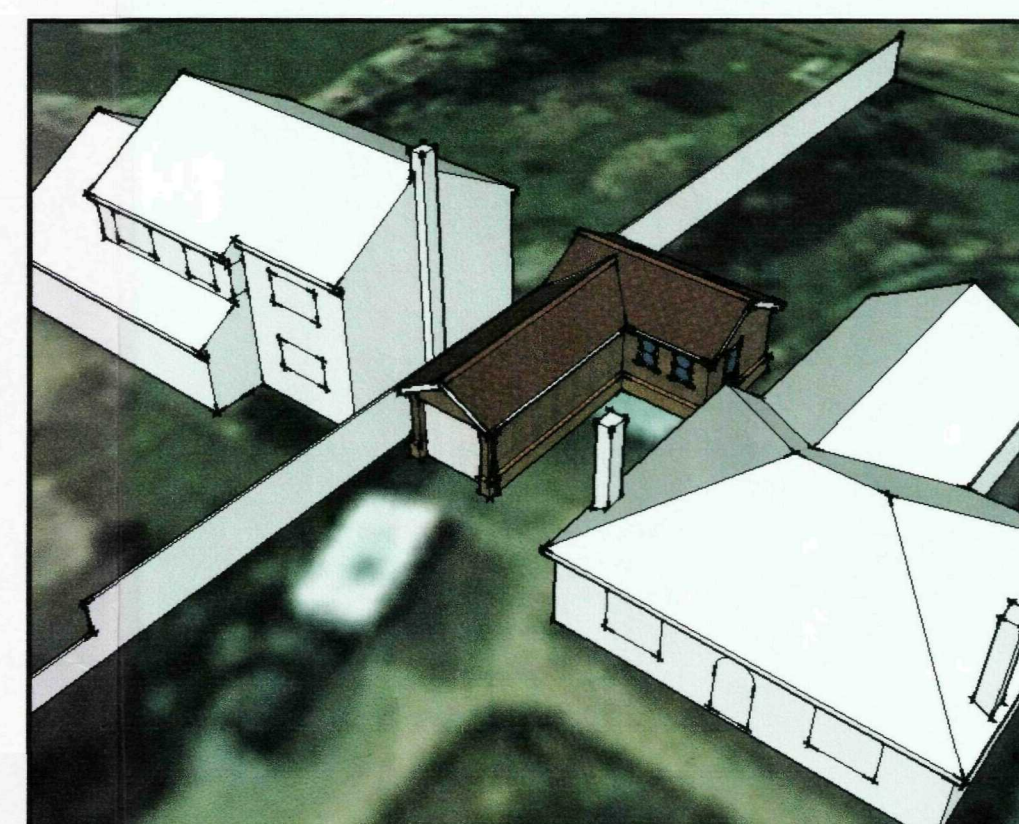

PROPOSED

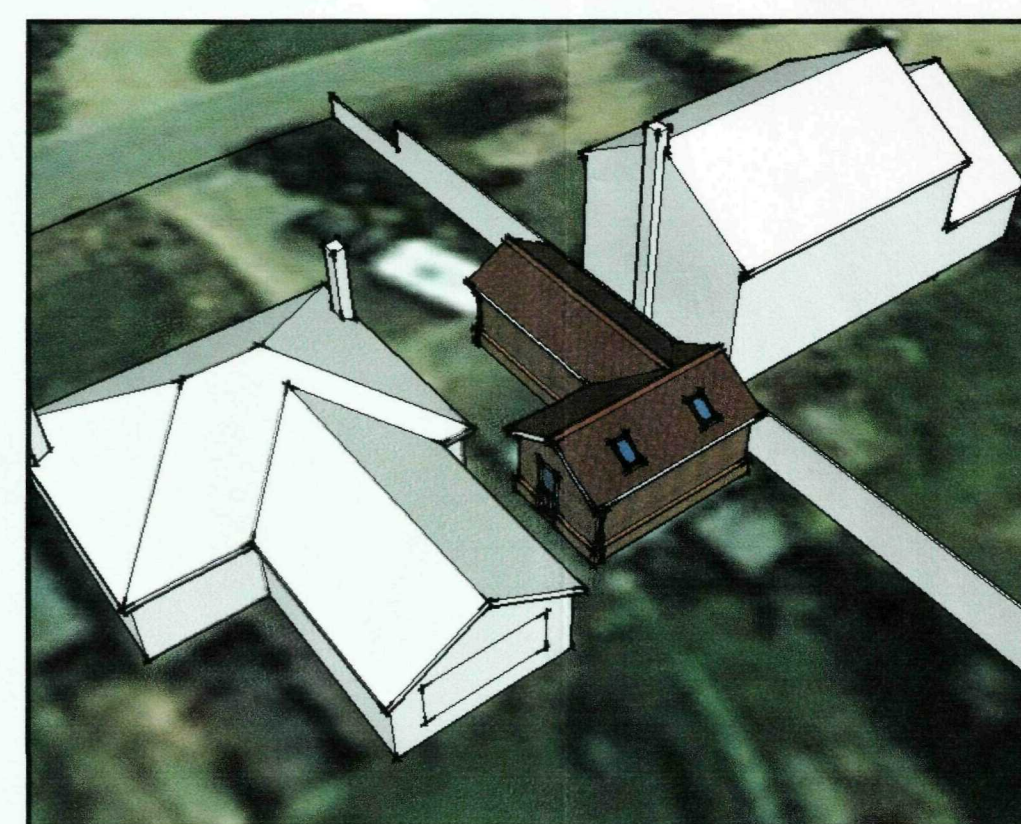


PROPOSED

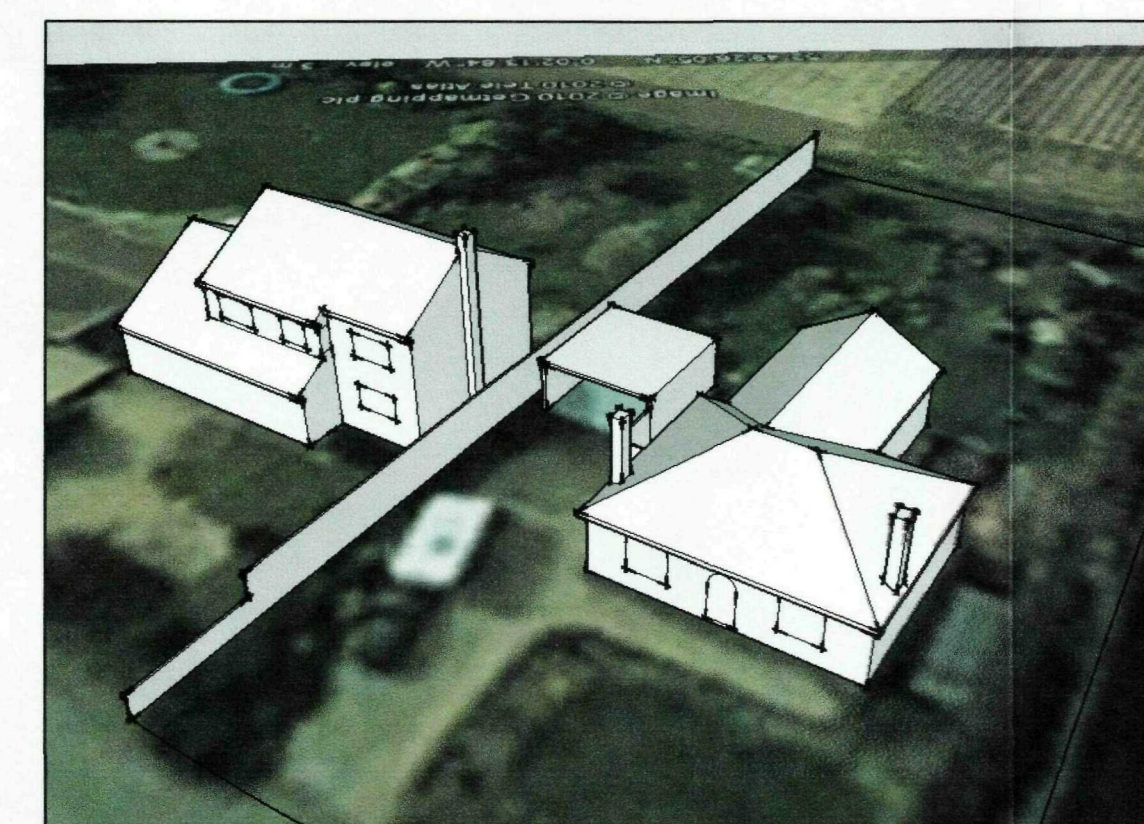


EXISTING

BRICKS TO MATCH EXISTING
TILES TO MATCH EXISTING
RAINWATER GOODS TO MATCH EXISTING
OAK STAINED EXTERIOR HORIZONTAL BOARDING

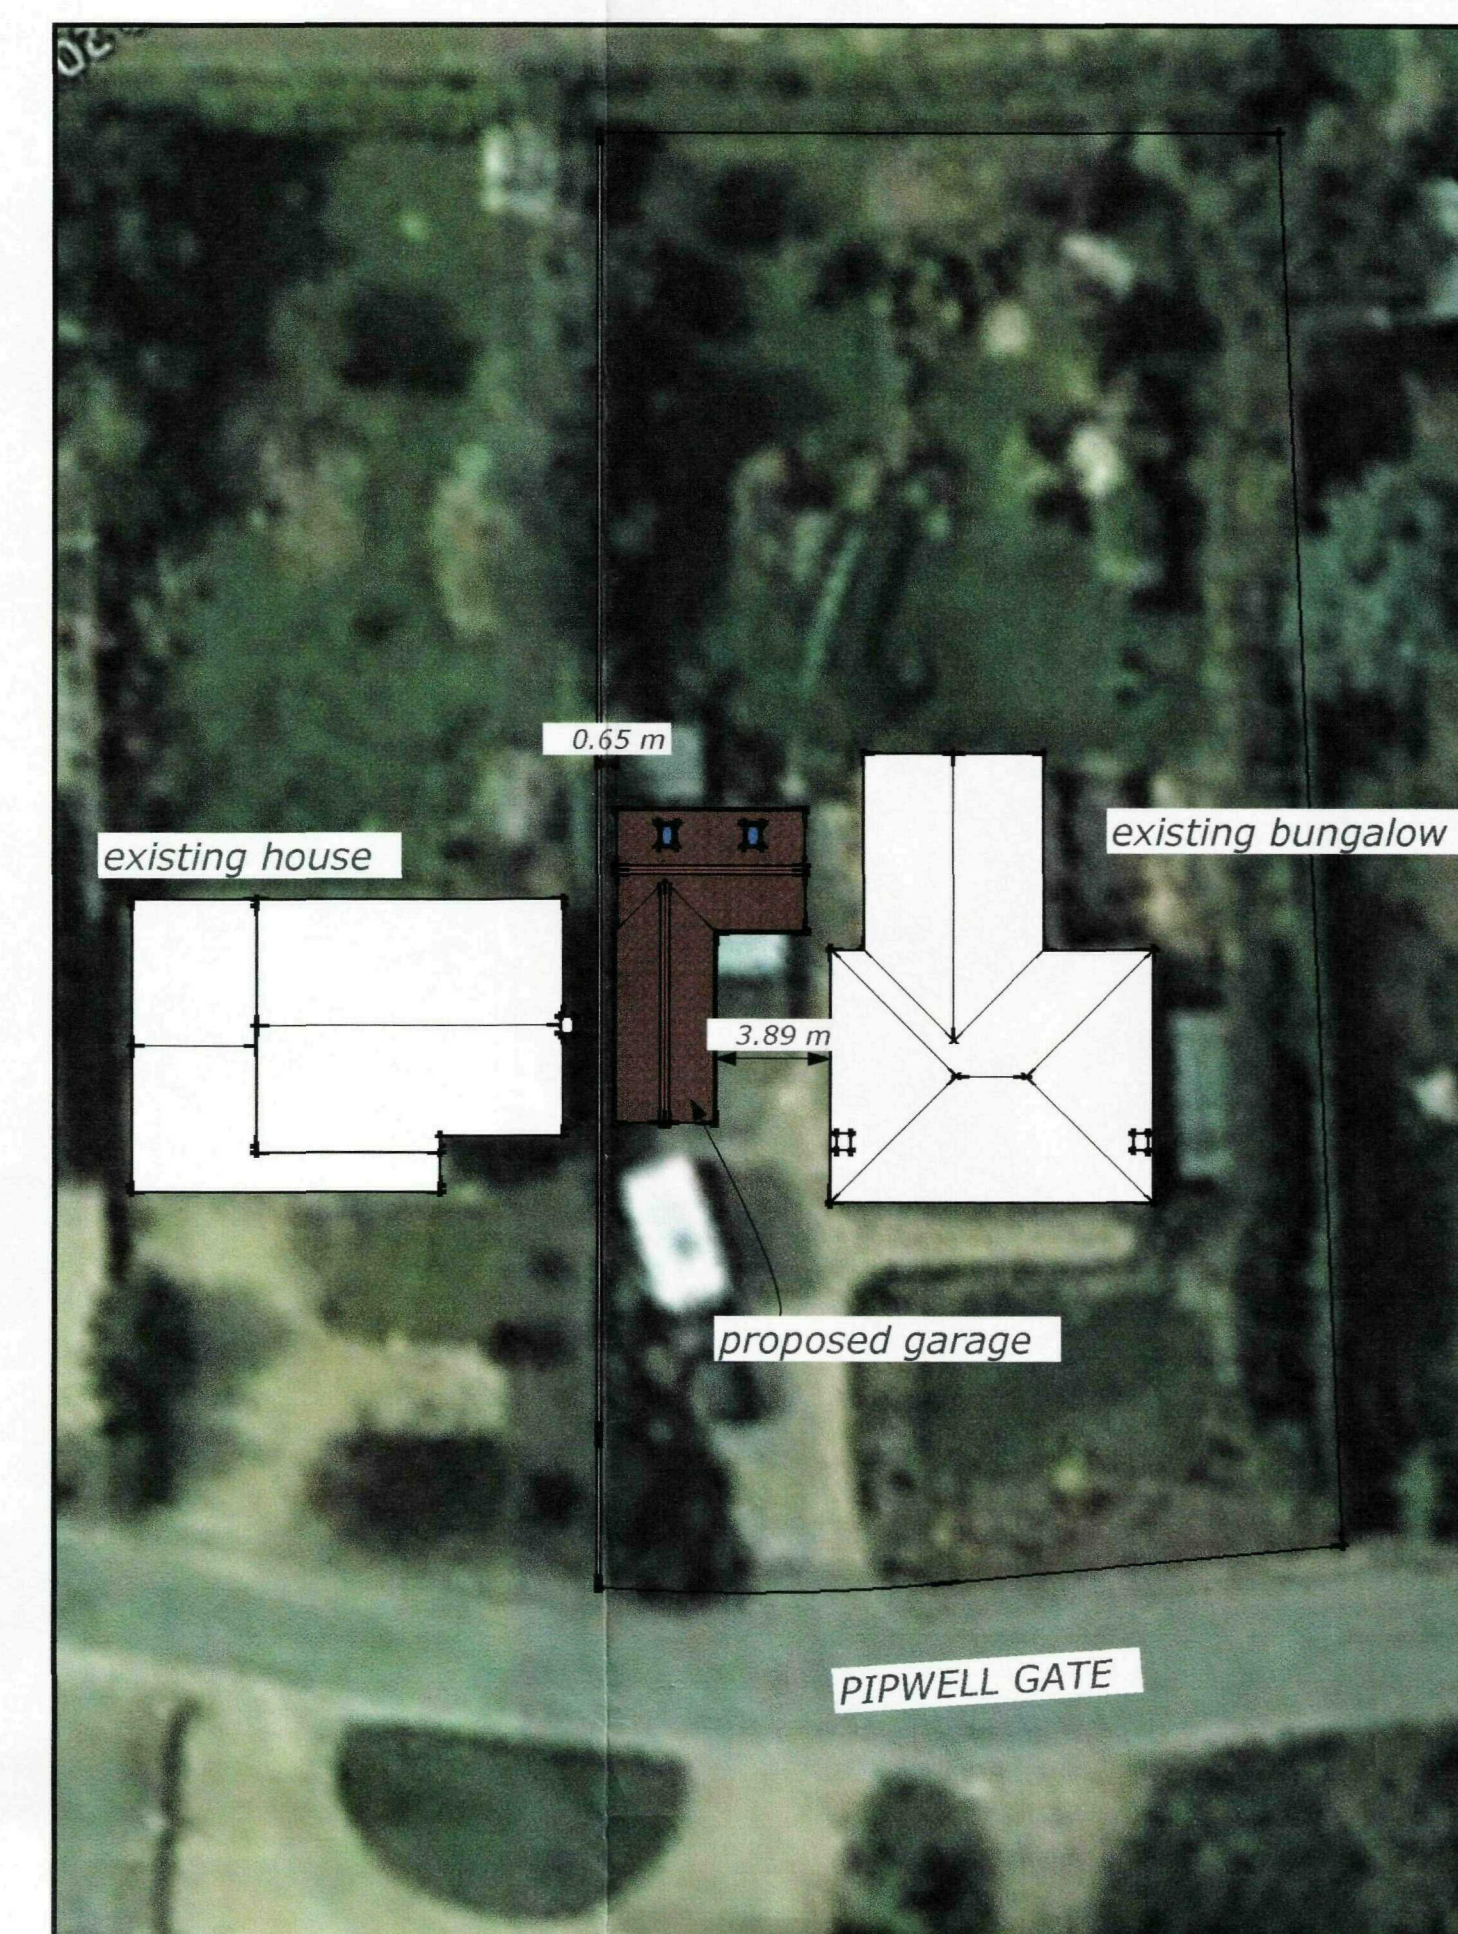

BLOCK PLAN

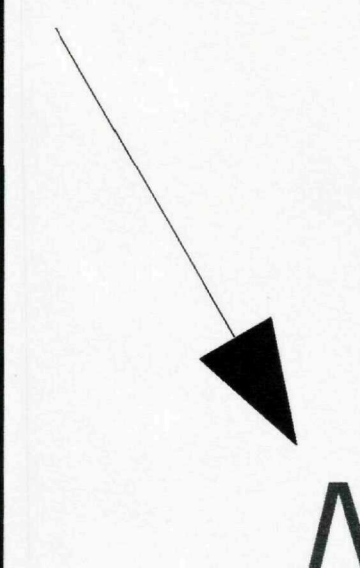

revision	date	init.	revision details.
			Planning & Development
			09 MAR 2010
			Ref: 0190-10
A	MAR 10		PLANNING APPLICATION



COOPER
ARCHITECTURAL
DESIGN

Tel: 07806 125 776
Mobile: 07806 125 776
E-MAIL: c.a.d@btconnect.com

Client: MR & MRS A HUNT

Project: REMOVE EXISTING CAR PORT AND
ADD PROPOSED GARAGE
22 PIPWELL GATE
MOULTON SEAS END
SPALDING Lincs

Drawing:

PROPOSED ELEVATIONS

Scale 1/50 1/2500	Drawing No. 10-01-03A
Date. FEB 2010	Drawn. JC