

Notes:

Mesh Fencing Gates

	Height	1,800mm	2,000mm	2,400mm	3,000mm
	Widths	1200mm to 5000mm (Single Leaf), 2000mm to 10,000mm (Double Leaf)			
	Infills	358 Prison Mesh, 868 Prison Mesh			
	Material	Pre-Galvanised Steel			
	Finish	PPC in Green and Black as standard, other colours available on request.			
	Post Types	Dig In, Bolt Down			

Mesh Fencing Posts


	Height	1,800mm	2,000mm	2,400mm	3,000mm
	Post Dimensions	60x40 mm, 60x60 mm, 80x80 mm			
	Material	Pre-Galvanised Steel			
	Finish	PPC in Green and Black as standard, other colours available on request.			
	Post Types	Dig In, Bolt Down			
	Compliant To	BS 10244-2:2001 Class D (Galvanised Wire)			
	Width	2515mm			

'V' Mesh Fencing


	Height	1,800mm	2,000mm	2,400mm	3,000mm
	Bay Width	3,000mm			2,500mm
	No. of Beams	3			4
	Material	Pre-Galvanised Steel			
	Finish	PPC in Green and Black as standard, other colours available on request.			
	Post Types	Dig In, Bolt Down			
	Compliant To	BS 10244-2:2001 Class D (Galvanised Wire)			

Accessories

M8 Mesh Bolts Component & Sold Individually	Ribbed Post Cap Component & Sold Individually	Mesh Fencing Clip Component & Sold Individually
Mesh Torque Bit Sold Individually This is required for use with the mesh bolts for installation.	M20 Ground Anchor Bolts Sold Individually Secures bolt down posts to the ground with materials such as concrete.	

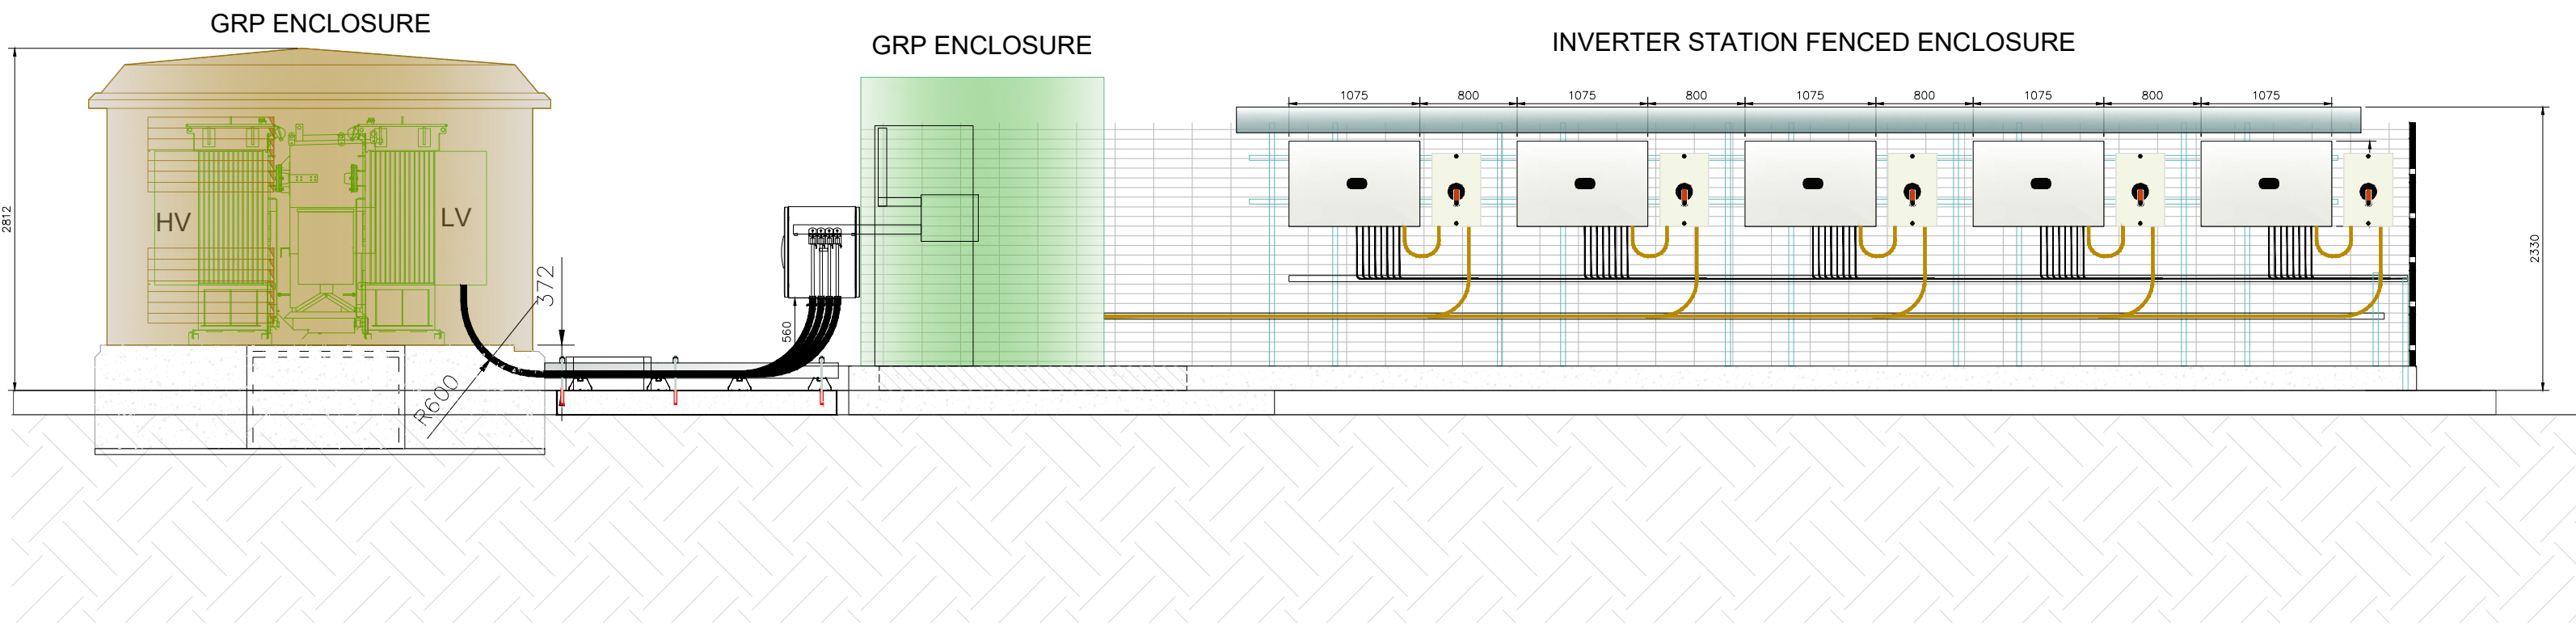

ELEVATION

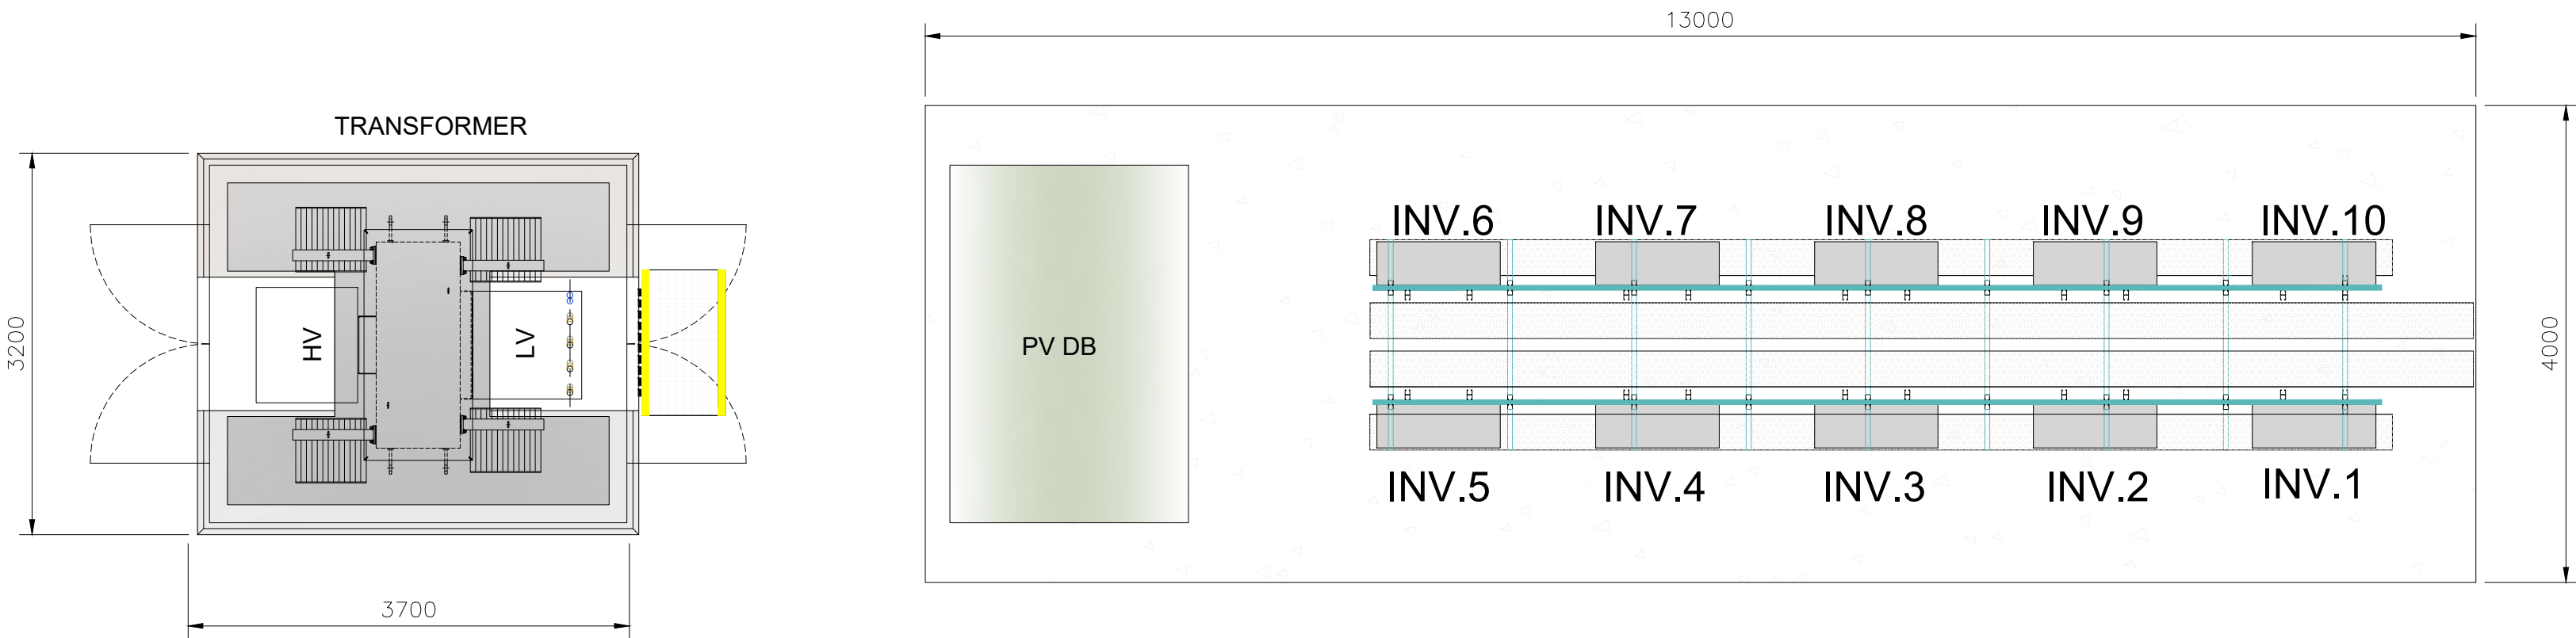

PLAN



REV	REVISION DETAIL	BY	APV	DATE



JOB
MOULTON BULB CO. LTD
LONG LANE, MOULTON
SPALDING. PE12 6PP

TITLE
INVERTER STATION &
TX DETAILS

STATUS
FOR PLANNING

DRAWN/CHKD	DATE	SCALE
NT	26.9.2022	1:50 @ A1

DRAWING No.	REV
SOLDOM11813 ISTXD	