

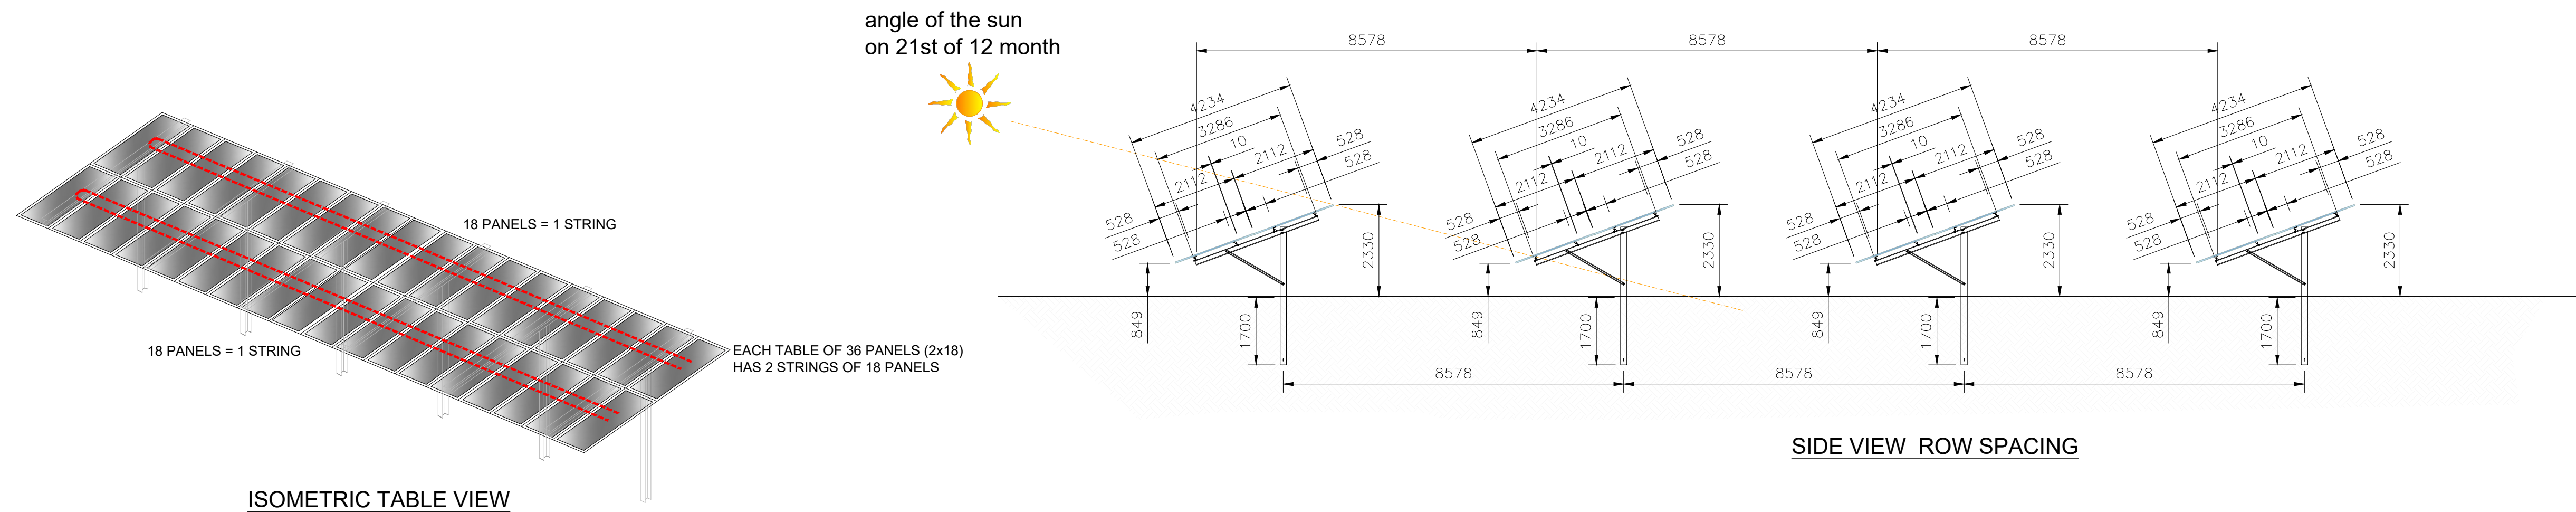
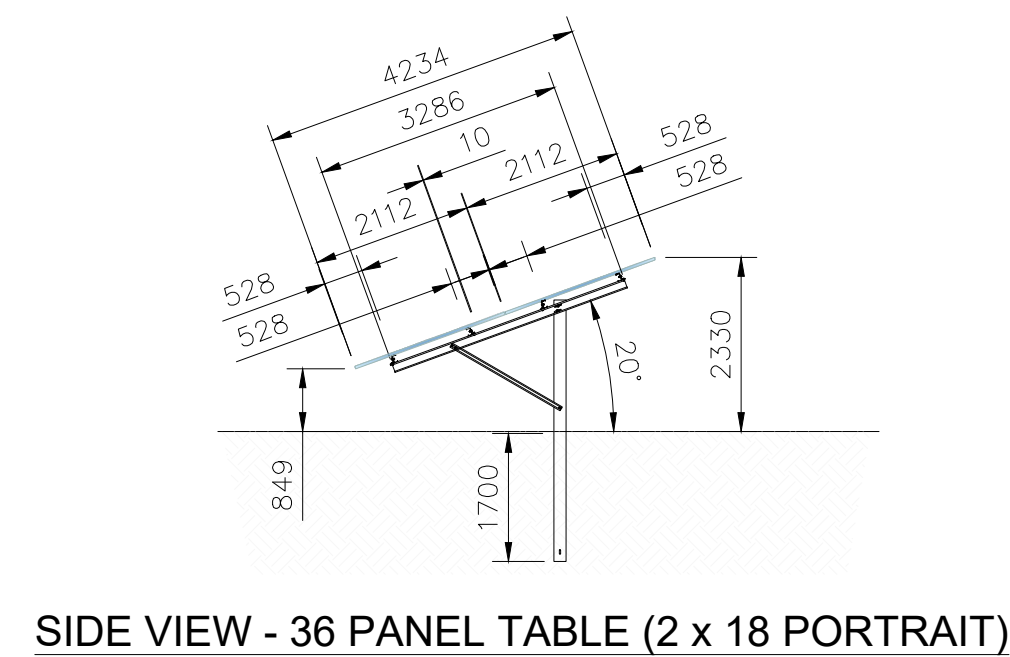


Notes:

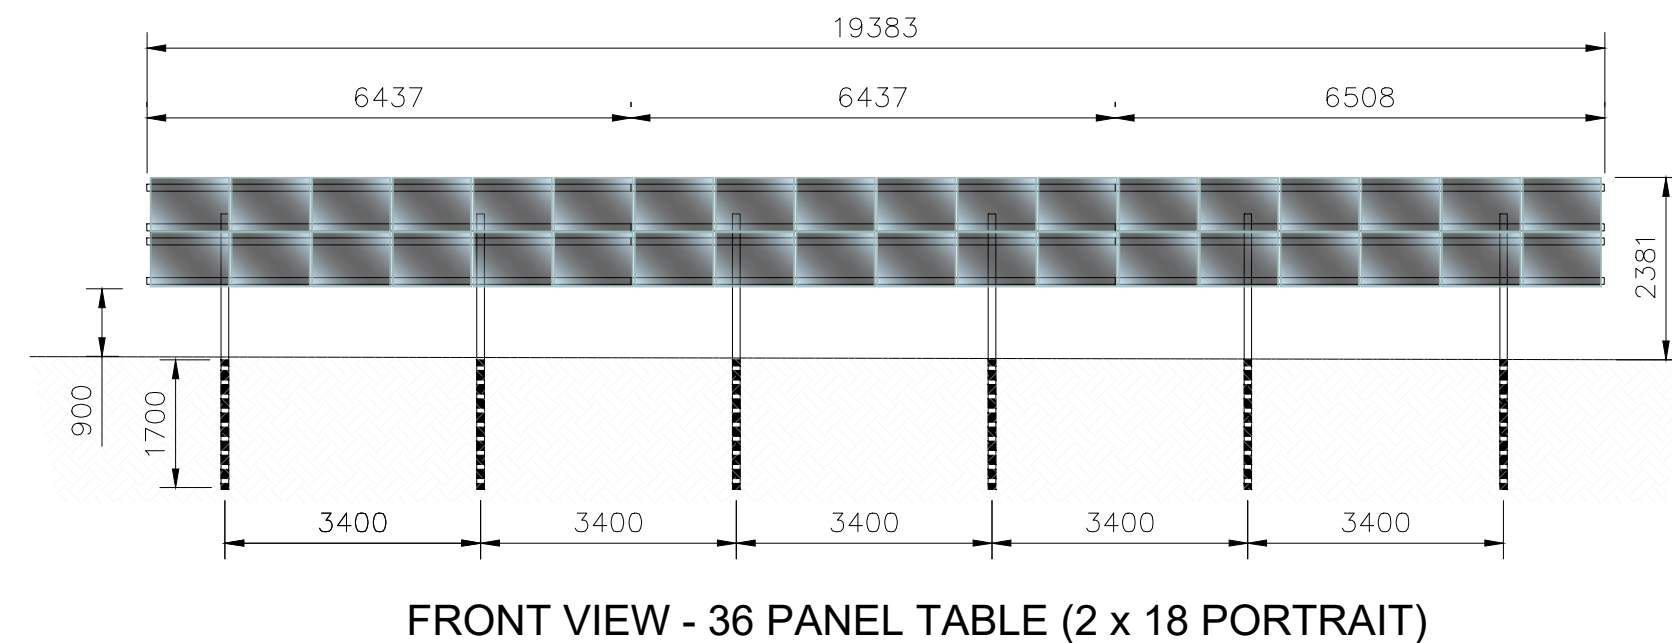

GROUND ARRAY IMAGES

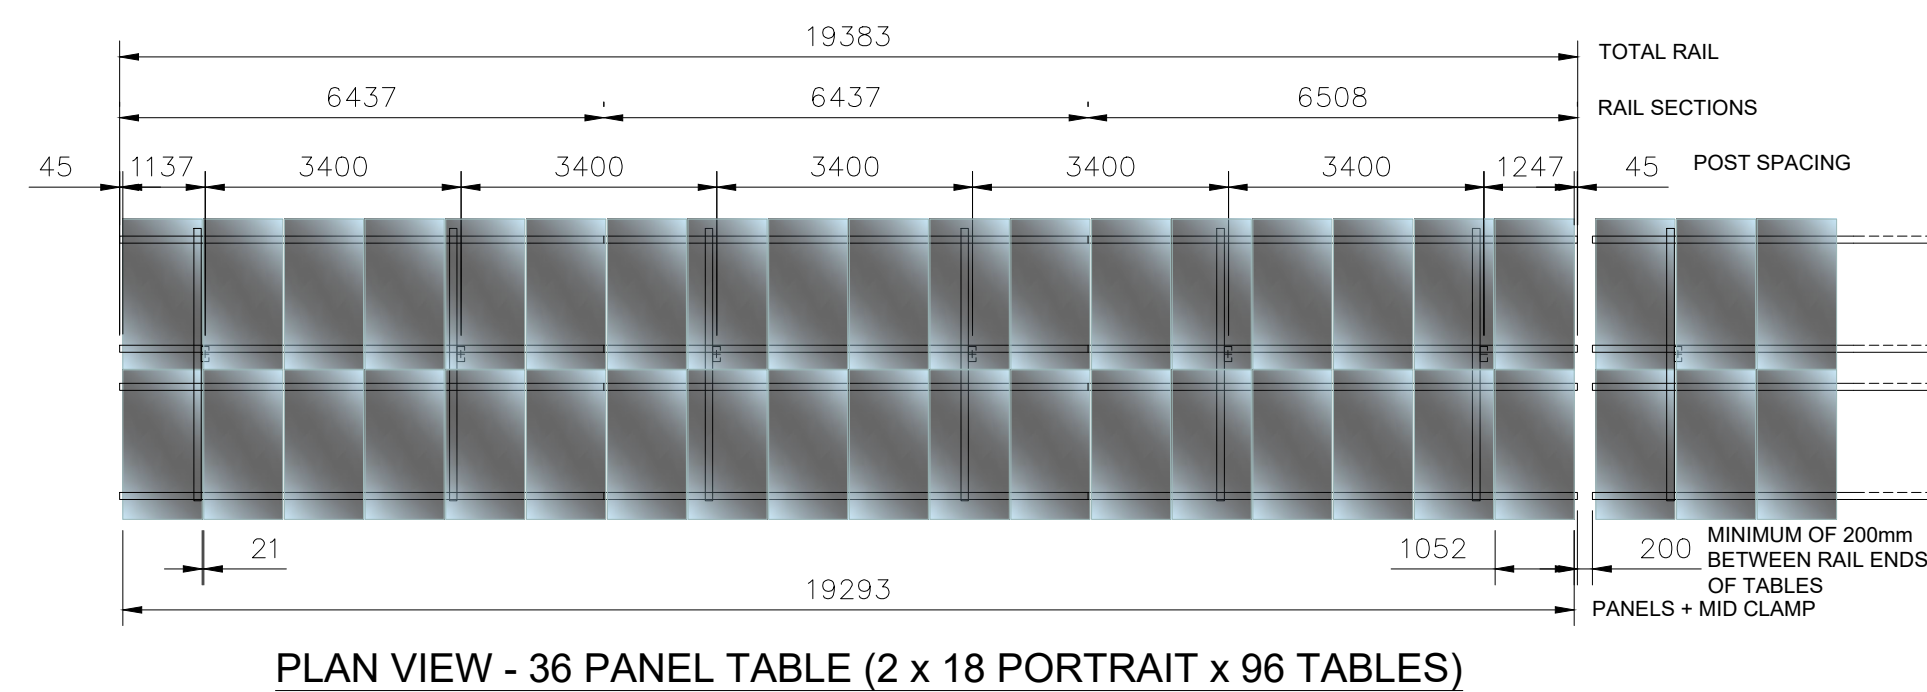

REV	REVISION DETAIL	BY	APV	DATE

SAS ENERGY

CLIENT



JOB

MOULTON BULB CO. LTD
LONG LANE, MOULTON
SPALDING. PE12 6PP

TITLE

PV ARRAY FRAMING
DETAILS

STATUS

FOR PLANNING

DRAWN/CHKD	DATE	SCALE
NT	26.9.2022	1:100 @ A1

DRAWING No.	REV
SOLDOM11813 PVAFD	