
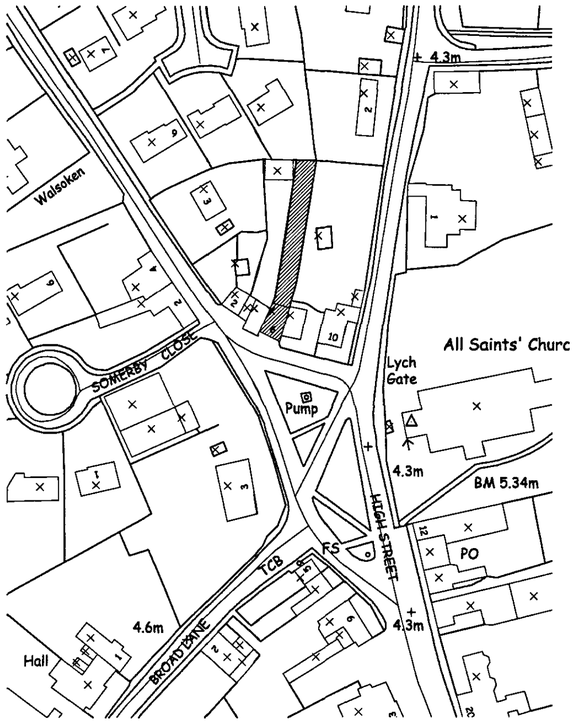


Site Location Plan

Scale 1:1250

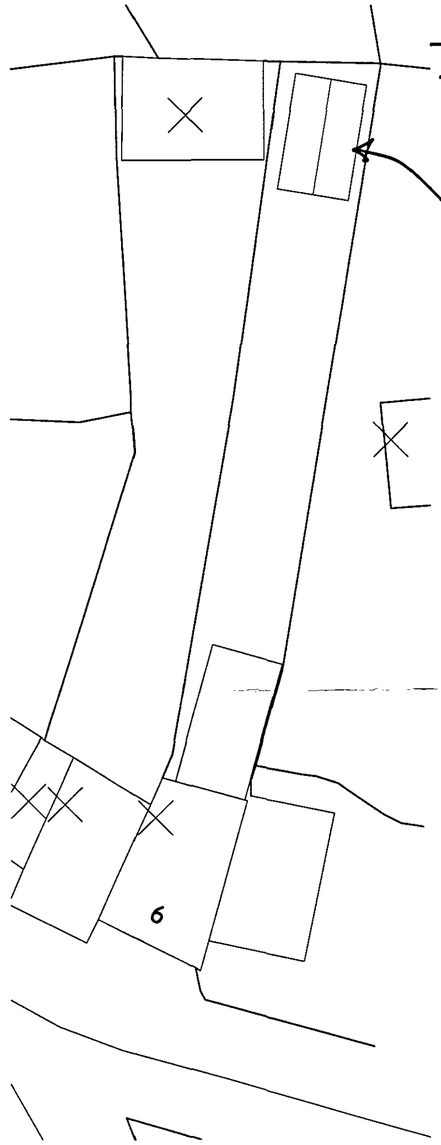

Site Block Plan

Scale 1:250

22 FEB 2008
Ref: 0192/08

DETERMINED PLAN

Client :
Mr B Miller
"Brooklyn House"
6 High Street
Moulton
PE12 6NL

Site :
First Floor EXtension above existing Kitchen & Detached Garden Store

remway Design Ltd
2nd Floor - 5 Sheepmarket
Spalding
PE11 1BH
Tel : 01775 768 921
e-mail: enquiries@remwaydesign.co.uk

Date : feb08 | Scale : As Noted

Drawing No:
1085 - 02