




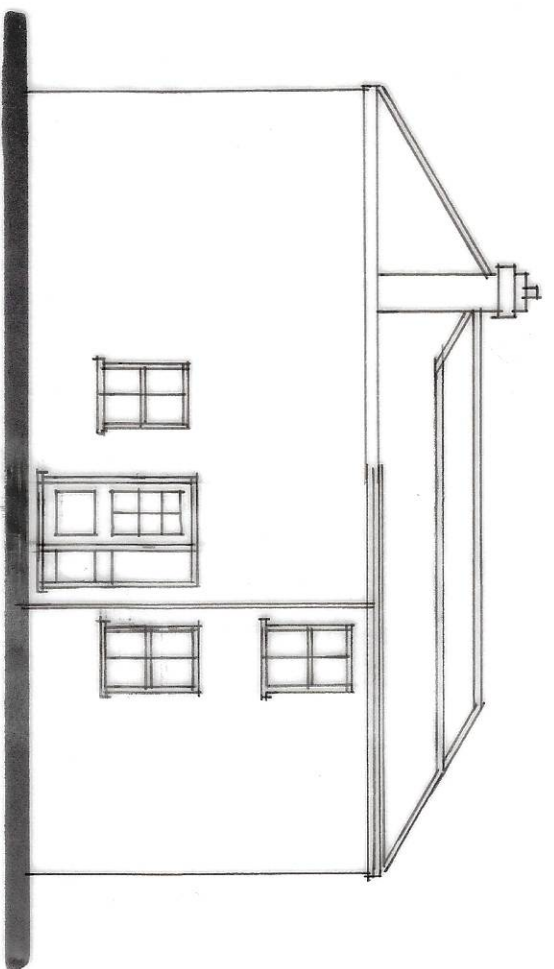


FRONT

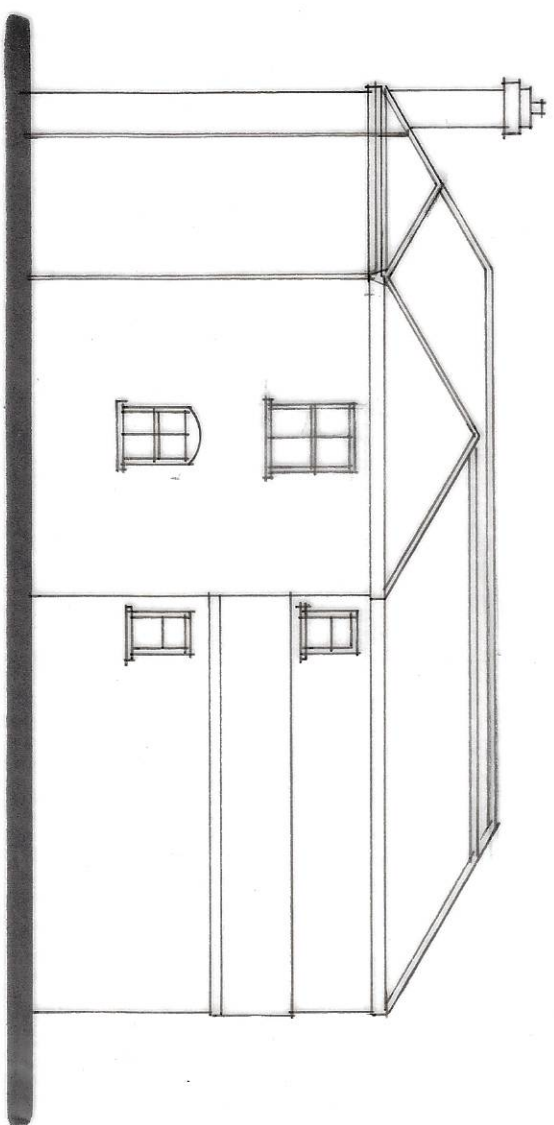


SIDE

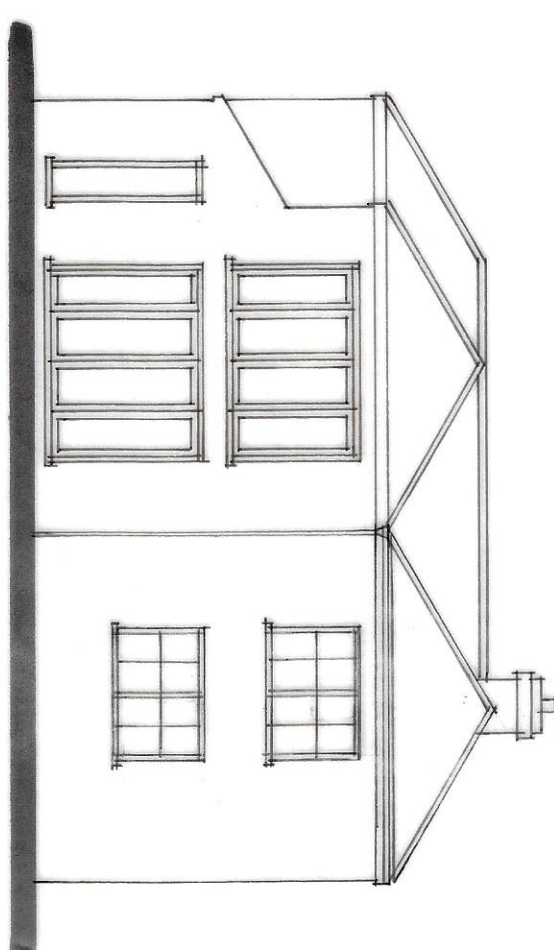


REAR

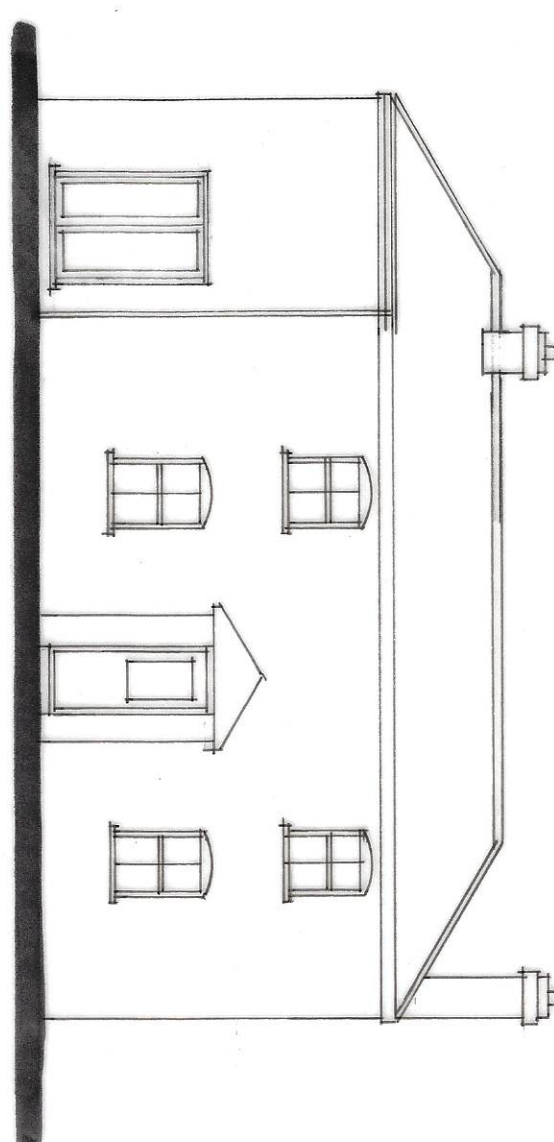

SIDE

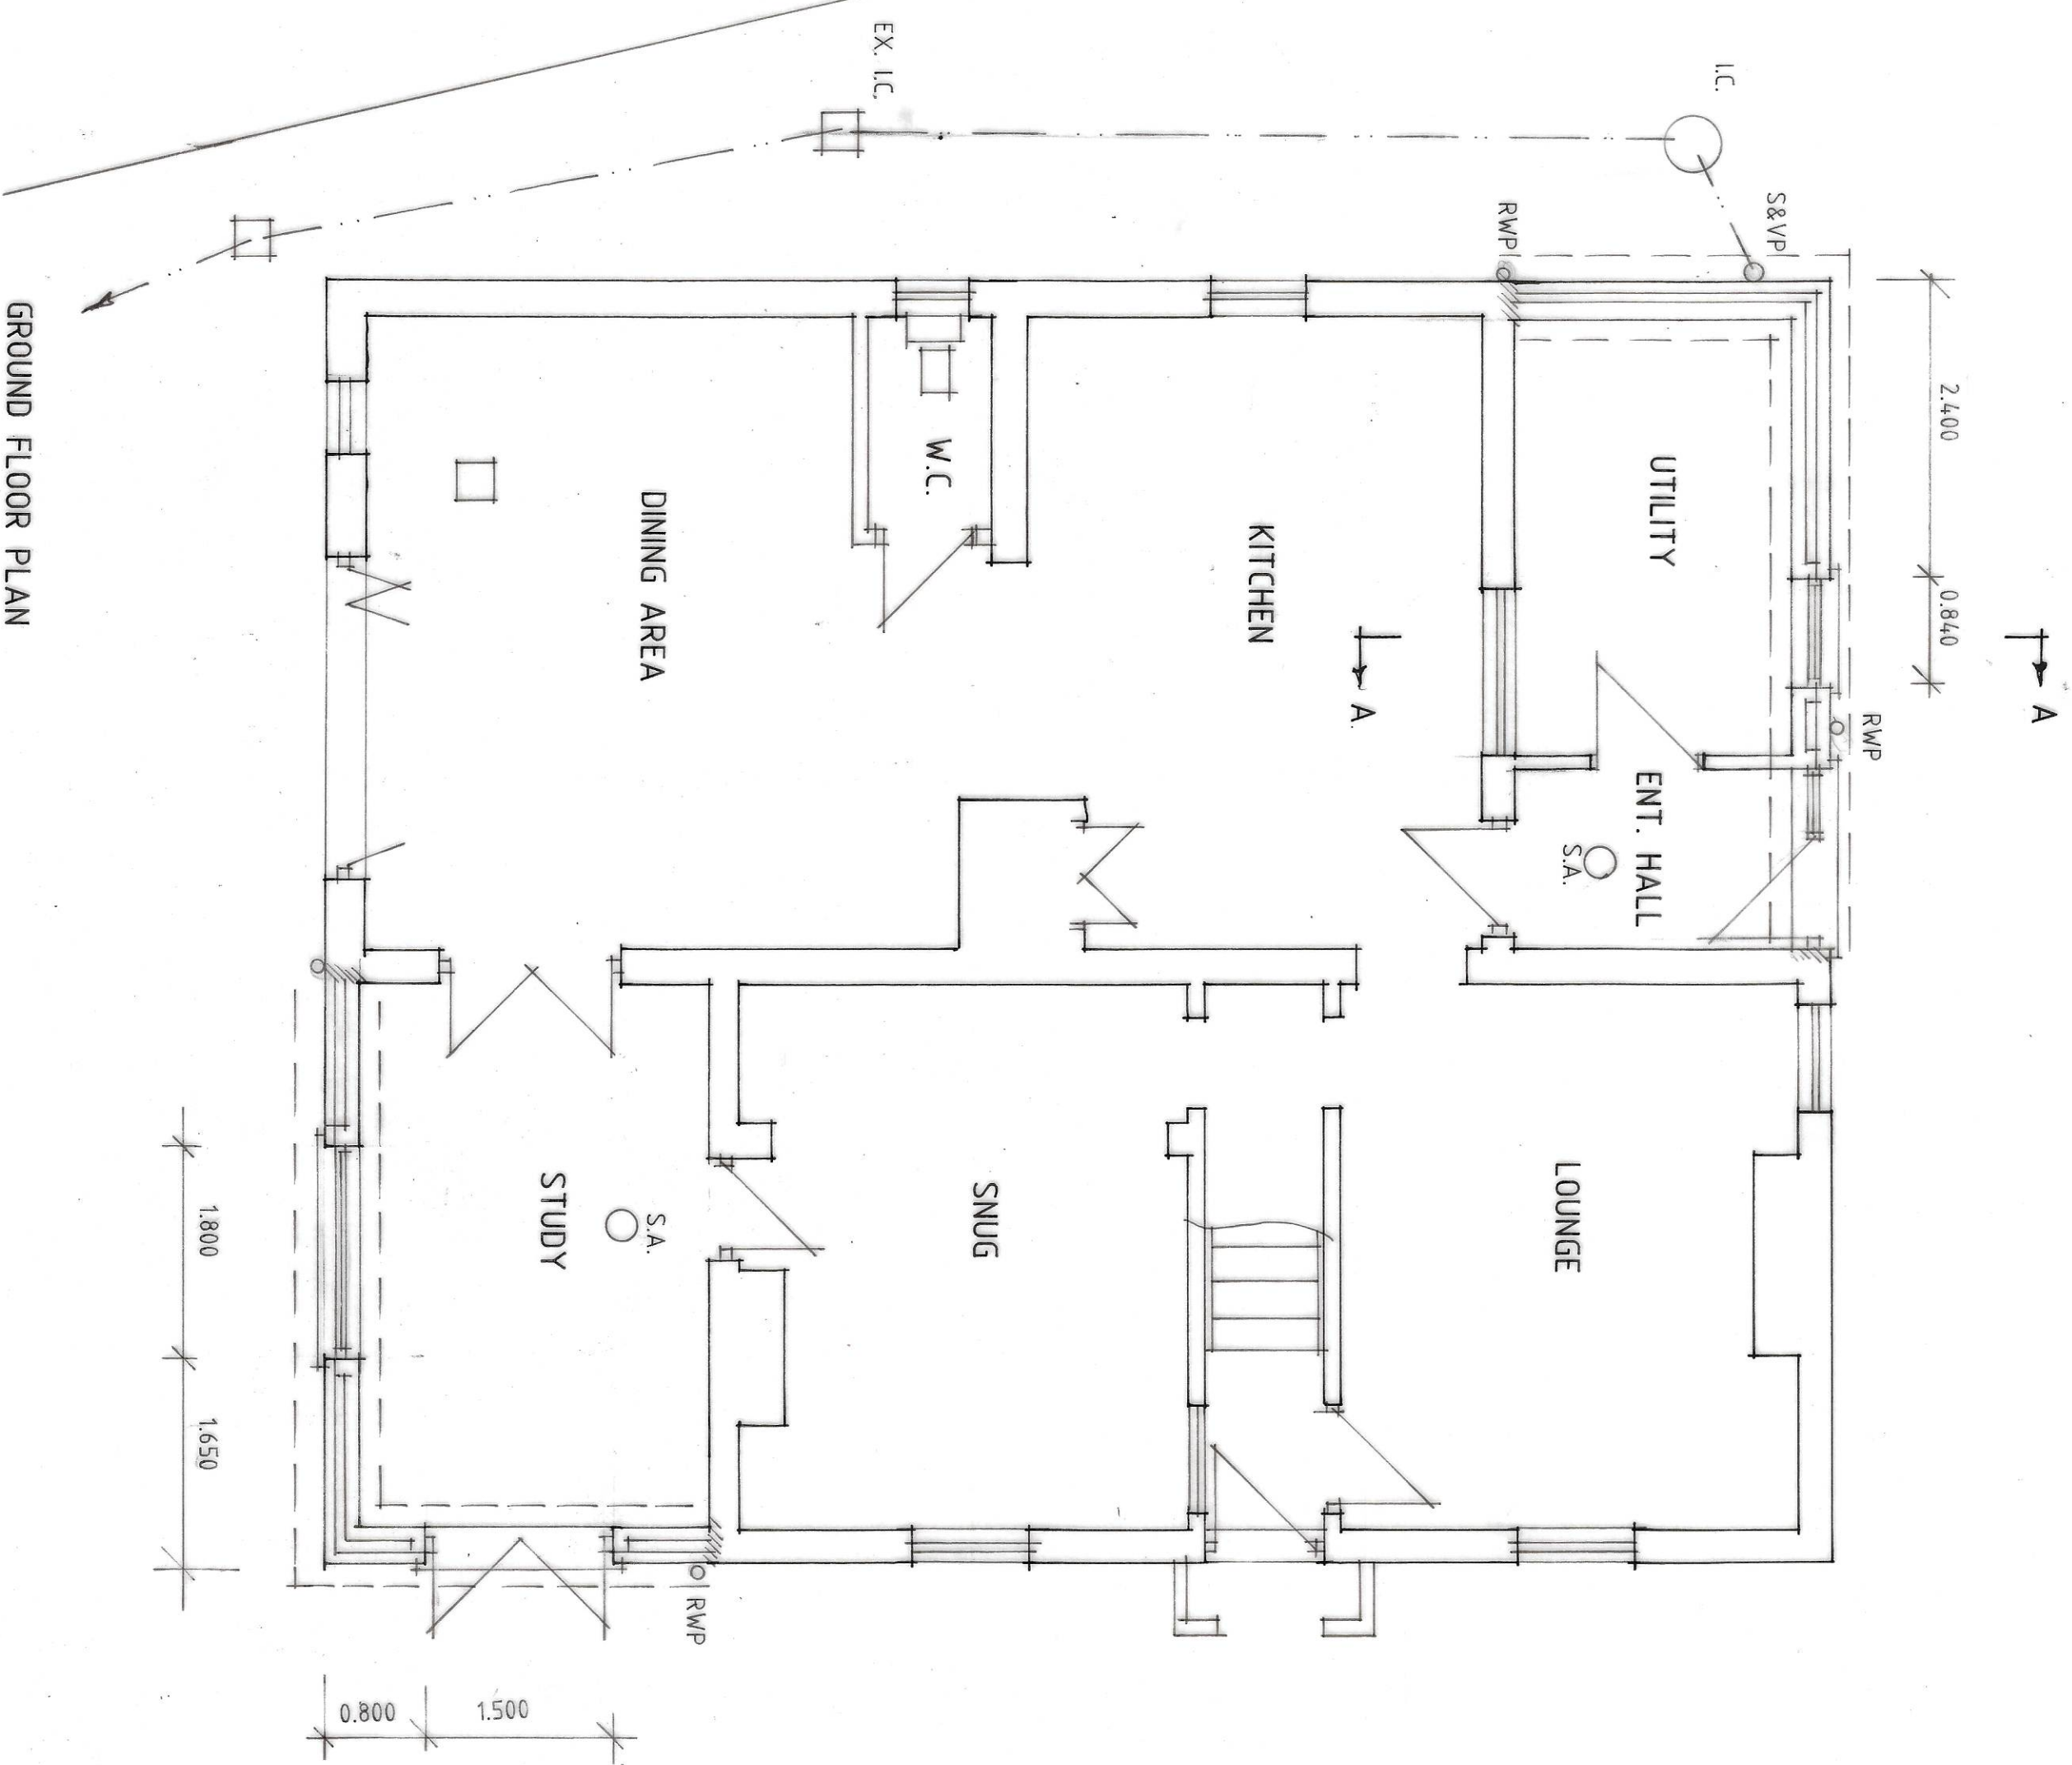

GROUND FLOOR PLAN

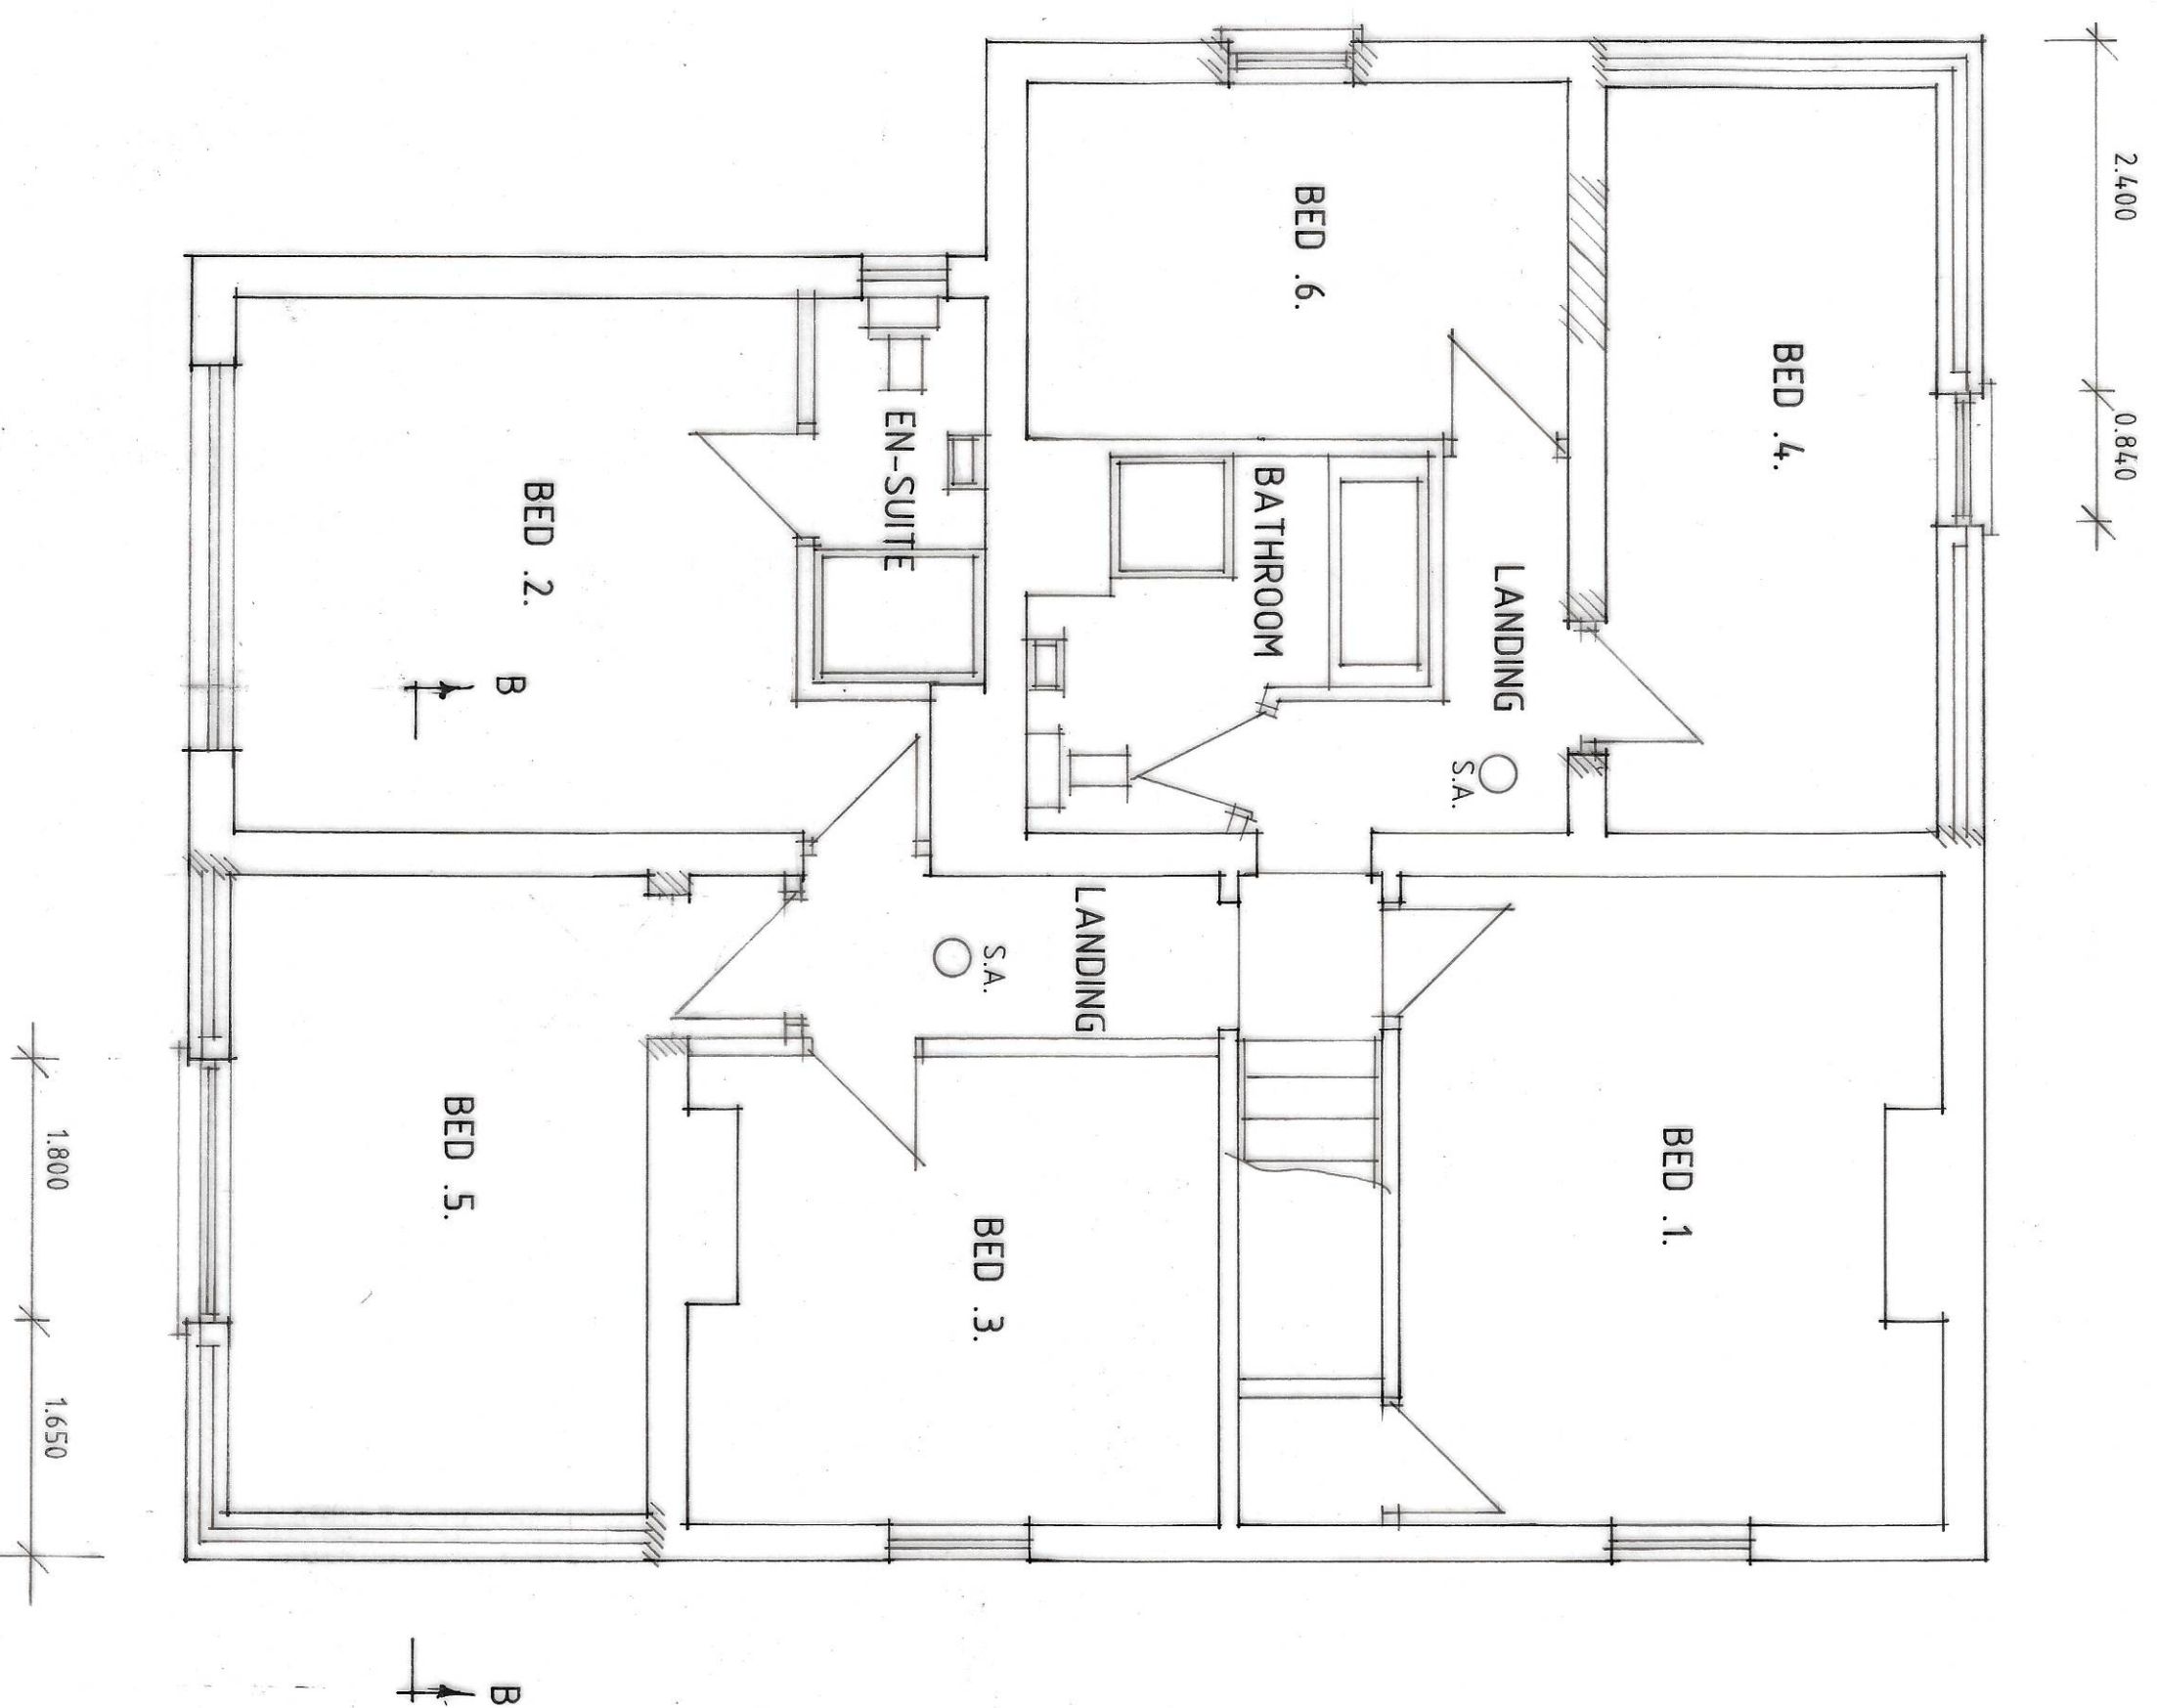

FIRST FLOOR PLAN

B - INF. ADDED - 15.2.21
A - DESIGN ALTS - 8.2.21

Status
CONSULTANTS IN ARCHITECTURE & PLANNING

PROPOSED EXTENSIONS AT
6 SEAS END ROAD, MOULTON
SEAS END

MR. & MRS. G. RICHARDS.

PLAN AS PROPOSED

1:50 1:100 SD21-003/2
FEB-21 B. GILHAM.

2, Farnborough, Woking, Guildford,
Spalding, Lincs, Flint, Warr,
Tel: 01406 424343 Fax: 01406 490702