




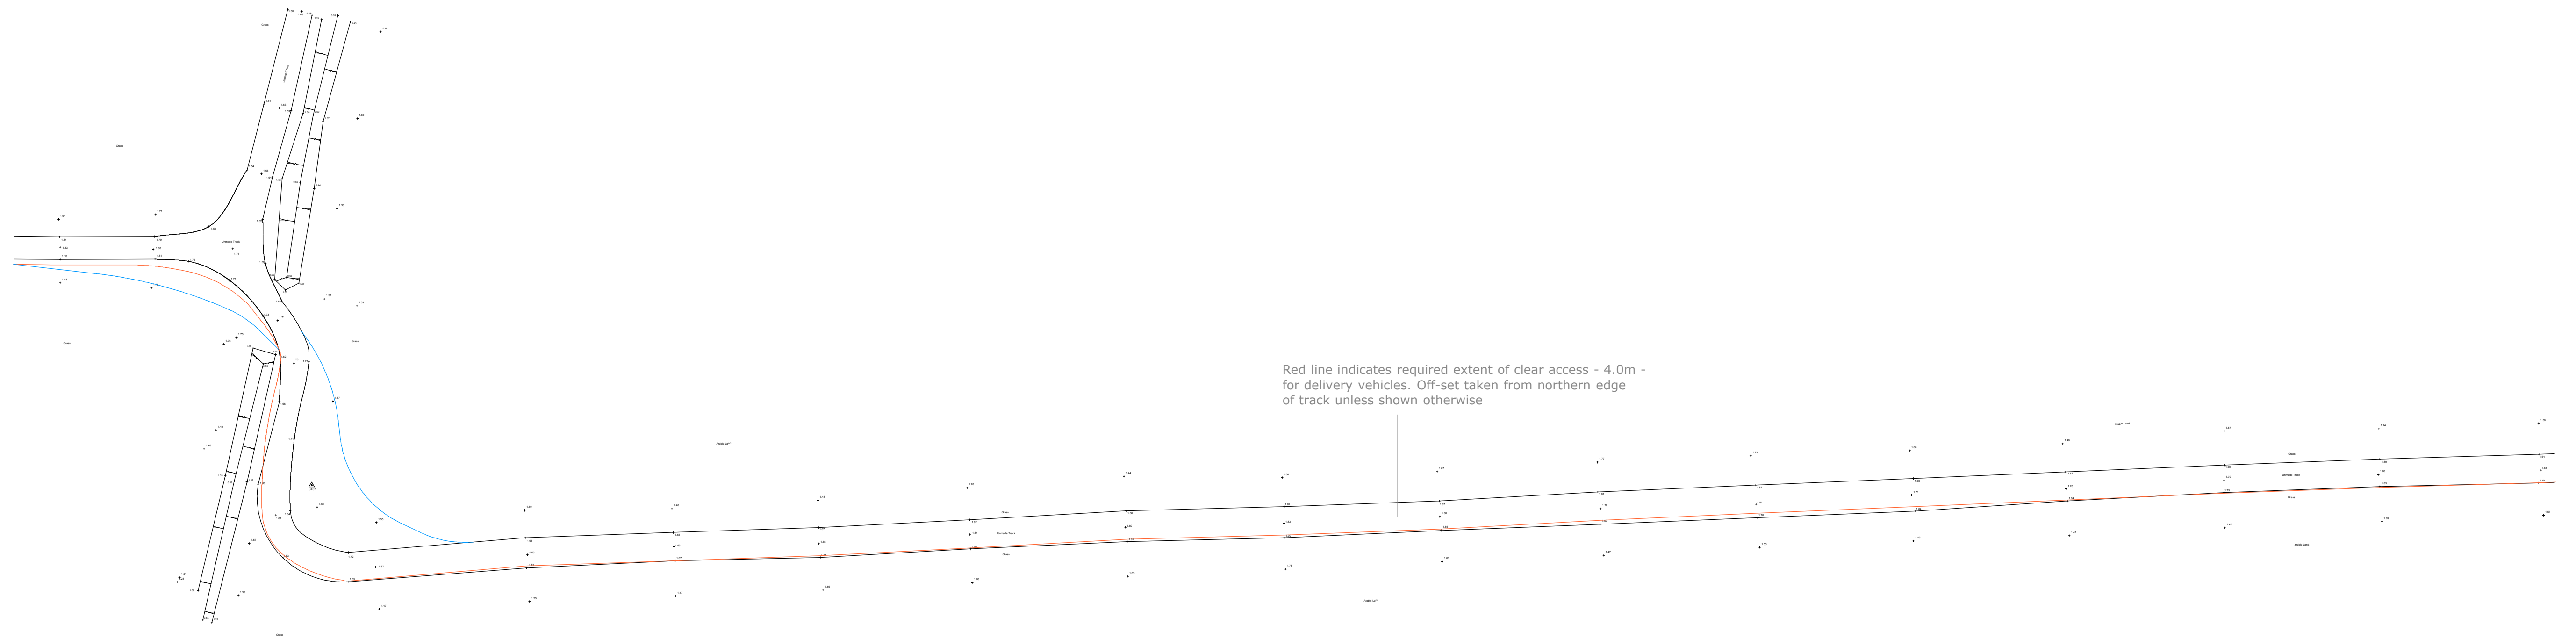

ACCESS TRACK - section 3

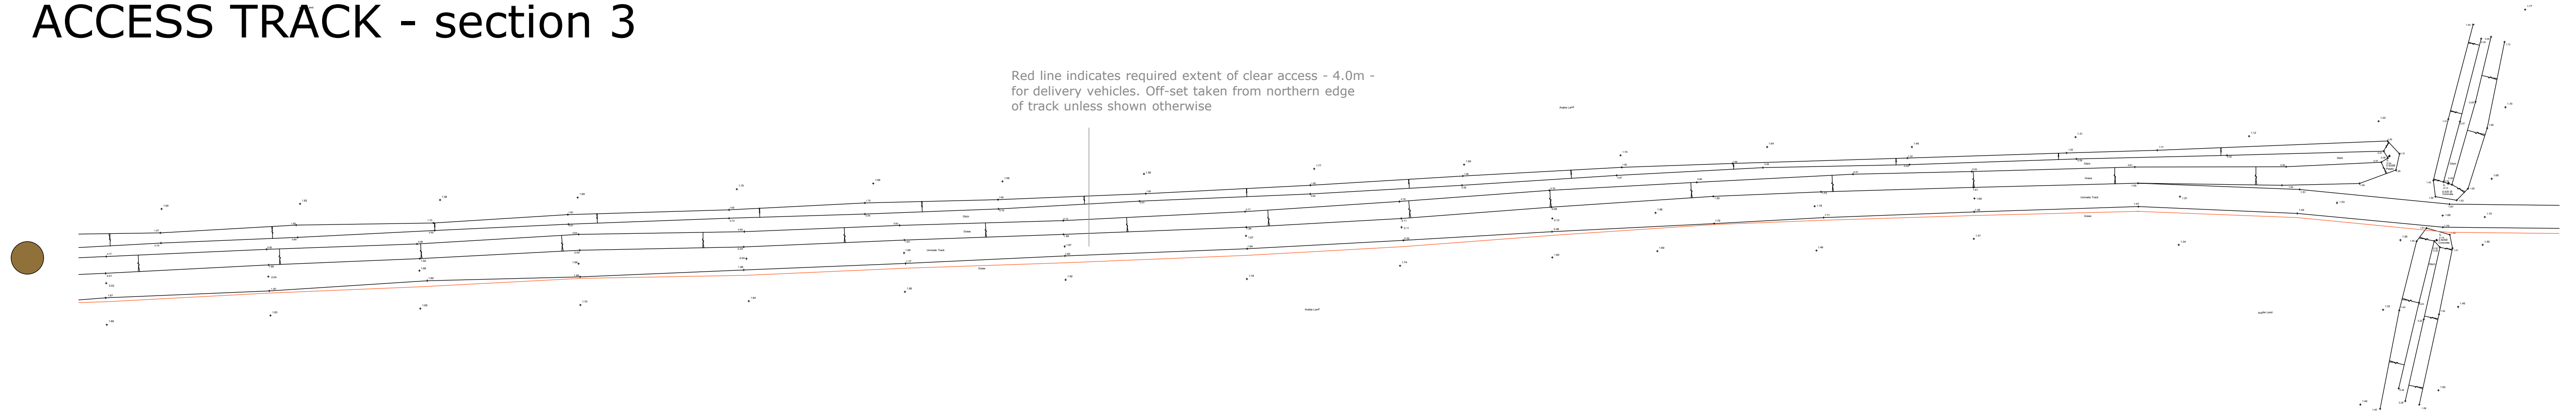

ACCESS TRACK - section 4

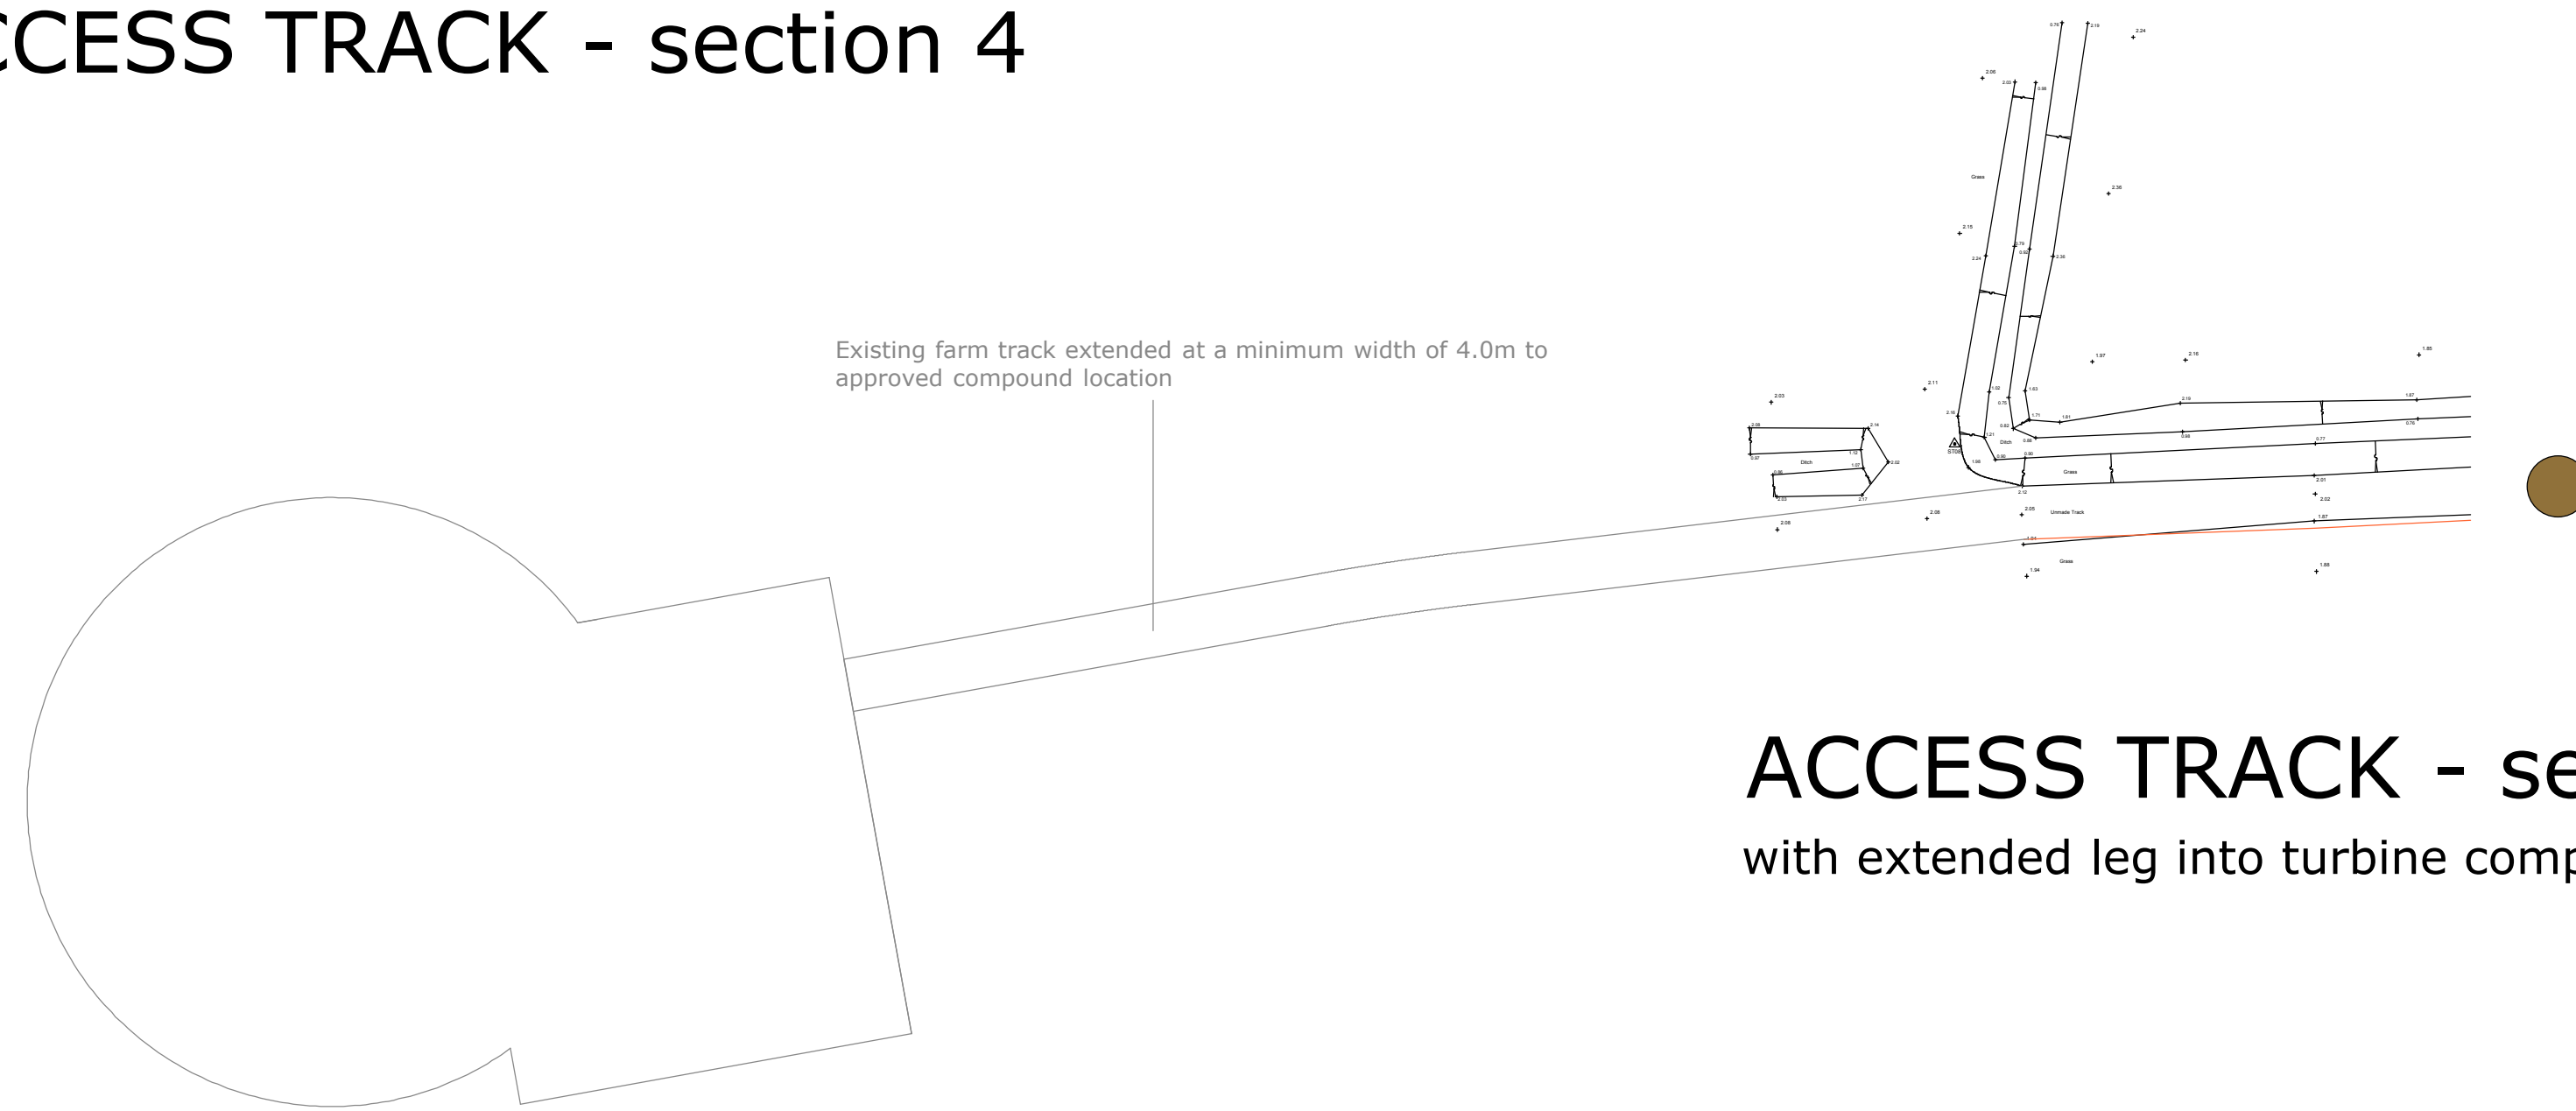

ACCESS TRACK - section 4
with extended leg into turbine compound

