


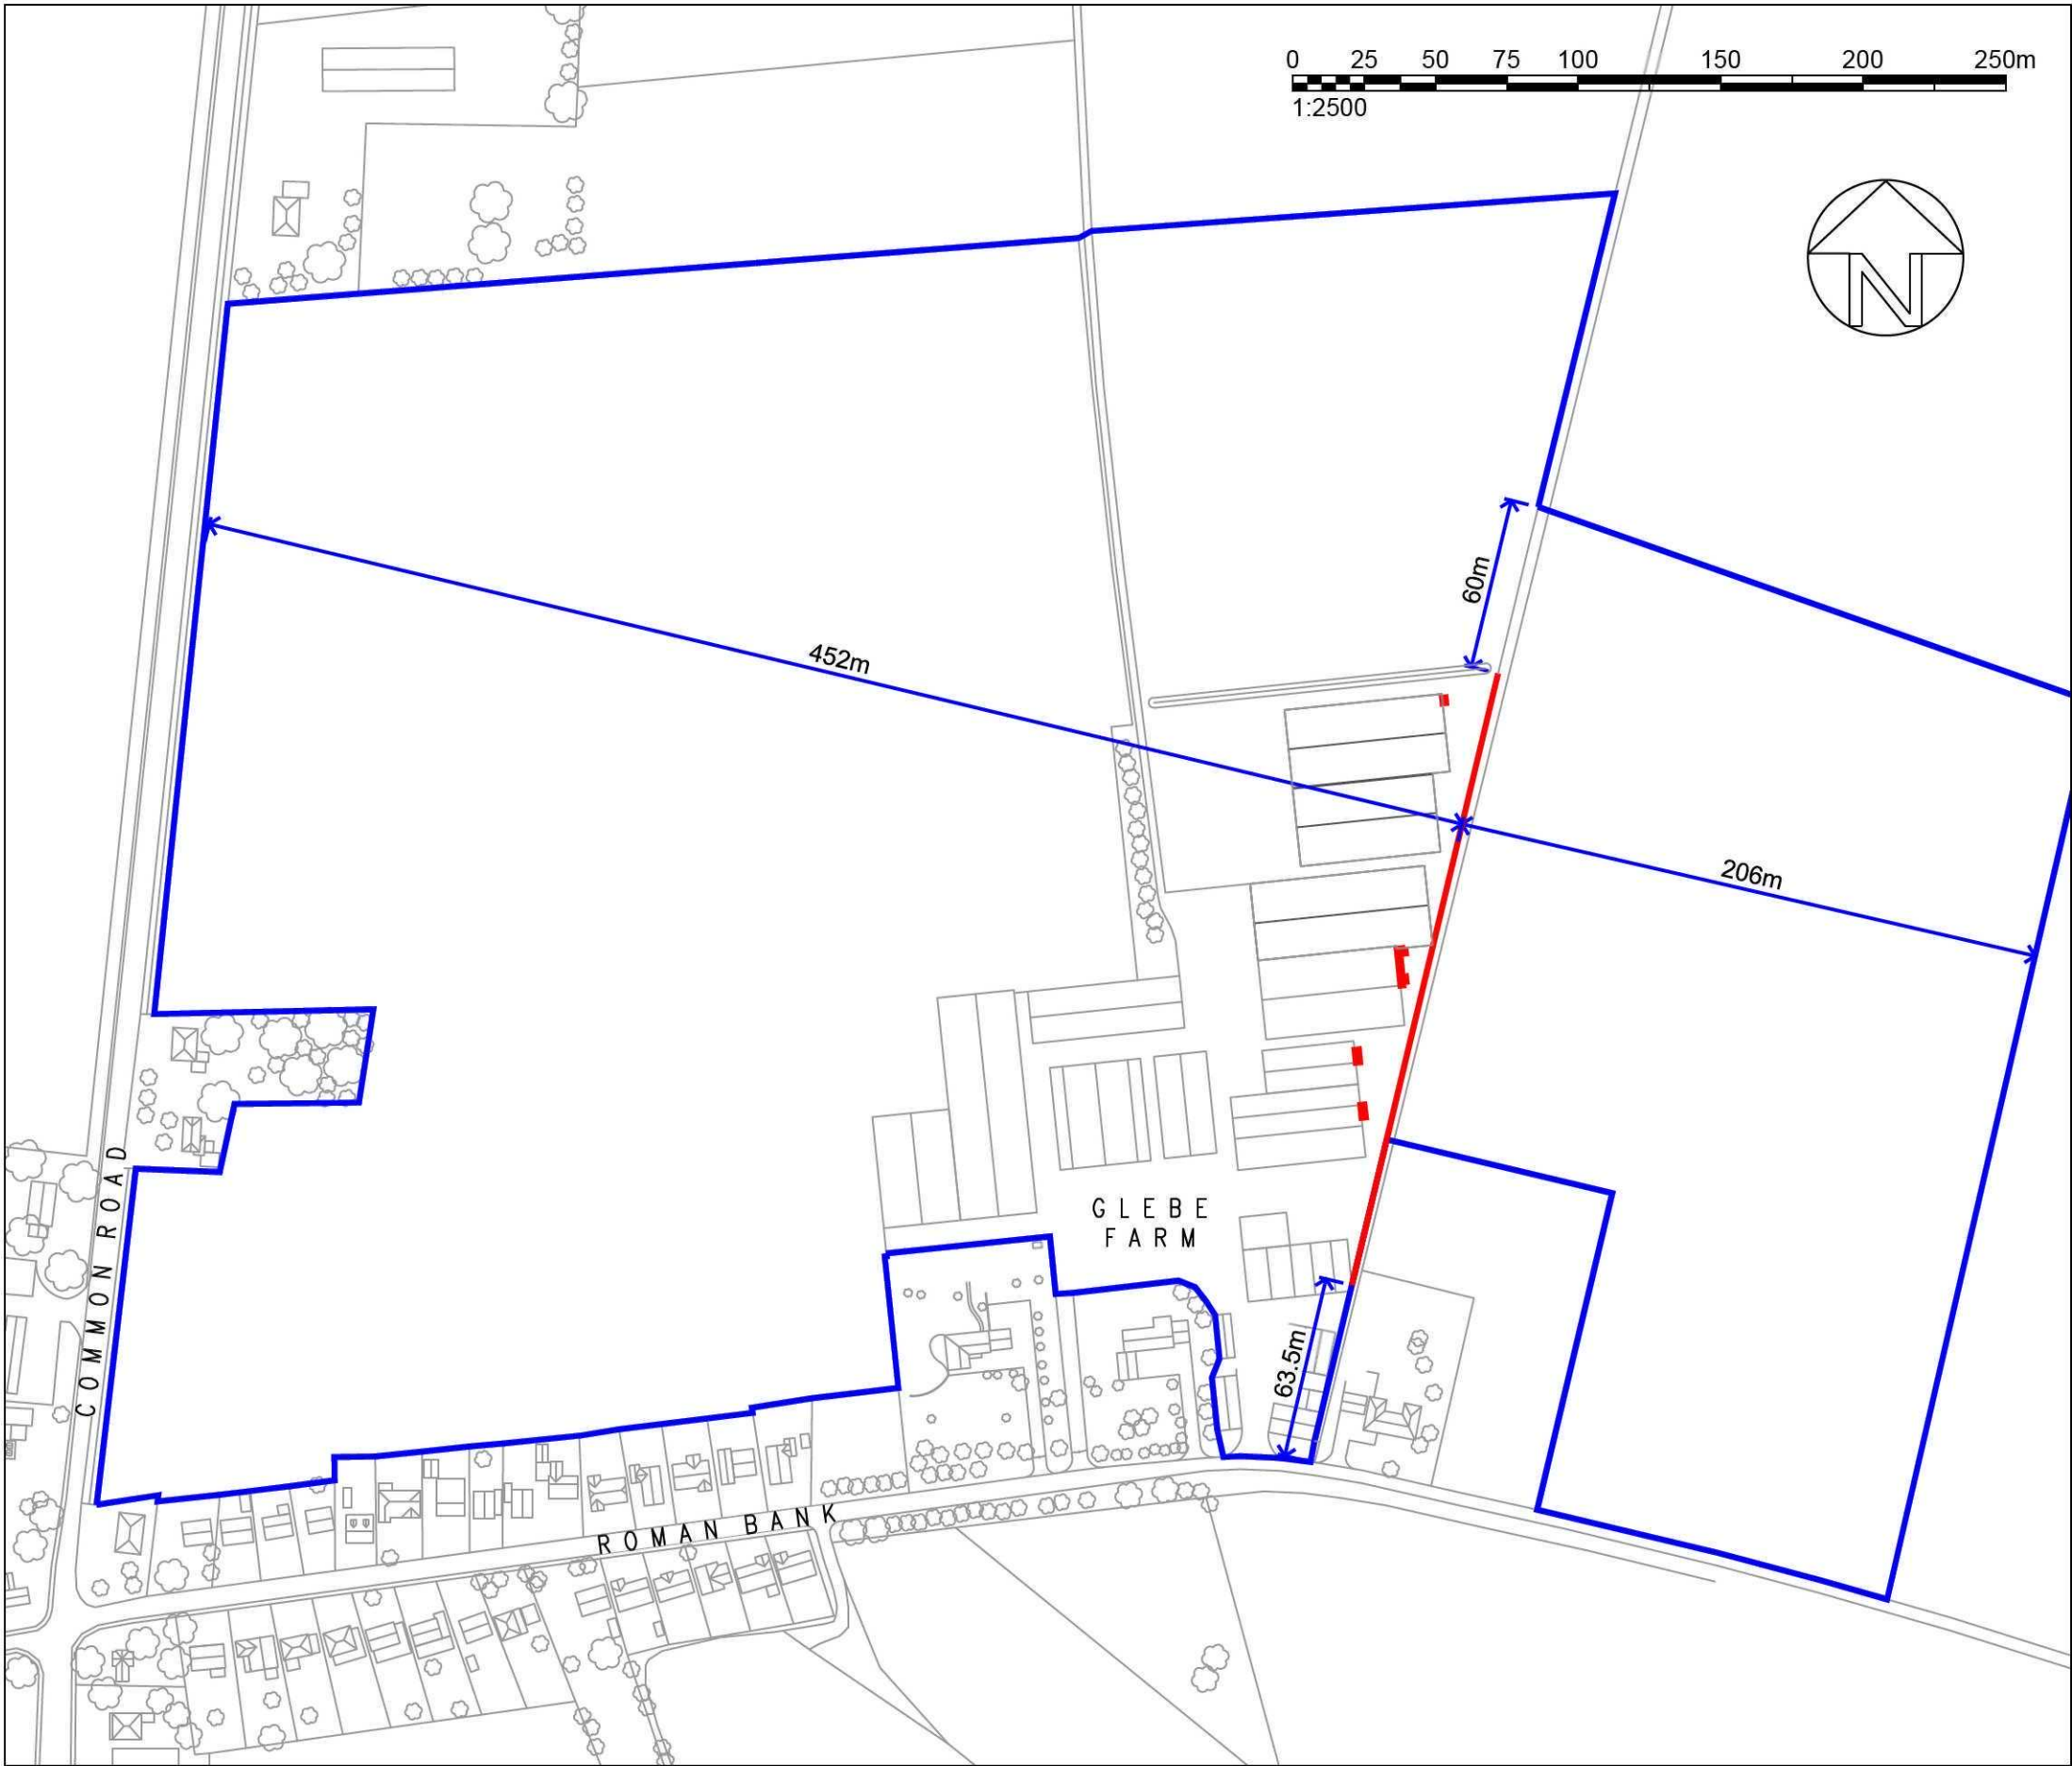

PLEASE DO NOT SCALE FROM THIS DRAWING

Please Refer To The Following SRC Drawings For Additional Information;

- 18114/40 - Location Plan
- 18114/41 - Existing Block Plan
- 18114/42 - Proposed Block Plan
- 18114/43 - Existing & Proposed Elevations
- 18114/44 - Proposed 2.4m High Palisade Fencing Details

Rev	Date	Remarks		
Status		FOR PLANNING		
Project		Proposed Extension at Glebe Farm, Roman Bank Moulton Seas End, Spalding		
Title		Location Plan		
Date	Dec 2014	Scale	1:2500	@A3
Drawn	AS	Checked	SRC	
Design	-	File Name	18114-40	
DRG No. 18114/40				Rev -