


DETAILS ON THIS DRAWING ARE COPYRIGHT OF SIDEBOTTOM RICHARDSON CHENG LIMITED. THIS IS A CONFIDENTIAL DOCUMENT AND MUST NOT BE COPIED, USED OR DIVULGED IN ANY WAY WITHOUT PRIOR WRITTEN CONSENT

PLEASE DO NOT SCALE FROM THIS DRAWING
Please Refer To The Following SRC Drawings For Additional Information;
18114/40 - Location Plan
18114/41 - Existing Block Plan
18114/42 - Proposed Block Plan
18114/43 - Existing & Proposed Elevations
18114/44 - Proposed 2.4m High Palisade Fencing Details

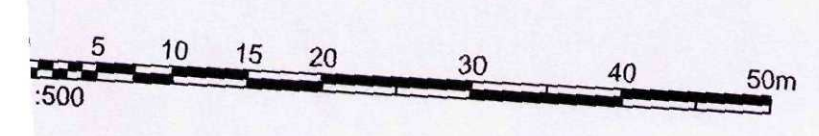

Rev	Date	Remarks
Status FOR PLANNING		
SRC SIDEBOTTOM RICHARDSON CHENG LTD CONSULTING STRUCTURAL AND CIVIL ENGINEERS 15 High Street, Spalding, Lincs. PE11 1TW Tel: 01775 712660 Fax: 01775 712635 www.srcltd.com		
Project Proposed Extension at Glebe Farm, Roman Bank Moulton Seas End, Spalding		
Title Existing Block Plan		
Date	Dec 2014	Scale 1:500 @A1
Drawn	AS	Checked SRC
Design		

DETAILS ON THIS DRAWING ARE COPYRIGHT OF SIDEBOTTOM RICHARDSON CHENG LIMITED