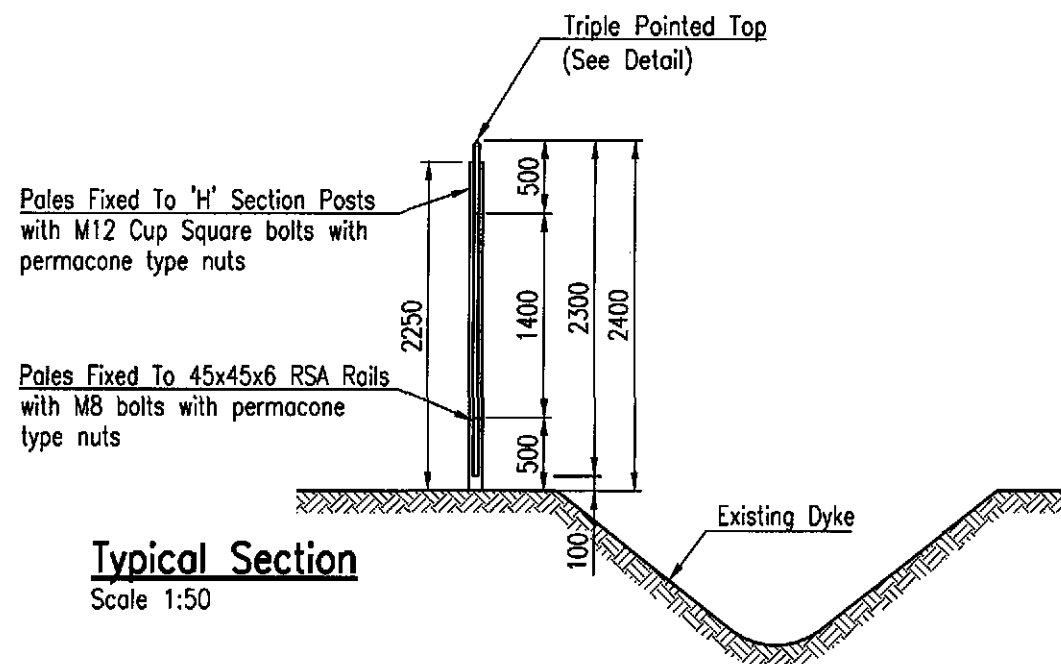
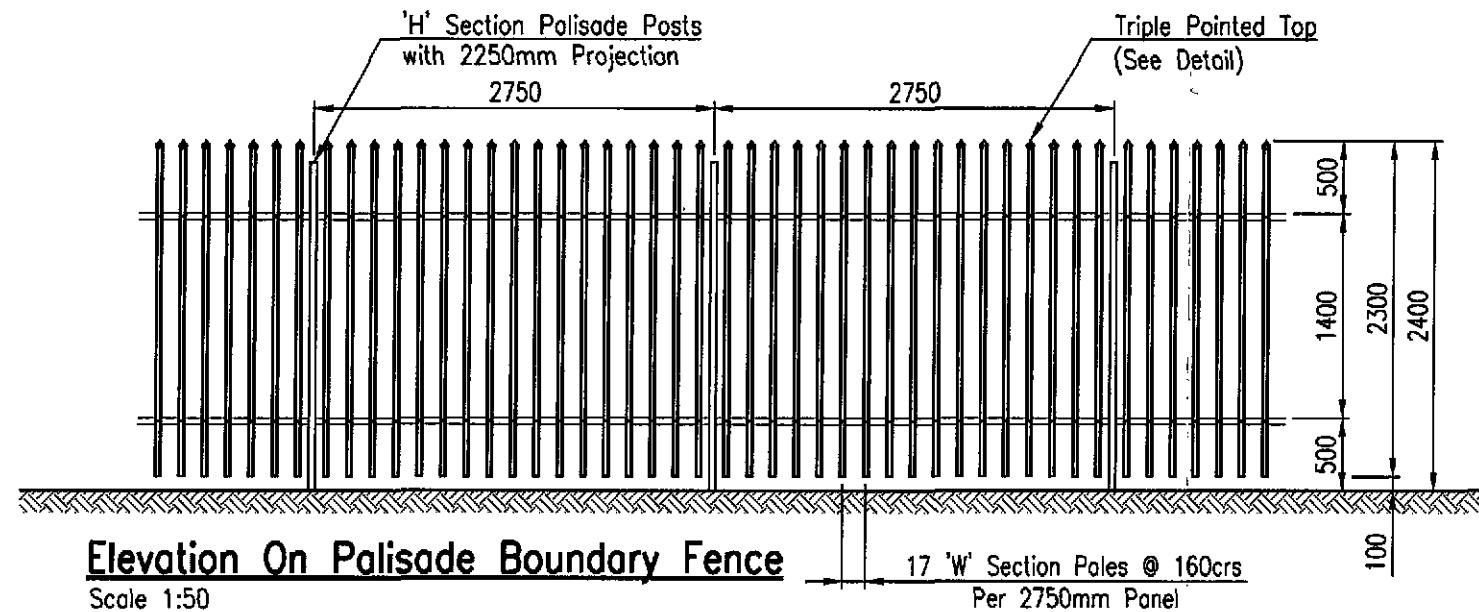


2.4m High Palisade Fencing Specification:

- Poles - 2mm 'W' 2.35 overall, 17 per 2.750m panel with triple pointed tops.
- Posts - 102 x 44 x 7.44 Kg / m RSJ 3.125m overall, complete with loose fishplates.
- Horizontals - 45 x 45 x 6 RSA
- Fixings - M12 Cup Square bolts with permacone type nuts.
- Pale Fixing - M8 bolts with permacone type nuts.
- Finish - Hot Dip Galvanised to BS EN ISO 1461:2009

PLEASE DO NOT SCALE FROM THIS DRAWING

Please Refer To The Following SRC Drawings For Additional Information;

- 18114/40 - Location Plan
- 18114/41 - Existing Block Plan
- 18114/42 - Proposed Block Plan
- 18114/43 - Existing & Proposed Elevations
- 18114/44 - Proposed 2.4m High Palisade Fencing Details

Rev	Date	Remarks
Status FOR PLANNING		
 SIDEBOTTOM RICHARDSON CHENG LTD CONSULTING STRUCTURAL AND CIVIL ENGINEERS 15 High Street, Spalding, Lincs. PE11 1TW Tel: 01775 712660 Fax: 01775 712635 www.srcltd.com		
Project Proposed Extension at Glebe Farm, Roman Bank Moulton Seas End, Spalding		
Title Proposed 2.4m High Palisade Fencing Details		
Date	Dec 2014	Scale 1:2500 @A3
Drawn	AS	Checked SRC
Design	-	File Name 18114-44
DRG No. 18114/44		Rev -