
DETAILS ON THIS DRAWING ARE COPYRIGHT OF SIDEBOTTOM RICHARDSON CHENG LIMITED.THIS IS A CONFIDENTIAL DOCUMENT AND MUST NOT BE COPIED, USED OR DIVULGED IN ANY WAY WITHOUT PRIOR WRITTEN CONSENT


PLEASE DO NOT SCALE FROM THIS DRAWING

Please Refer To The Following SRC Drawings For Additional Information;

18114/50 – Location Plan
18114/51 – Existing Block Plan
18114/52 – Advertisement Details

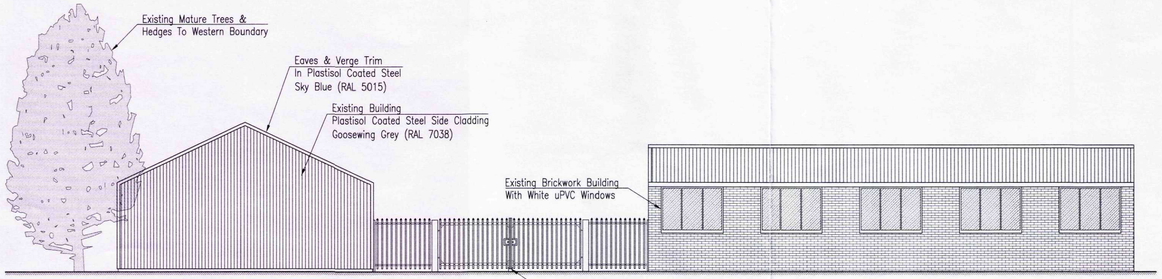

Existing Southern Elevation (Site Entrance)
Scale 1:100

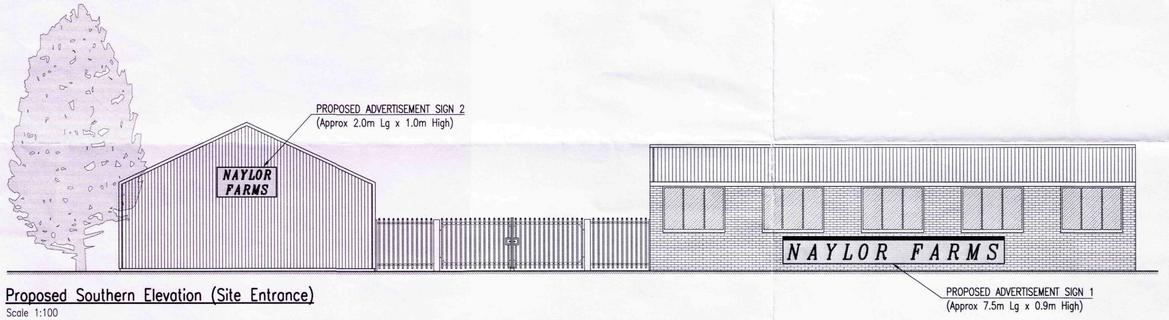

Proposed Southern Elevation (Site Entrance)
Scale 1:100

0 1 2 3 4 6 8 10m
1:100

Rev	Date	Remarks

Status: FOR PLANNING

SRC SIDEBOTTOM RICHARDSON CHENG LTD
CONSULTING STRUCTURAL AND CIVIL ENGINEERS
15 High Street, Spalding, Lincs. PE11 1TW
Tel: 01775 712660
Fax: 01775 712635
www.srcltd.com

Project
Proposed Signage at Glebe Farm, Roman Bank Moulton Seas End, Spalding

Title
Existing & Proposed Elevations

Date	Dec 2014	Scale	1:100 @A2
Drawn	AS	Checked	SRC
Design	-	File Name	18114-51

DRG No. 18114/51 Rev -

DETAILS ON THIS DRAWING ARE COPYRIGHT OF SIDEBOTTOM RICHARDSON CHENG LIMITED.THIS IS A CONFIDENTIAL DOCUMENT AND MUST NOT BE COPIED, USED OR DIVULGED IN ANY WAY WITHOUT PRIOR WRITTEN CONSENT