
DETAILS ON THIS DRAWING ARE COPYRIGHT OF SIDEBOTTOM RICHARDSON CHENG LIMITED.THIS IS A CONFIDENTIAL DOCUMENT AND MUST NOT BE COPIED, USED OR DIVULGED IN ANY WAY WITHOUT PRIOR WRITTEN CONSENT

PLEASE DO NOT SCALE FROM THIS DRAWING

Please Refer To The Following SRC Drawings For Additional Information;


18114/50 – Location Plan
18114/51 – Existing Block Plan
18114/52 – Advertisement Details

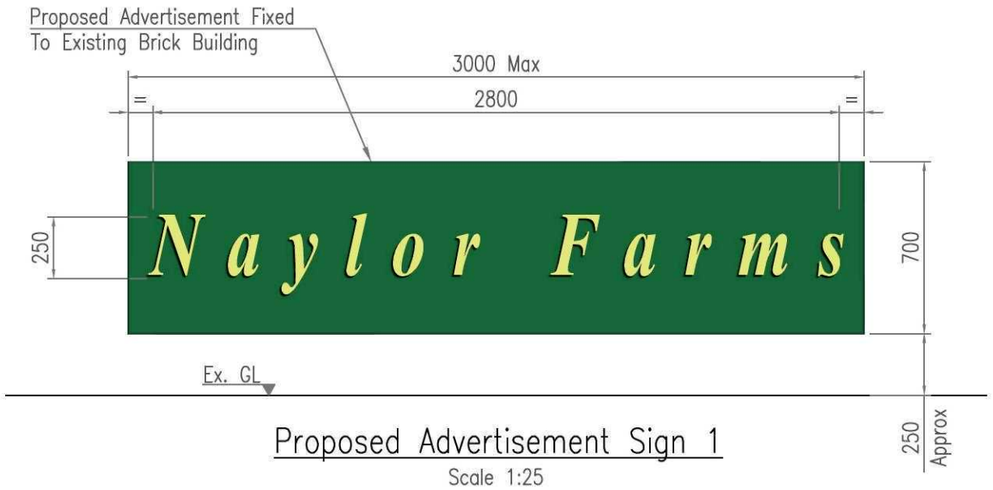

Proposed Advertisement Sign 1
Scale 1:25

Proposed Adertisement Sign 1:

Height Above Ground Level:	Approx 250mm
Size Of Advertisement:	Approx 3000mm Lg x 700mm Wide x 50mm Dp.
Maximum Height Of Letters:	Approx 250mm
Colour Of Text:	Green 703
Colour Of Background:	Dark Green RAL 6004
Material Of The Advertisement:	Plastic
Maximum Projection:	150mm
Illuminated:	Yes
Details Of Illumination:	Externally
Static Or Intermittent Illumination:	Static
Level Of Illuminance:	100 cd/m²

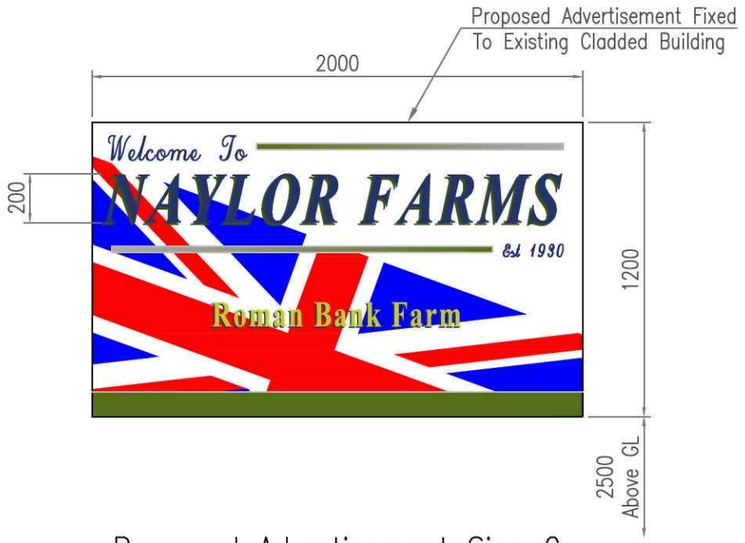

Proposed Advertisement Sign 2
Scale 1:25

Proposed Adertisement Sign 2:

Height Above Ground Level:	Approx 2500mm
Size Of Advertisement:	Approx 2000mm Lg x 1000mm Wide x 50mm Dp.
Maximum Height Of Letters:	Approx 200mm
Colour Of Text:	Dark Blue
Colour Of Background:	White
Material Of The Advertisement:	Plastic
Maximum Projection:	100mm
Illuminated:	No



Rev	Date	Remarks
A	31.03.15	Advertisement Sign Details Amended.

Status: FOR PLANNING

SIDEBOTTOM RICHARDSON CHENG LTD
CONSULTING STRUCTURAL AND CIVIL ENGINEERS
15 High Street, Spalding, Lincs. PE11 1TW
Tel: 01775 712660
Fax: 01775 712635
www.srcltd.com

Project: Proposed Signage at Glebe Farm, Roman Bank Moulton Seas End, Spalding

Title: Advertisement Details

Date	Dec 2014	Scale	1:25 @A3
Drawn	AS	Checked	SRC
Design	-	File Name	18114-52

DRG No. 18114/52 Rev A

DETAILS ON THIS DRAWING ARE COPYRIGHT OF SIDEBOTTOM RICHARDSON CHENG LIMITED.THIS IS A CONFIDENTIAL DOCUMENT AND MUST NOT BE COPIED, USED OR DIVULGED IN ANY WAY WITHOUT PRIOR WRITTEN CONSENT