

DETAILS ON THIS DRAWING ARE COPYRIGHT OF SIDEBOTTOM RICHARDSON CHENG LIMITED.THIS IS A CONFIDENTIAL DOCUMENT AND MUST NOT BE COPIED, USED OR DIVULGED IN ANY WAY WITHOUT PRIOR WRITTEN CONSENT

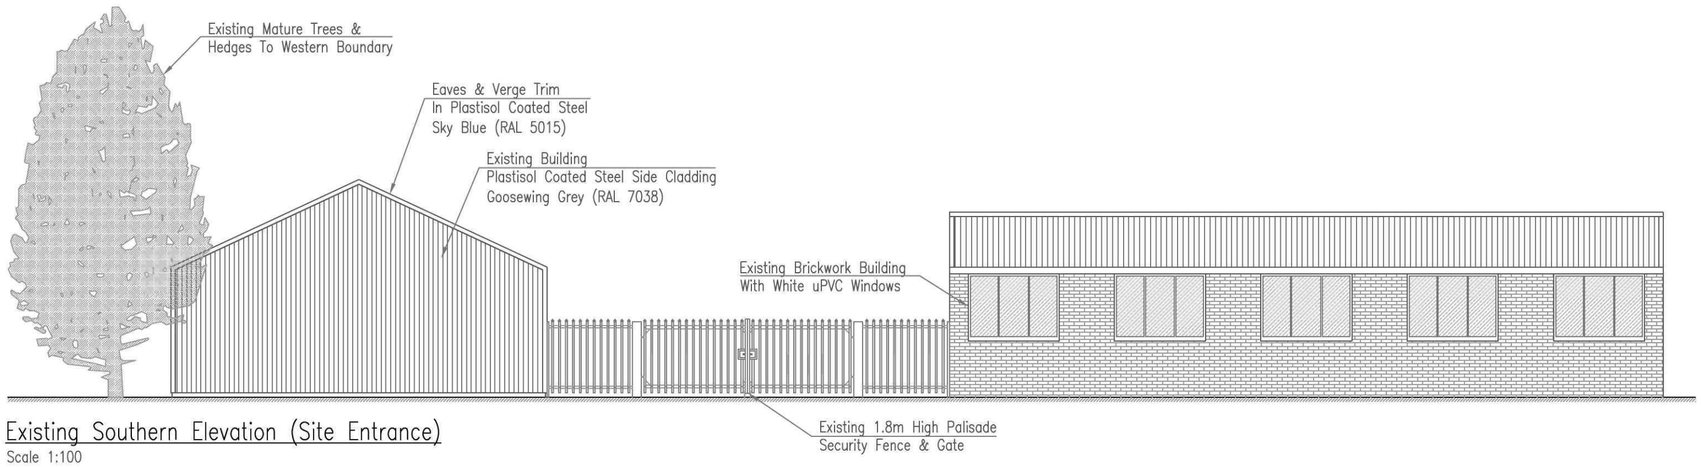

Existing Southern Elevation (Site Entrance)
Scale 1:100

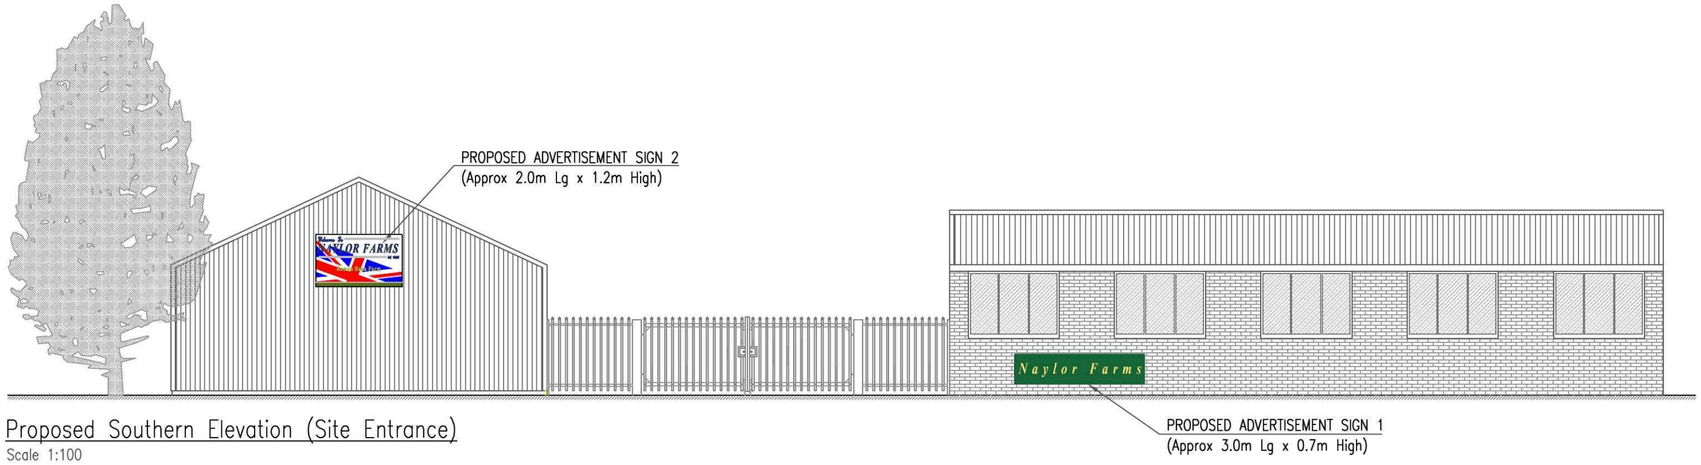

Proposed Southern Elevation (Site Entrance)
Scale 1:100

0 1 2 3 4 6 8 10m
1:100

PLEASE DO NOT SCALE FROM THIS DRAWING

Please Refer To The Following SRC Drawings For Additional Information;

18114/50 – Location Plan
18114/51 – Existing Block Plan
18114/52 – Advertisement Details

Rev	Date	Remarks
A	31.03.15	Advertisement Sign Details Amended.

Status: FOR PLANNING

SIDEBOTTOM RICHARDSON CHENG LTD
CONSULTING STRUCTURAL AND CIVIL ENGINEERS
15 High Street, Spalding, Lincs. PE11 1TW
Tel: 01775 712660
Fax: 01775 712635
www.srcltd.com

Project
Proposed Signage at
Glebe Farm, Roman Bank
Moulton Seas End, Spalding

Title
Existing &
Proposed Elevations

Date	Dec 2014	Scale	1:100 @A2
Drawn	AS	Checked	SRC
Design	-	File Name	18114-51

DRG No. 18114/51 Rev A

DETAILS ON THIS DRAWING ARE COPYRIGHT OF SIDEBOTTOM RICHARDSON CHENG LIMITED.THIS IS A CONFIDENTIAL DOCUMENT AND MUST NOT BE COPIED, USED OR DIVULGED IN ANY WAY WITHOUT PRIOR WRITTEN CONSENT