
DETAILS ON THIS DRAWING ARE COPYRIGHT OF SIDEBOTTOM RICHARDSON CHENG LIMITED.THIS IS A CONFIDENTIAL DOCUMENT AND MUST NOT BE COPIED, USED OR DIVULGED IN ANY WAY WITHOUT PRIOR WRITTEN CONSENT

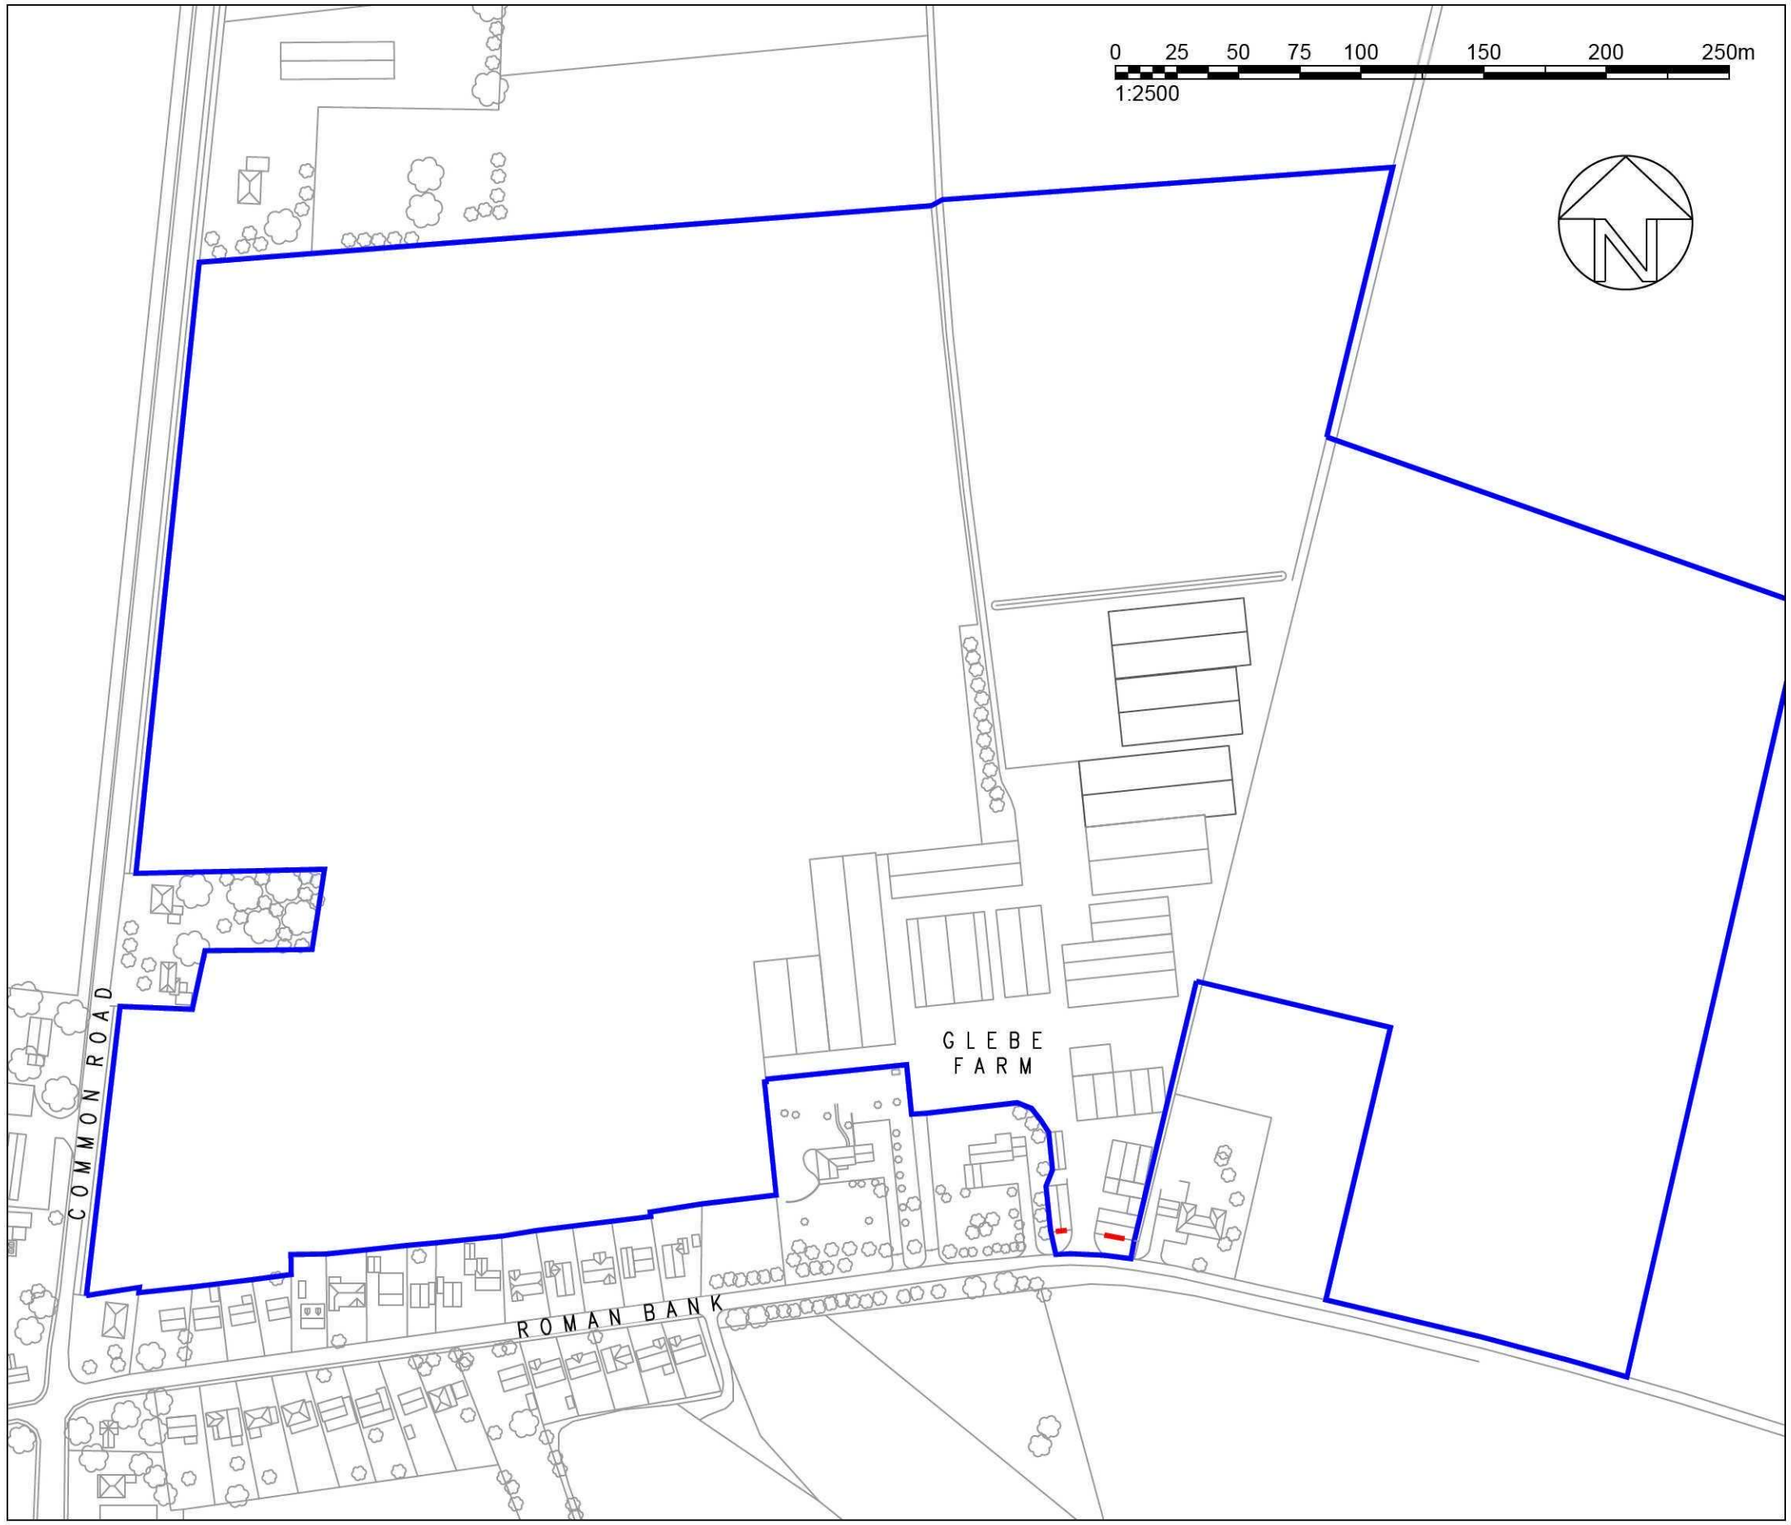

PLEASE DO NOT SCALE FROM THIS DRAWING

Please Refer To The Following SRC Drawings For Additional Information;

18114/50 – Location Plan
18114/51 – Existing Block Plan
18114/52 – Advertisement Details

Rev	Date	Remarks

Status: FOR PLANNING

SIDEBOTTOM RICHARDSON CHENG LTD
CONSULTING STRUCTURAL AND CIVIL ENGINEERS
15 High Street, Spalding, Lincs. PE11 1TW
Tel: 01775 712660
Fax: 01775 712635
www.srcltd.com

Project
Proposed Signage at
Glebe Farm, Roman Bank
Moulton Seas End, Spalding

Title
Location Plan

Date	Dec 2014	Scale	1:2500 @A3
Drawn	AS	Checked	SRC
Design	-	File Name	18114-50

DRG No. 18114/50 Rev -

DETAILS ON THIS DRAWING ARE COPYRIGHT OF SIDEBOTTOM RICHARDSON CHENG LIMITED.THIS IS A CONFIDENTIAL DOCUMENT AND MUST NOT BE COPIED, USED OR DIVULGED IN ANY WAY WITHOUT PRIOR WRITTEN CONSENT