



REAR

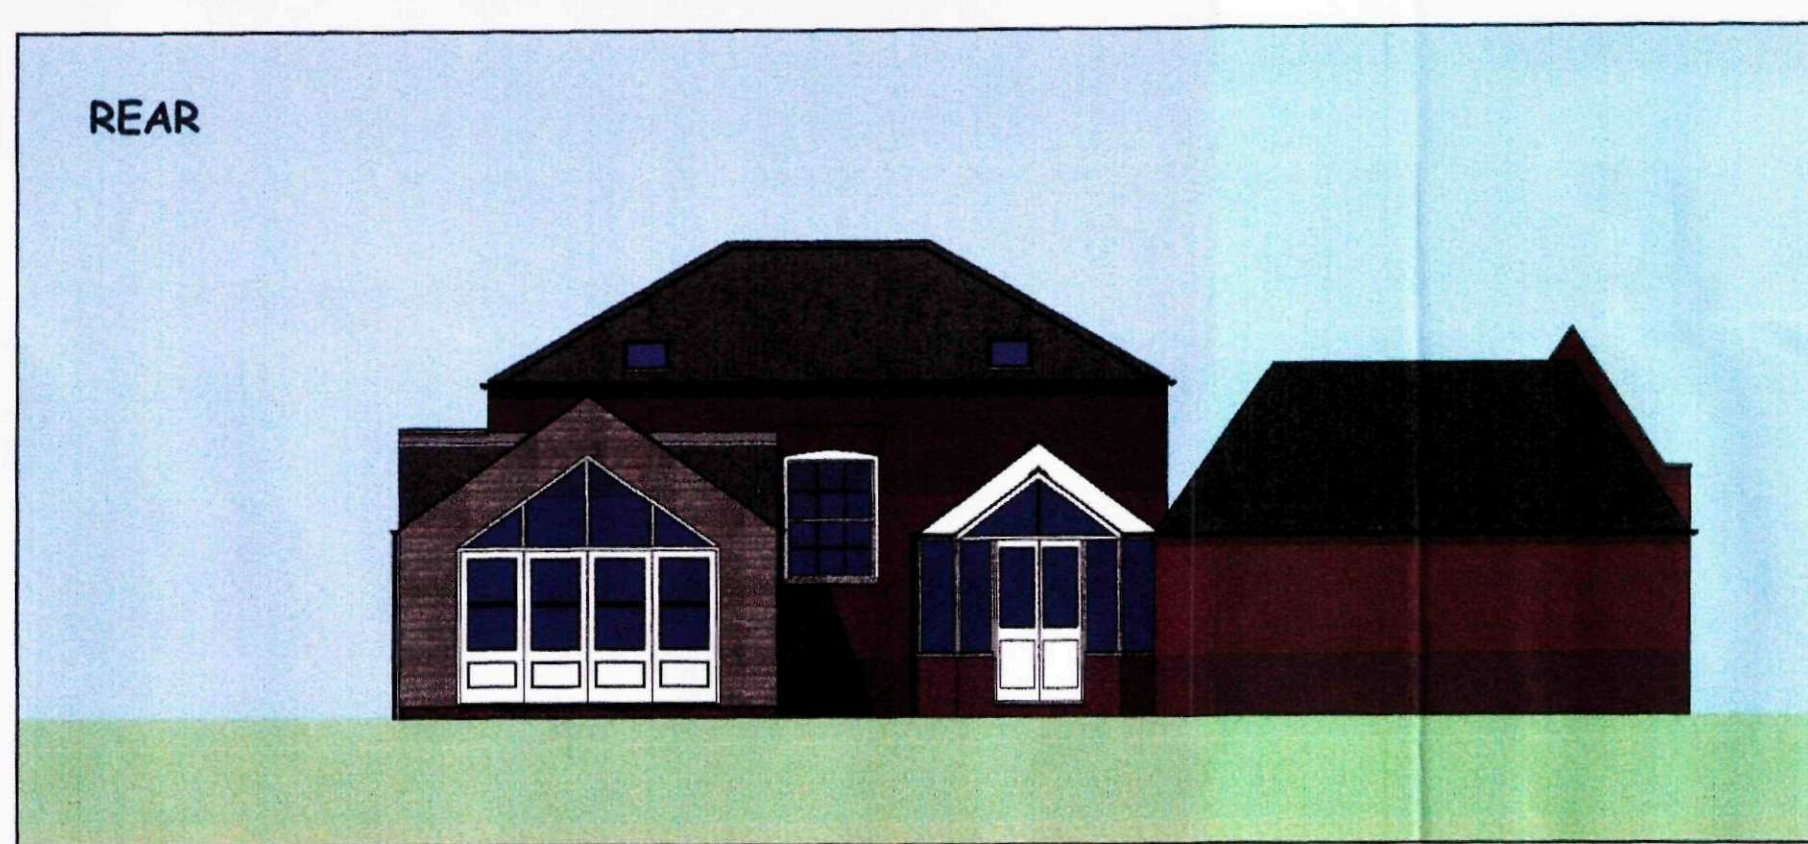


SIDE

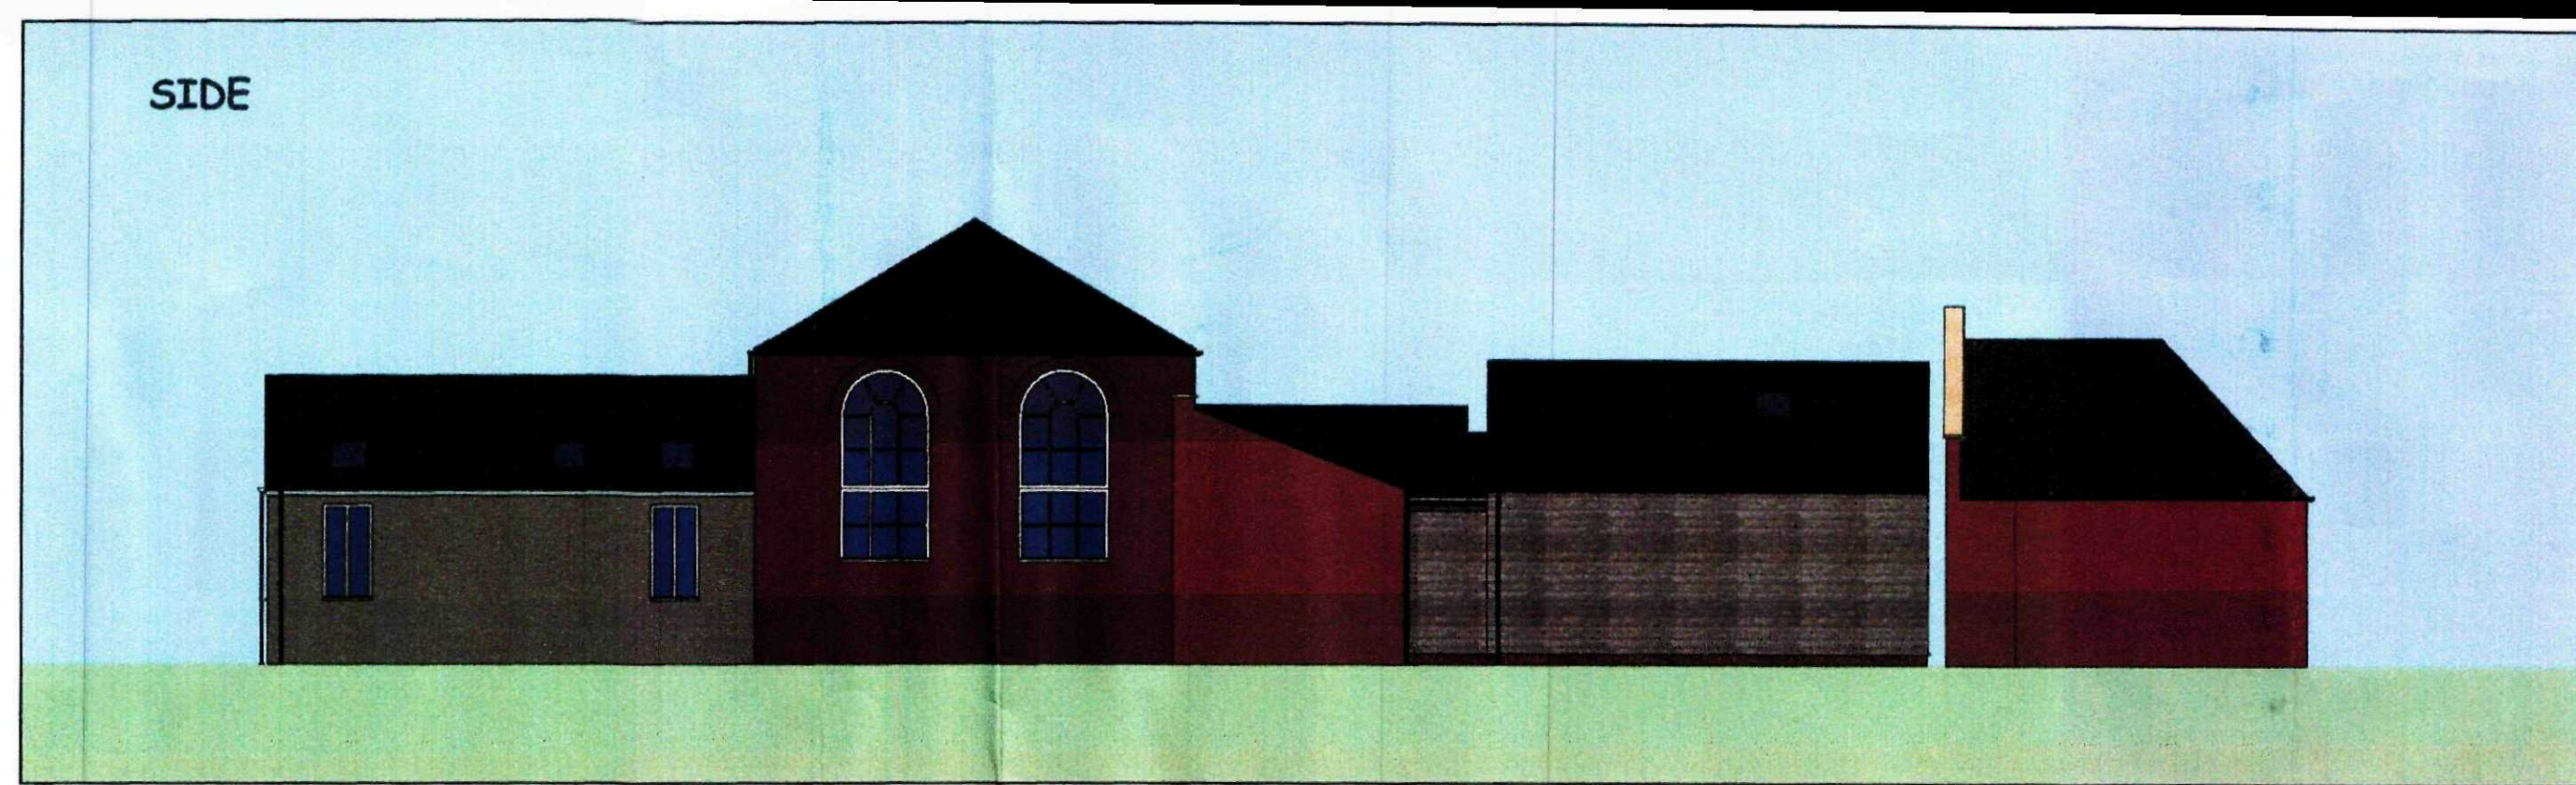


AERIAL VIEW



SIDE

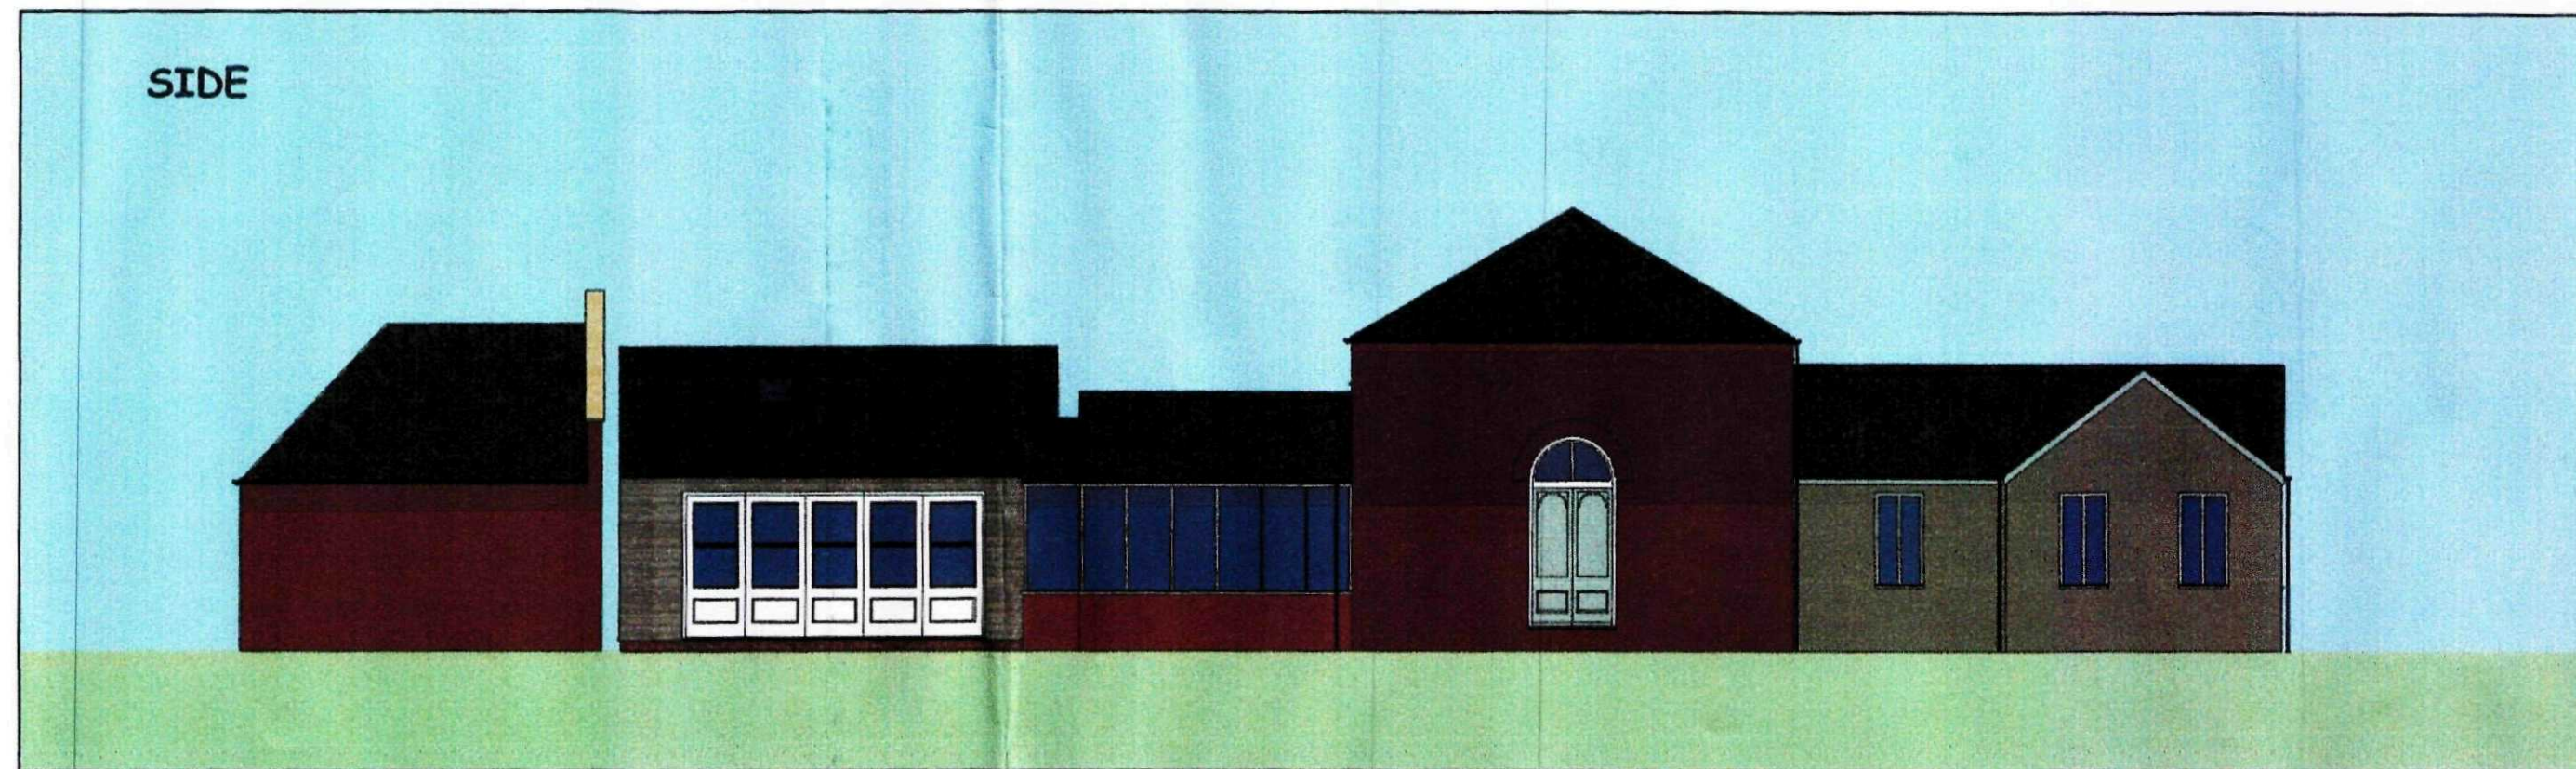

AERIAL VIEW

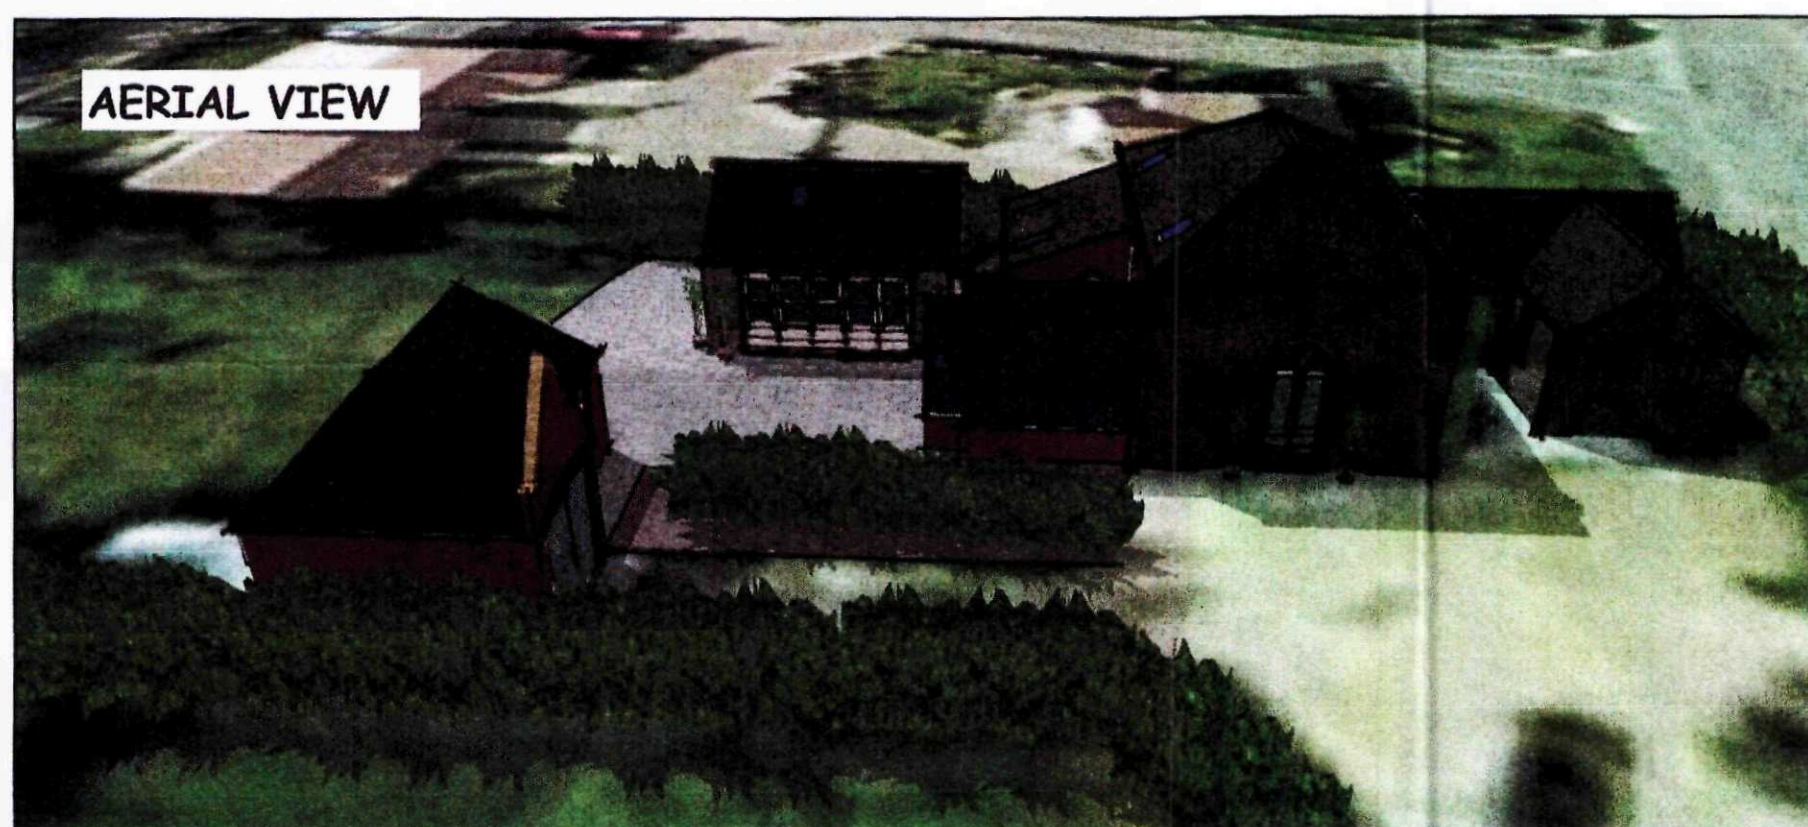

BLOCK PLAN



DETERMINED
PLAN

SCANNED

AMENDED PLAN

3D
Development
23 MAY 2011
Ref: 0210-11

Ref: A1

A- stainless steel flue and small projection removed - 20-5-11

GR MERCHANT LTD.

4 WRIGHTS MEWS 12A PARK ROAD HOLBEACH SPALDING Lincs PE12 7EE

TEL 01406 490800 FAX 01406 425744 E-MAIL gr.merchant@btconnect.com

PROJECT PROPOSED EXTENSION & ALTERATIONS ON THE CHAPEL
MILL MARSH ROAD MOULTON SEAS END

CLIENT MR J STAMP & MS B HUNT

DRAWING PROPOSED ELEVATIONS 3D VIEWS AND BLOCK PLAN
JOB REF 2210/11 DRAWING NO 02A DATE MAR 2011 DRAWN JPW
SCALES 1/100 1/200 AND NO SCALES TO 3D VIEWS