



REAR AS PROPOSED

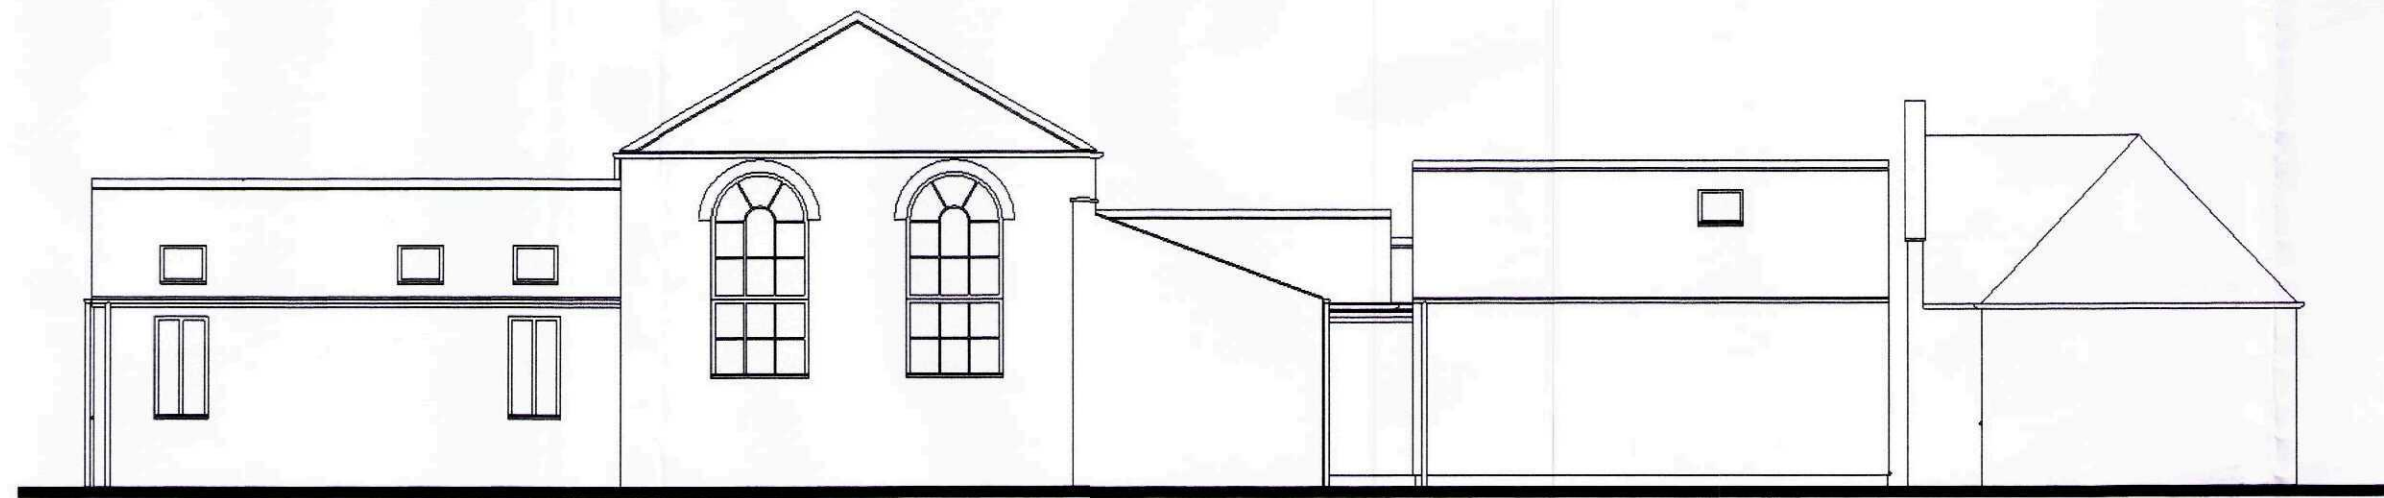

SIDE AS PROPOSED




SIDE AS PROPOSED

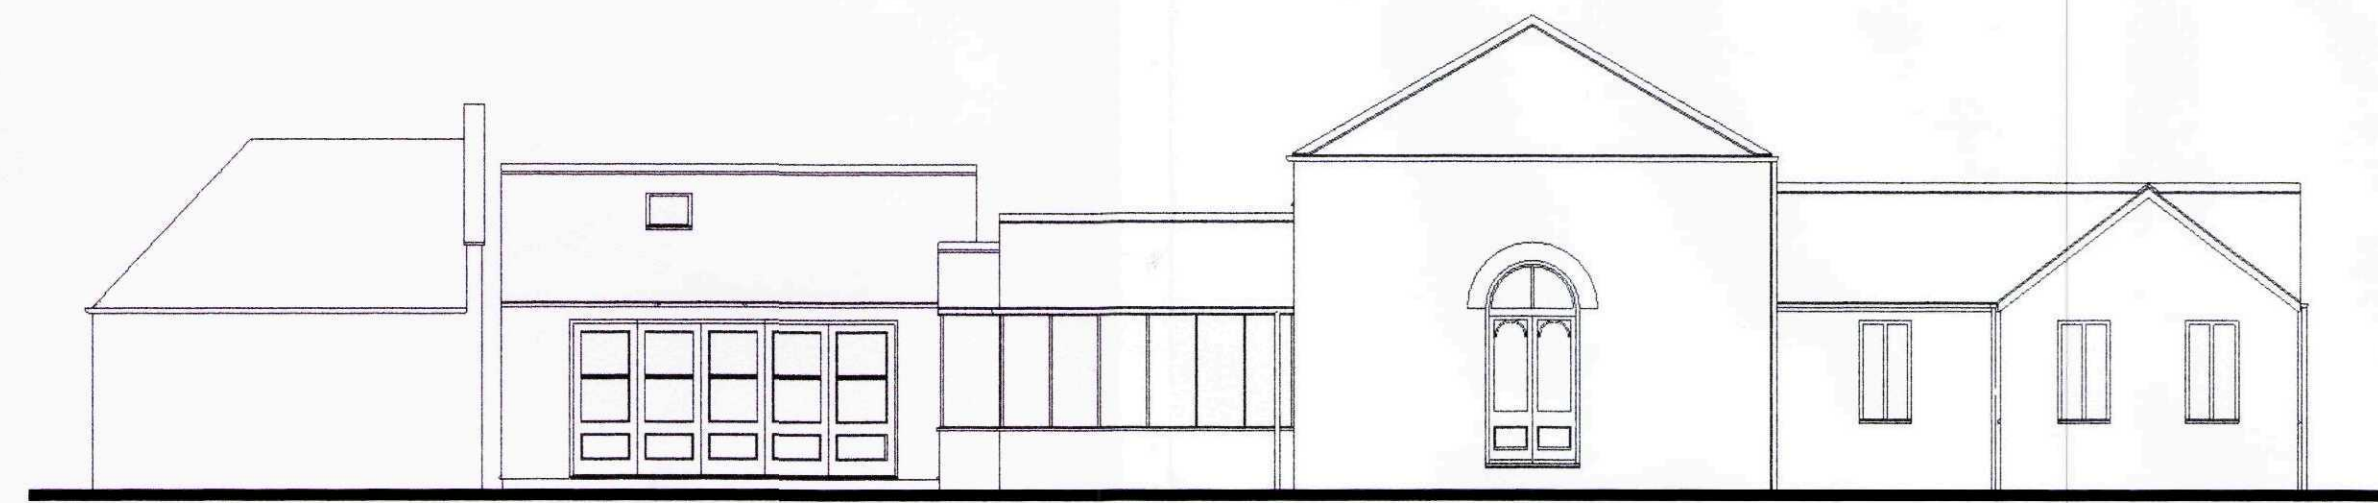


REAR AS EXISTING



SIDE AS EXISTING

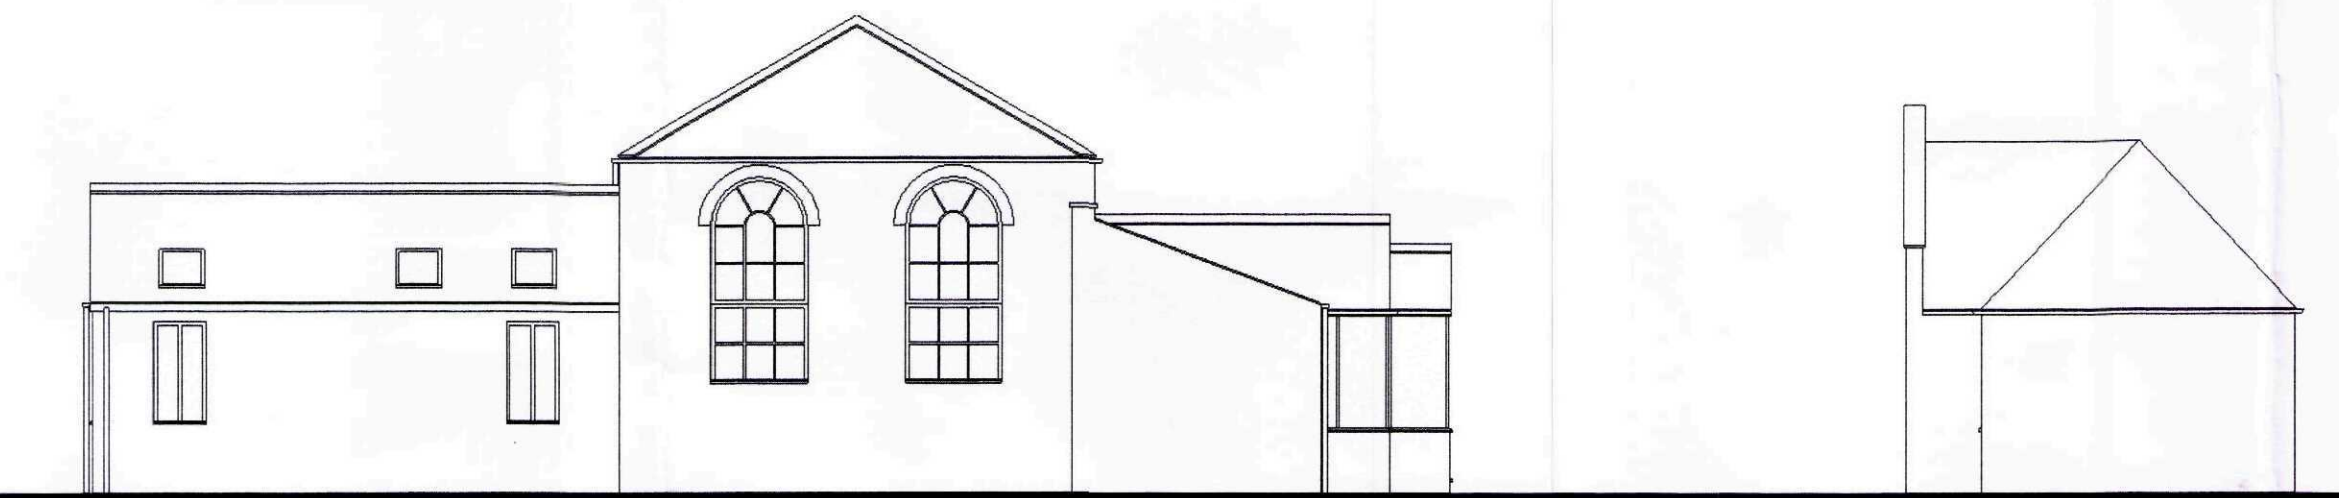

SIDE AS EXISTING

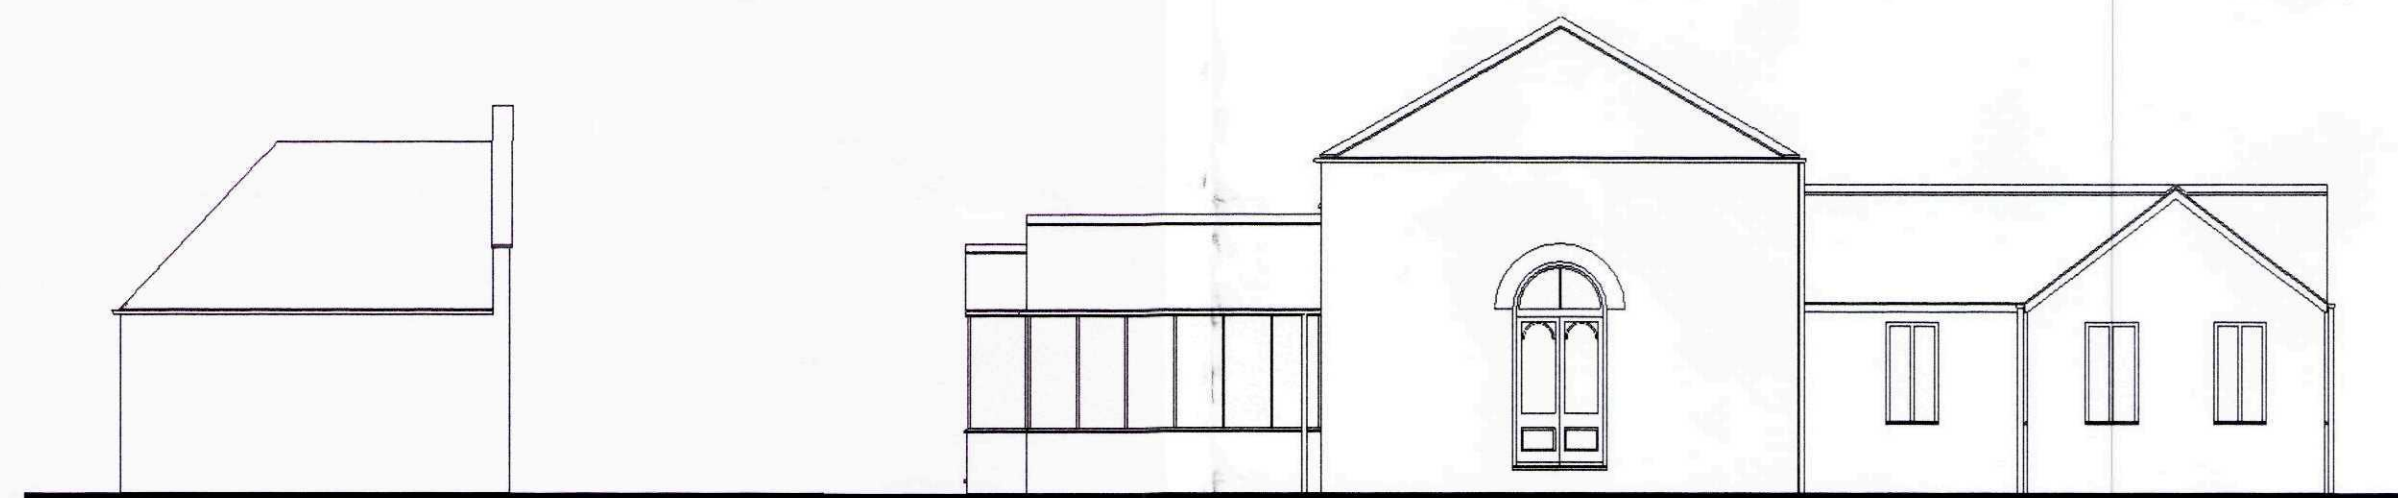

AMENDED PLAN
Ref:

SHDC
Planning & Development
23 MAY 2011
Ref:

DETERMINED
PLAN

A- flue and small projection removed - 20-5-11

GR MERCHANT LTD.

4 WRIGHTS MEWS 12A PARK ROAD HOLBEACH SPALDING Lincs PE12 7EE

TEL 01406 490800 FAX 01406 425744 E-MAIL gr.merchant@btconnect.com

PROJECT PROPOSED EXTENSION & ALTERATIONS ON THE CHAPEL
MILL MARSH ROAD MOULTON SEAS END

CLIENT MR J STAMP & MS B HUNT

DRAWING PROPOSED ELEVATIONS 3D VIEWS AND BLOCK PLAN
JOB REF DRAWING NO 3A DATE DRAWN JPW
SCALES 1/100 1/200 AND NO SCALES TO 3D VIEWS