


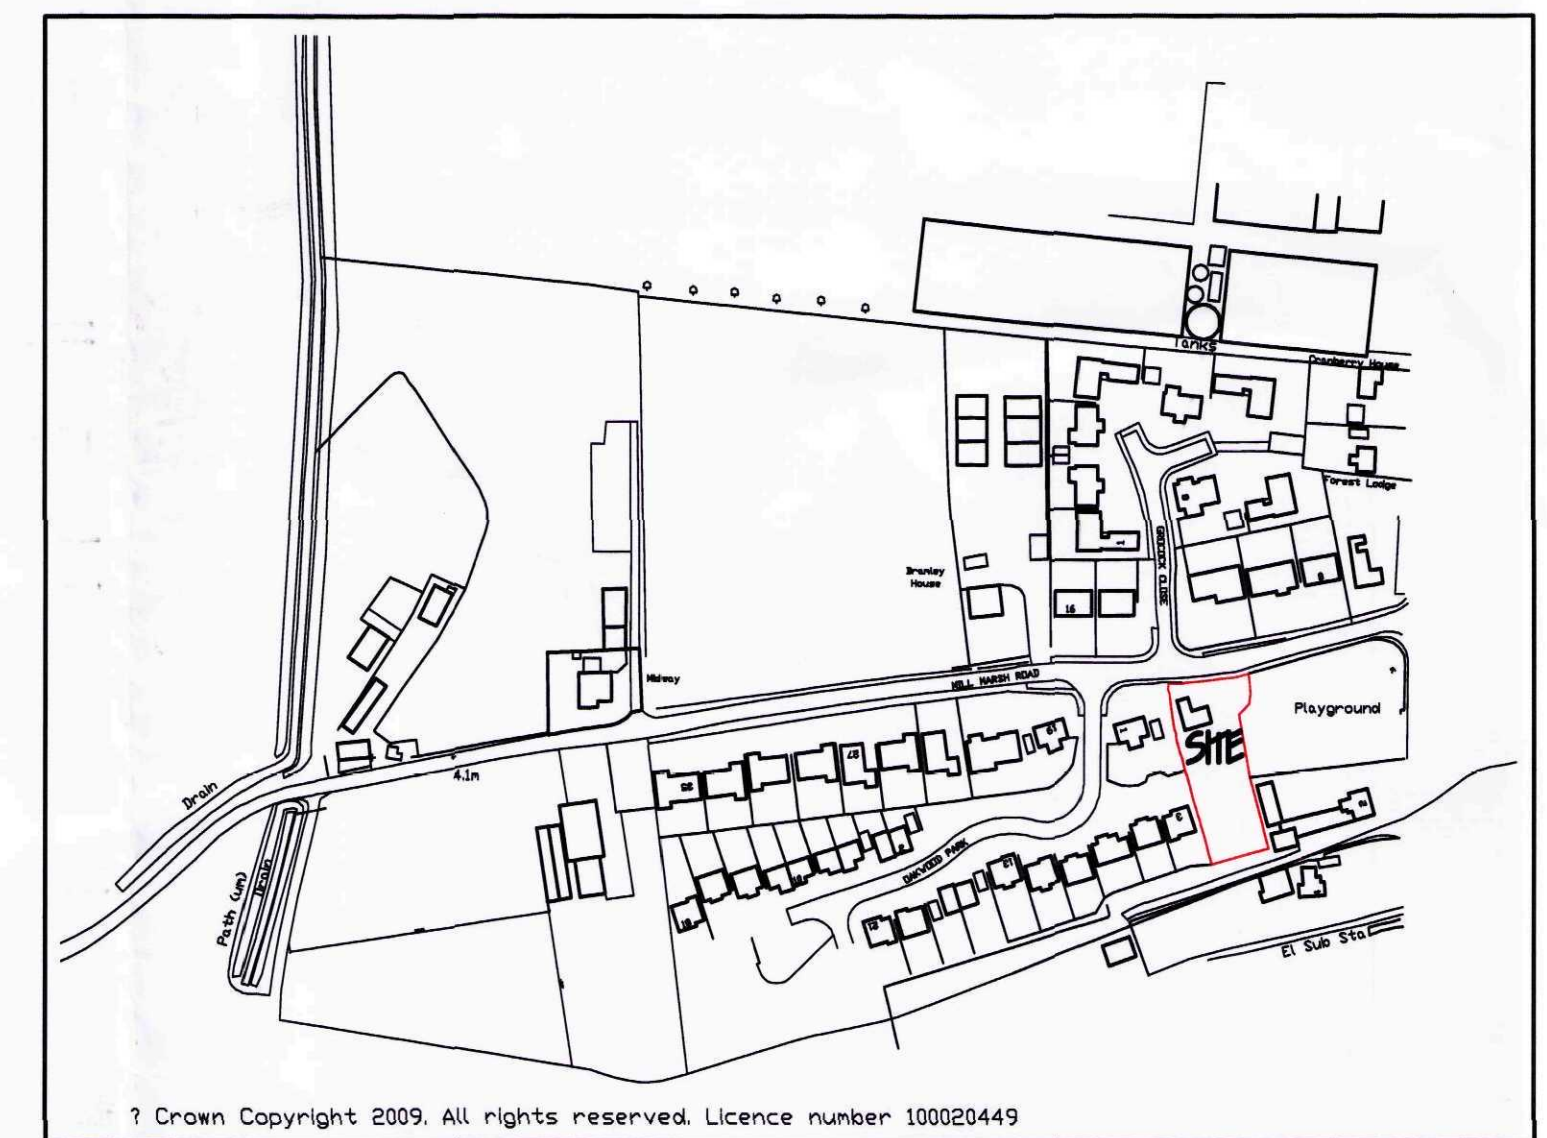

LOCATION PLAN

SHDC
Planning & Development
23 MAY 2011
Ref:

AMENDED PLAN

Ref. _____

B	FILE AND SMALL PROJECTION REMOVED	20-9-11
A	BLOCK PLAN ADDED	APR 2011
ref:	revision	date

G. R. MERCHANT LTD.

I.ENG AMICE FWO

**ARCHITECTURAL, STRUCTURAL
AND LAND DRAINAGE
CONSULTANTS**

4 Wrights House
18A Park Road, Hounslow,
Spelling, Middx. TW18 7YE

Tel 01493 450220
Fax 01493 457744

E-Mail: g.r.merchant@btconnect.com

Project
PROPOSED EXTENSION AND ALTERATIONS
THE CHAPEL
MILL MARSH ROAD
MOULTON SEAS END

Client
MR J STAMP & MS B HUNT


Drawing

EXISTING AND PROPOSED PLAN
BLOCK AND LOCATION PLAN

Job Ref. 2210/11	Drawing No. 01B
---------------------	--------------------

Date	Drawn
MAR 2011	JPW

Scales	1/50 2500 500
--------	-------------------

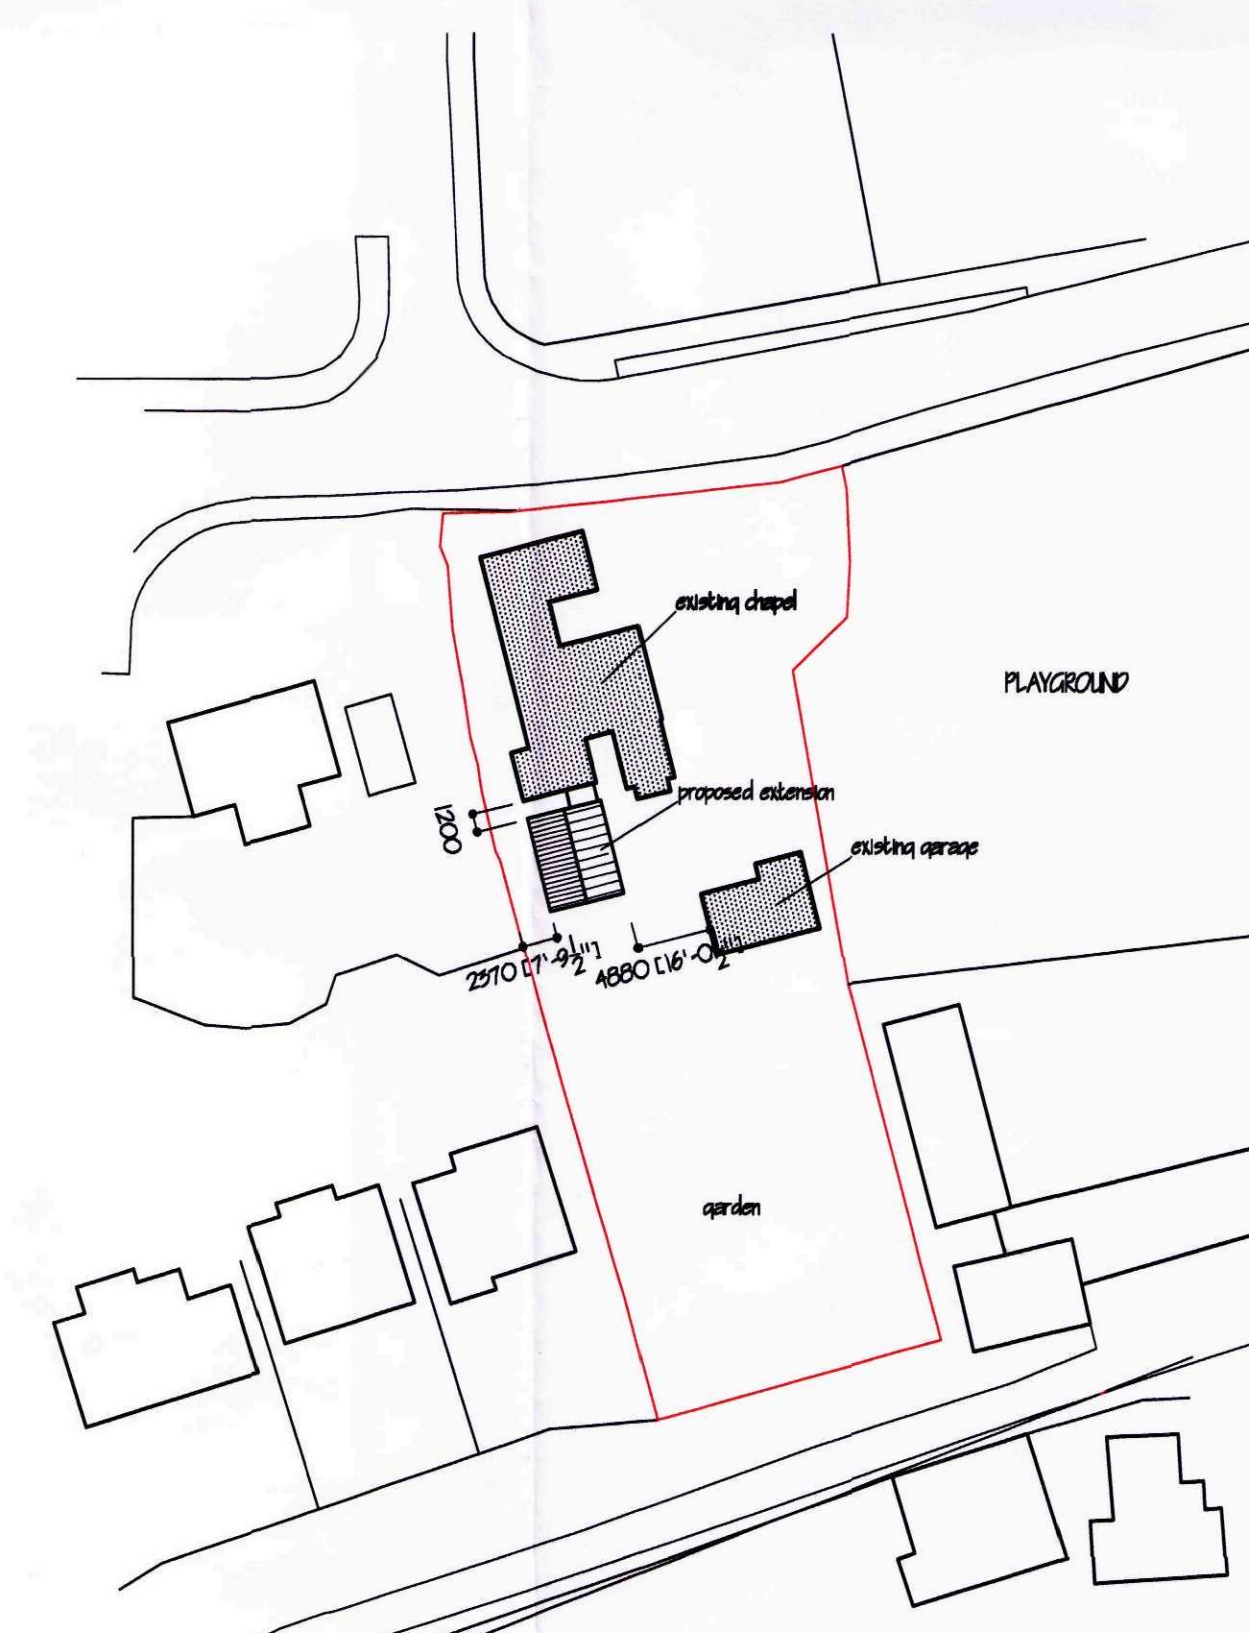[illegible]

BLOCK PLAN