



REAR AS PROPOSED

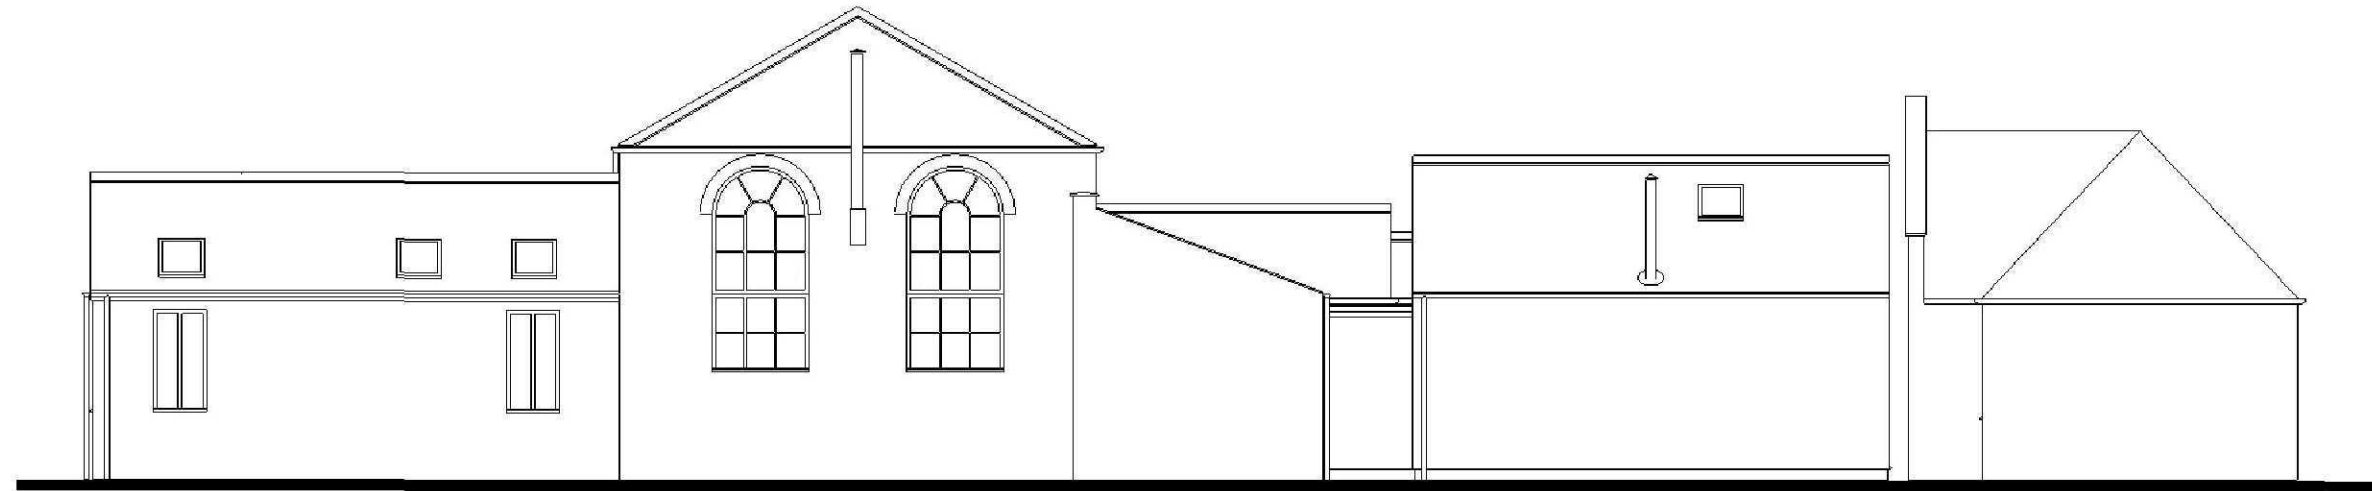

SIDE AS PROPOSED




SIDE AS PROPOSED

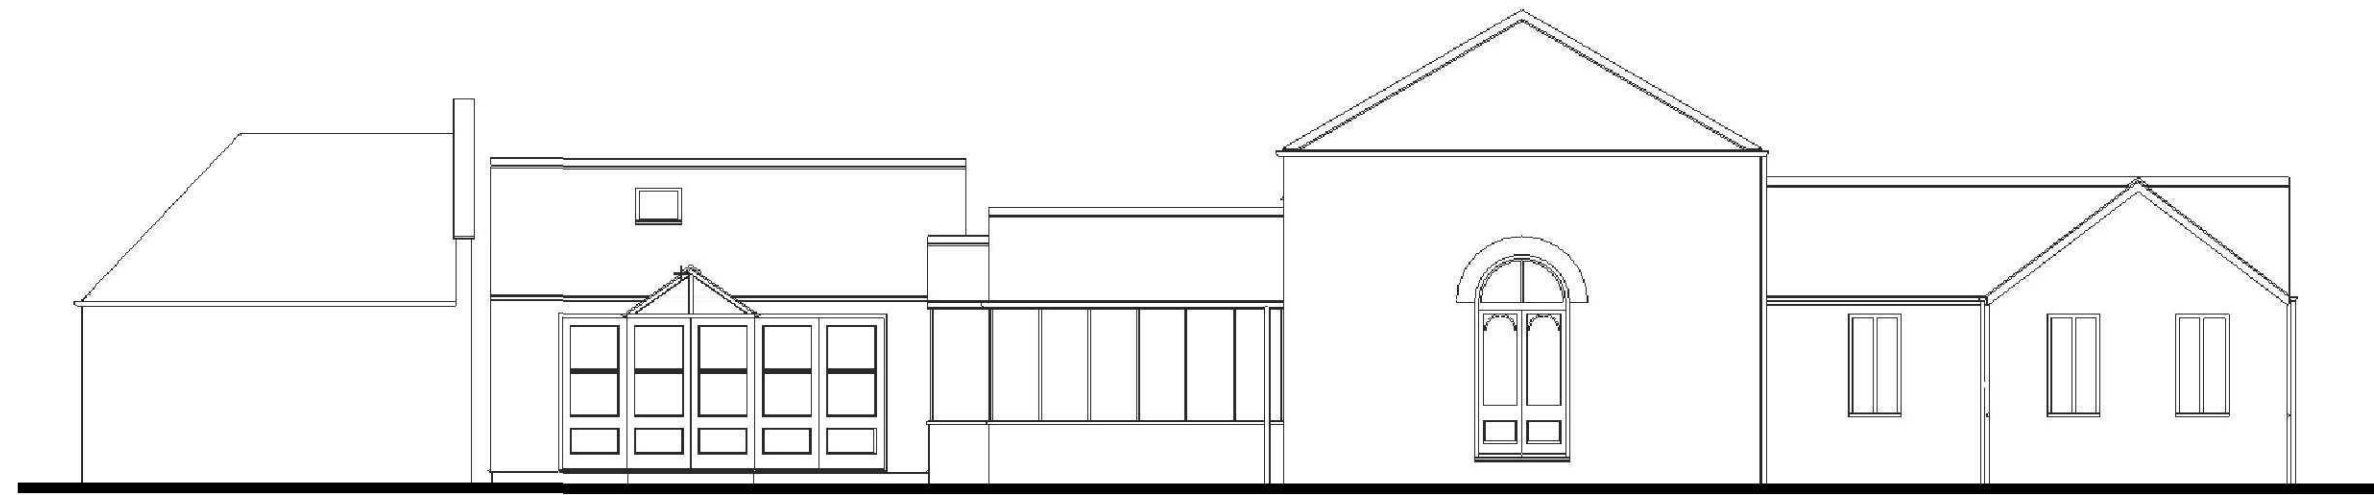


REAR AS EXISTING



SIDE AS EXISTING

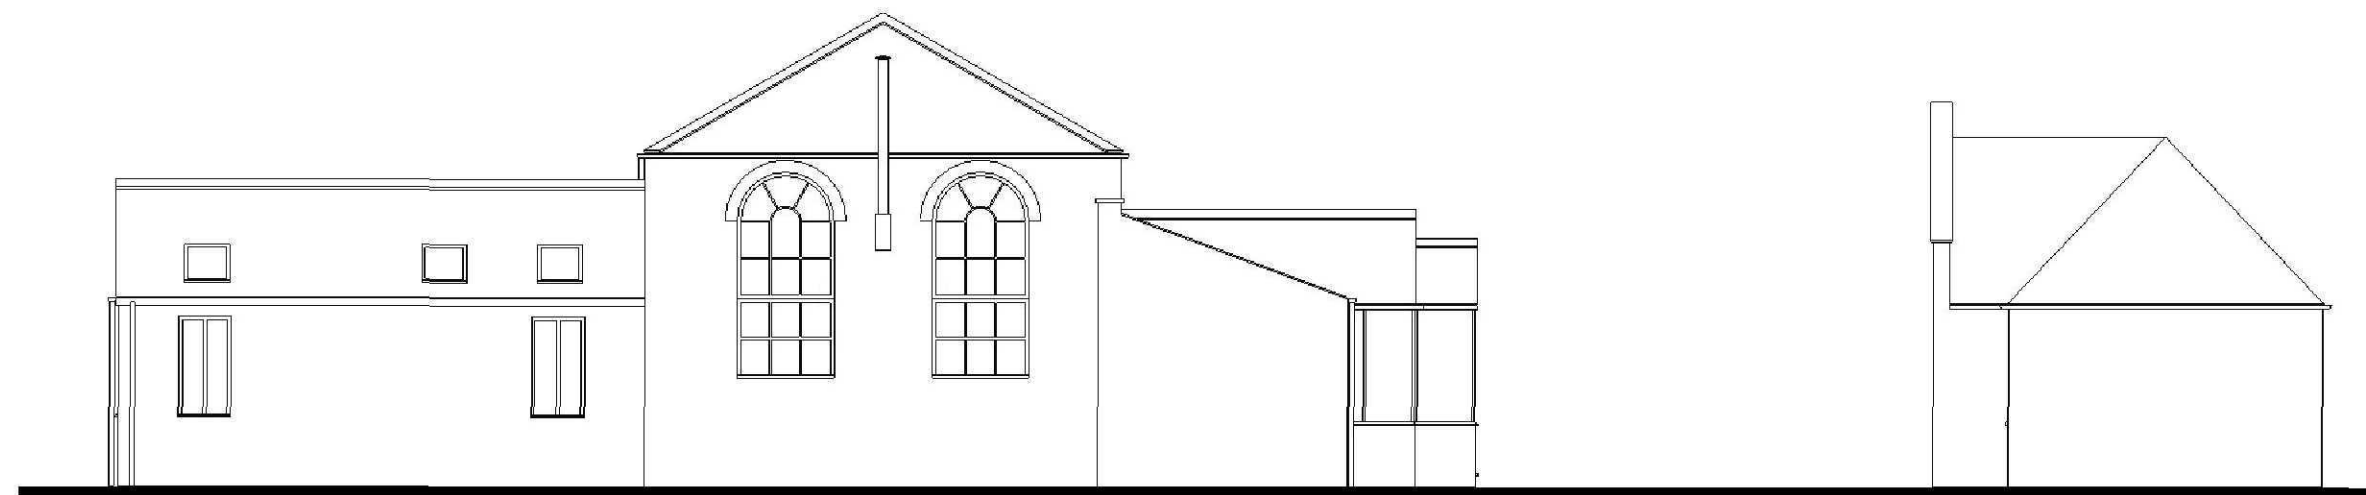

SIDE AS EXISTING

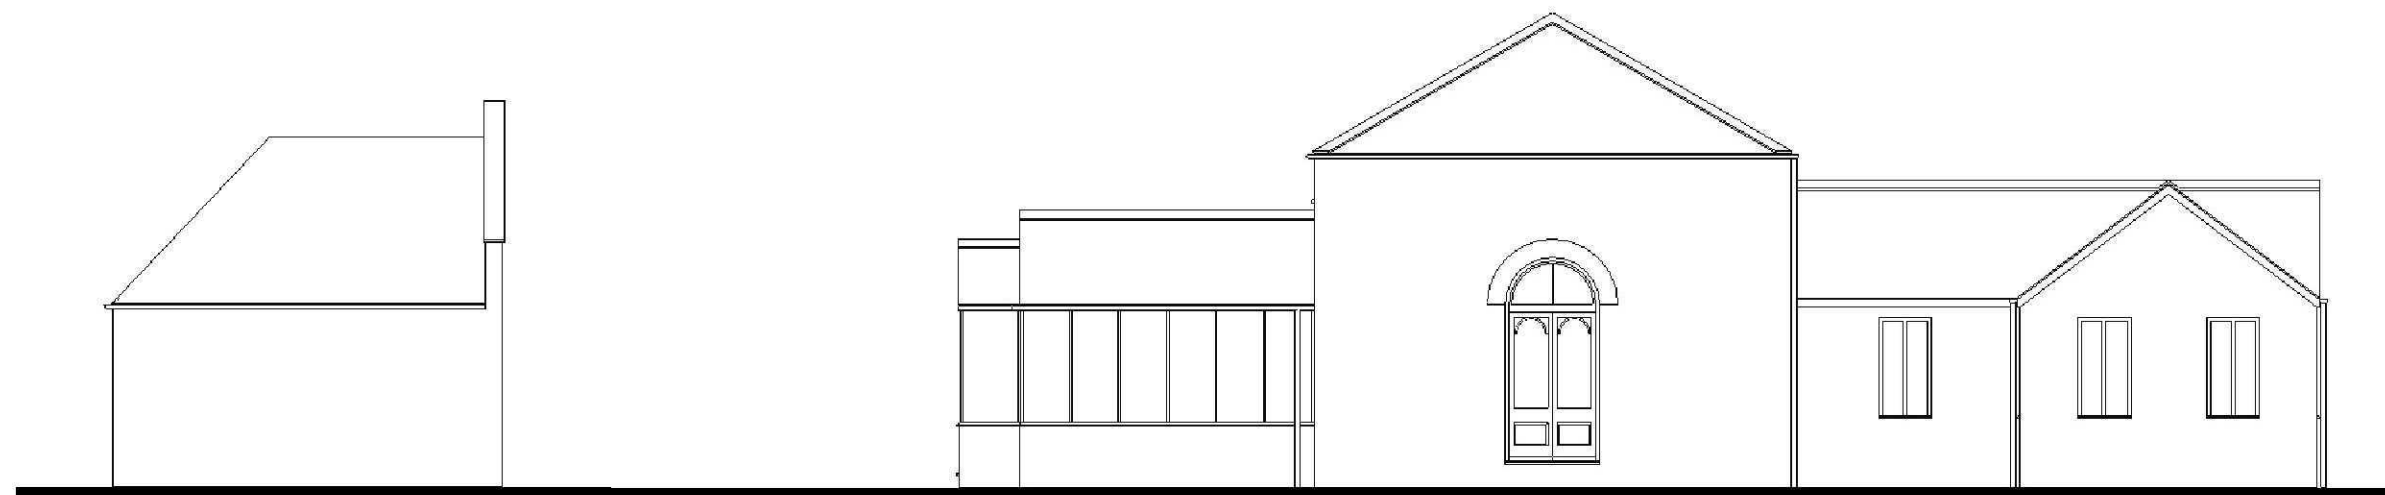

GR MERCHANT LTD.




4 WRIGHTS MEWS 12A PARK ROAD HOLBEACH SPALDING Lincs PE12 7EE

TEL 01406 490800 FAX 01406 425744 E-MAIL gr.merchant@btconnect.com

PROJECT PROPOSED EXTENSION & ALTERATIONS ON THE CHAPEL
MILL MARSH ROAD MOULTON SEAS END

CLIENT MR J STAMP & MS B HUNT

DRAWING LINED DRAWINGS OF EXISTING & PROPOSED ELEVATIONS
JOB REF 2210/11 DRAWING NO 03 DATE DRAWN JPW
SCALES 1/100

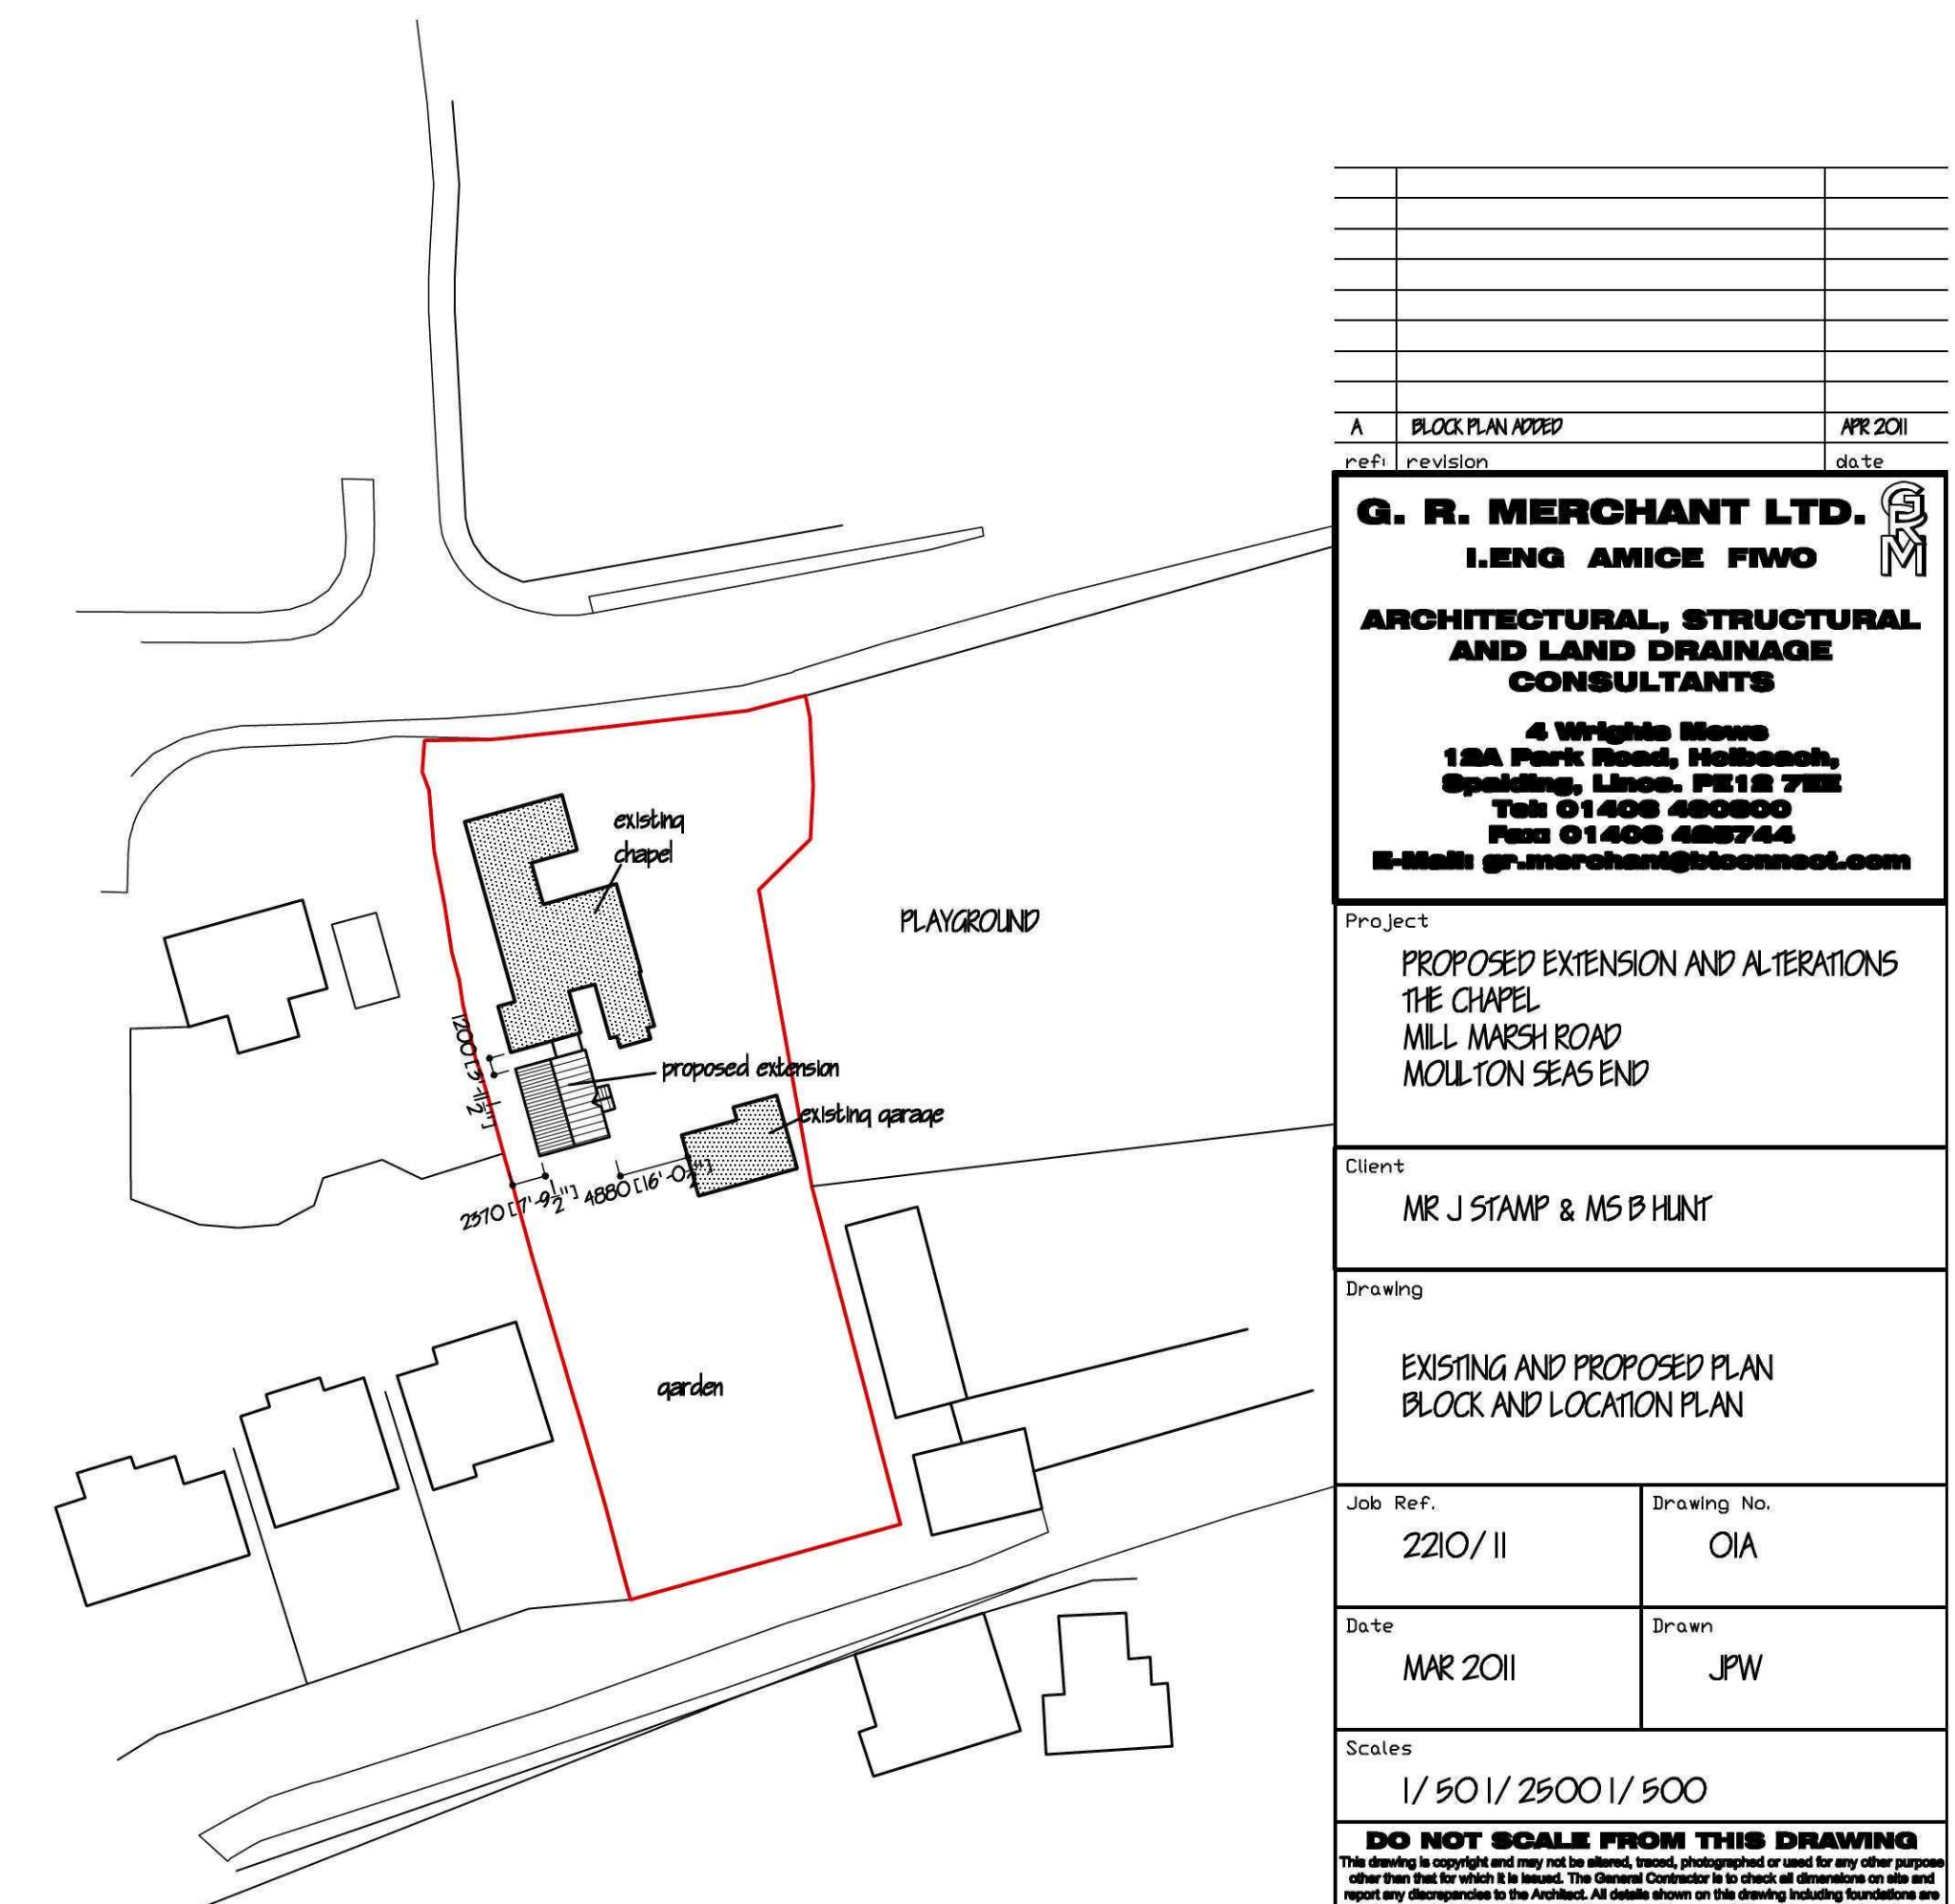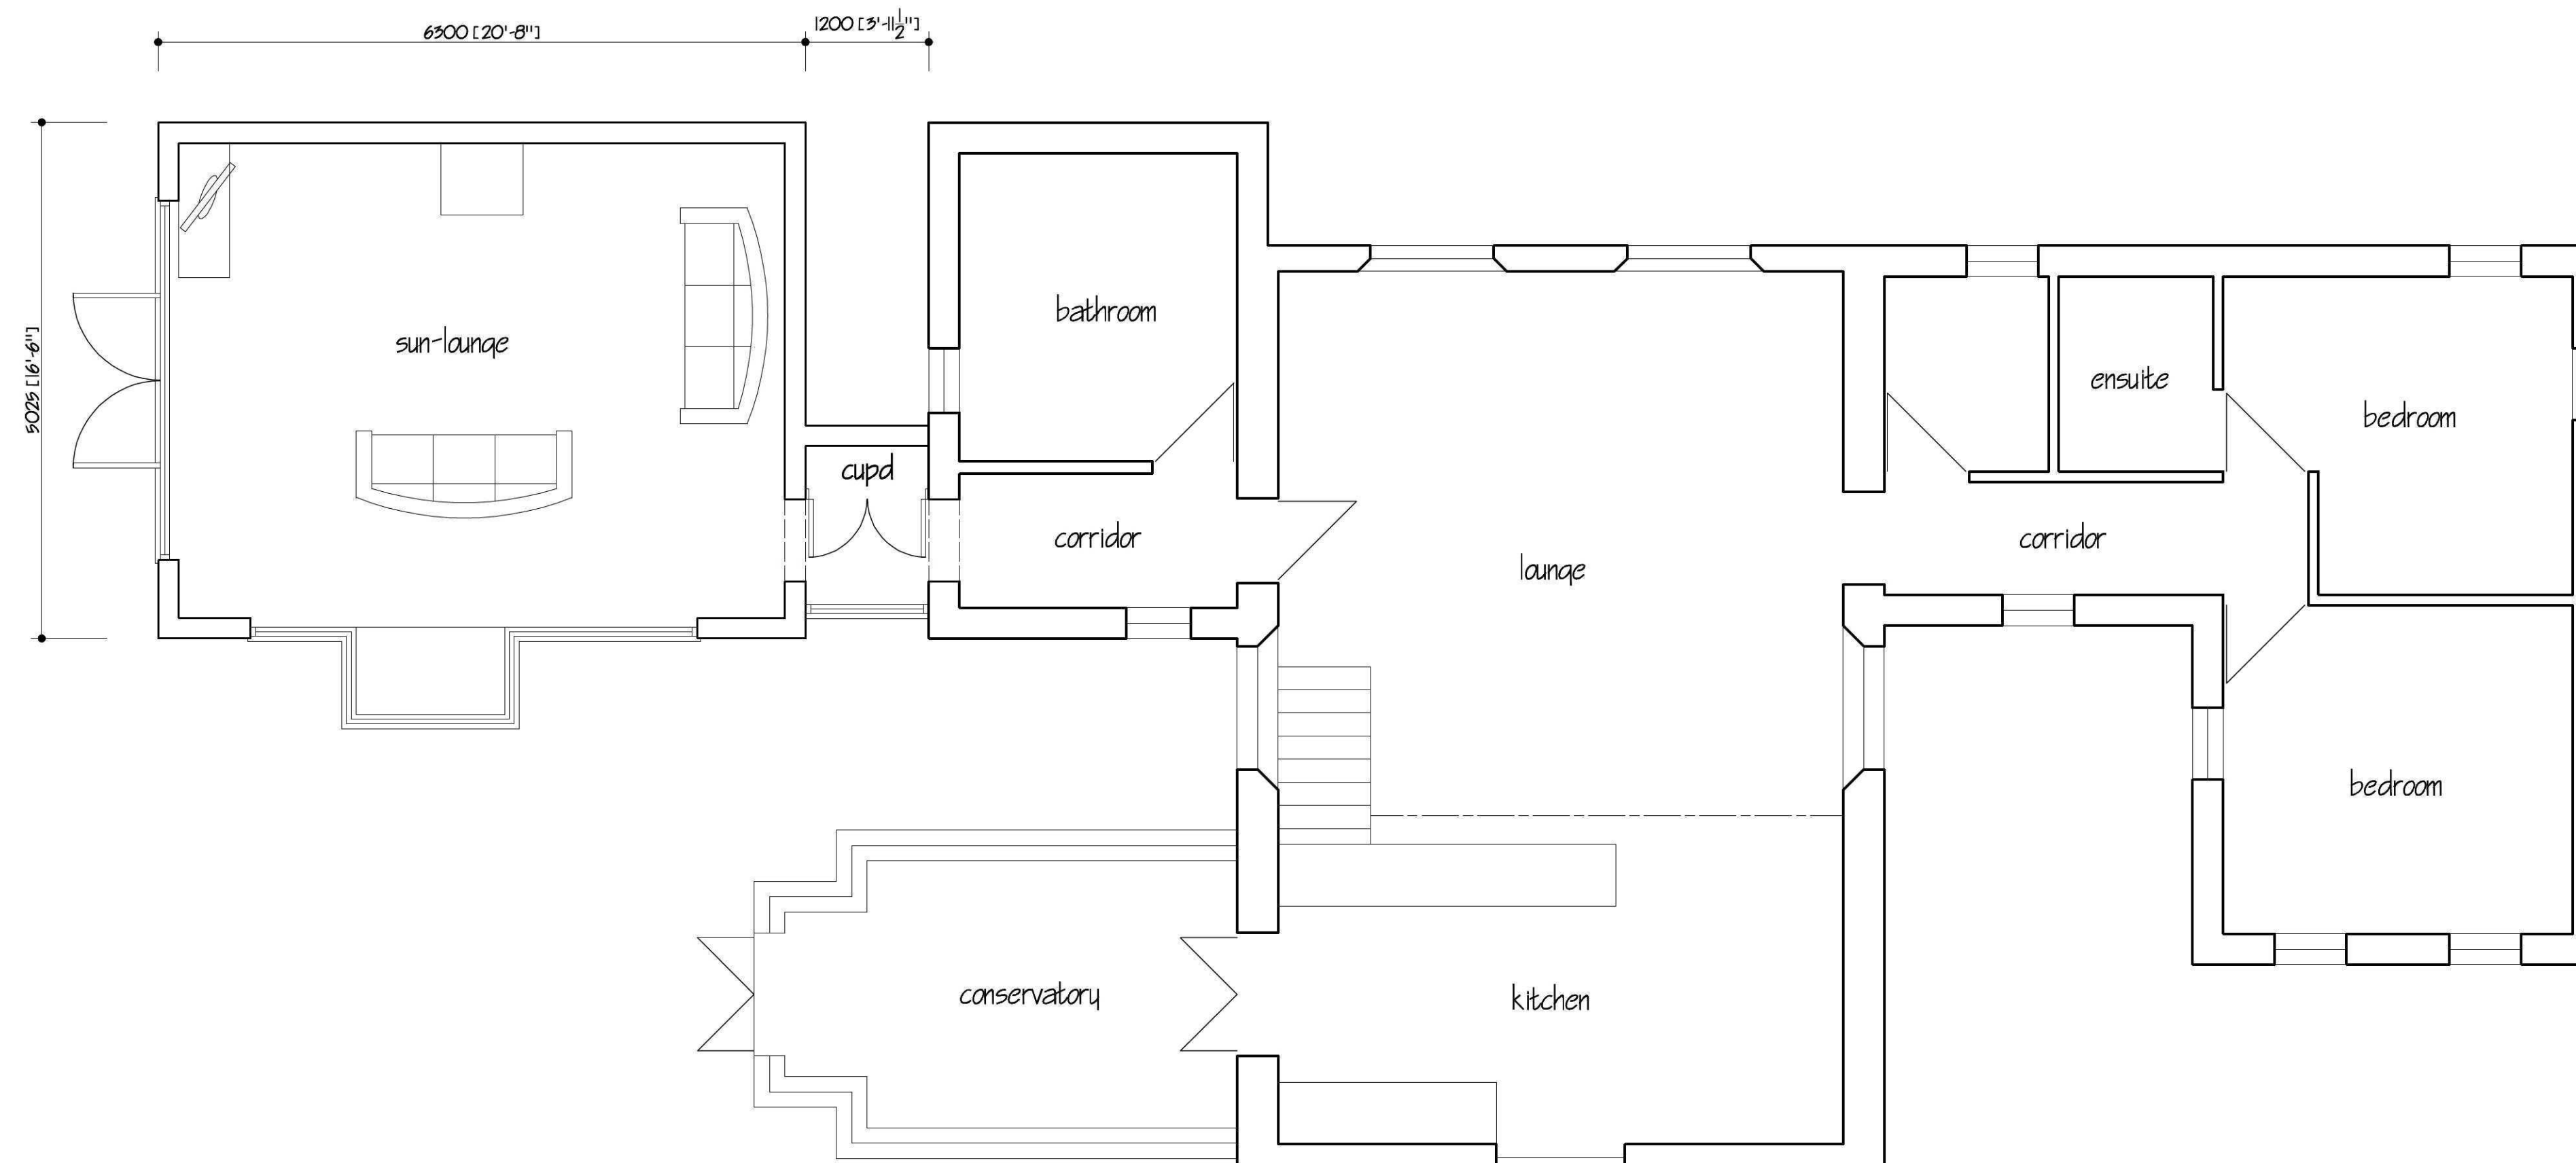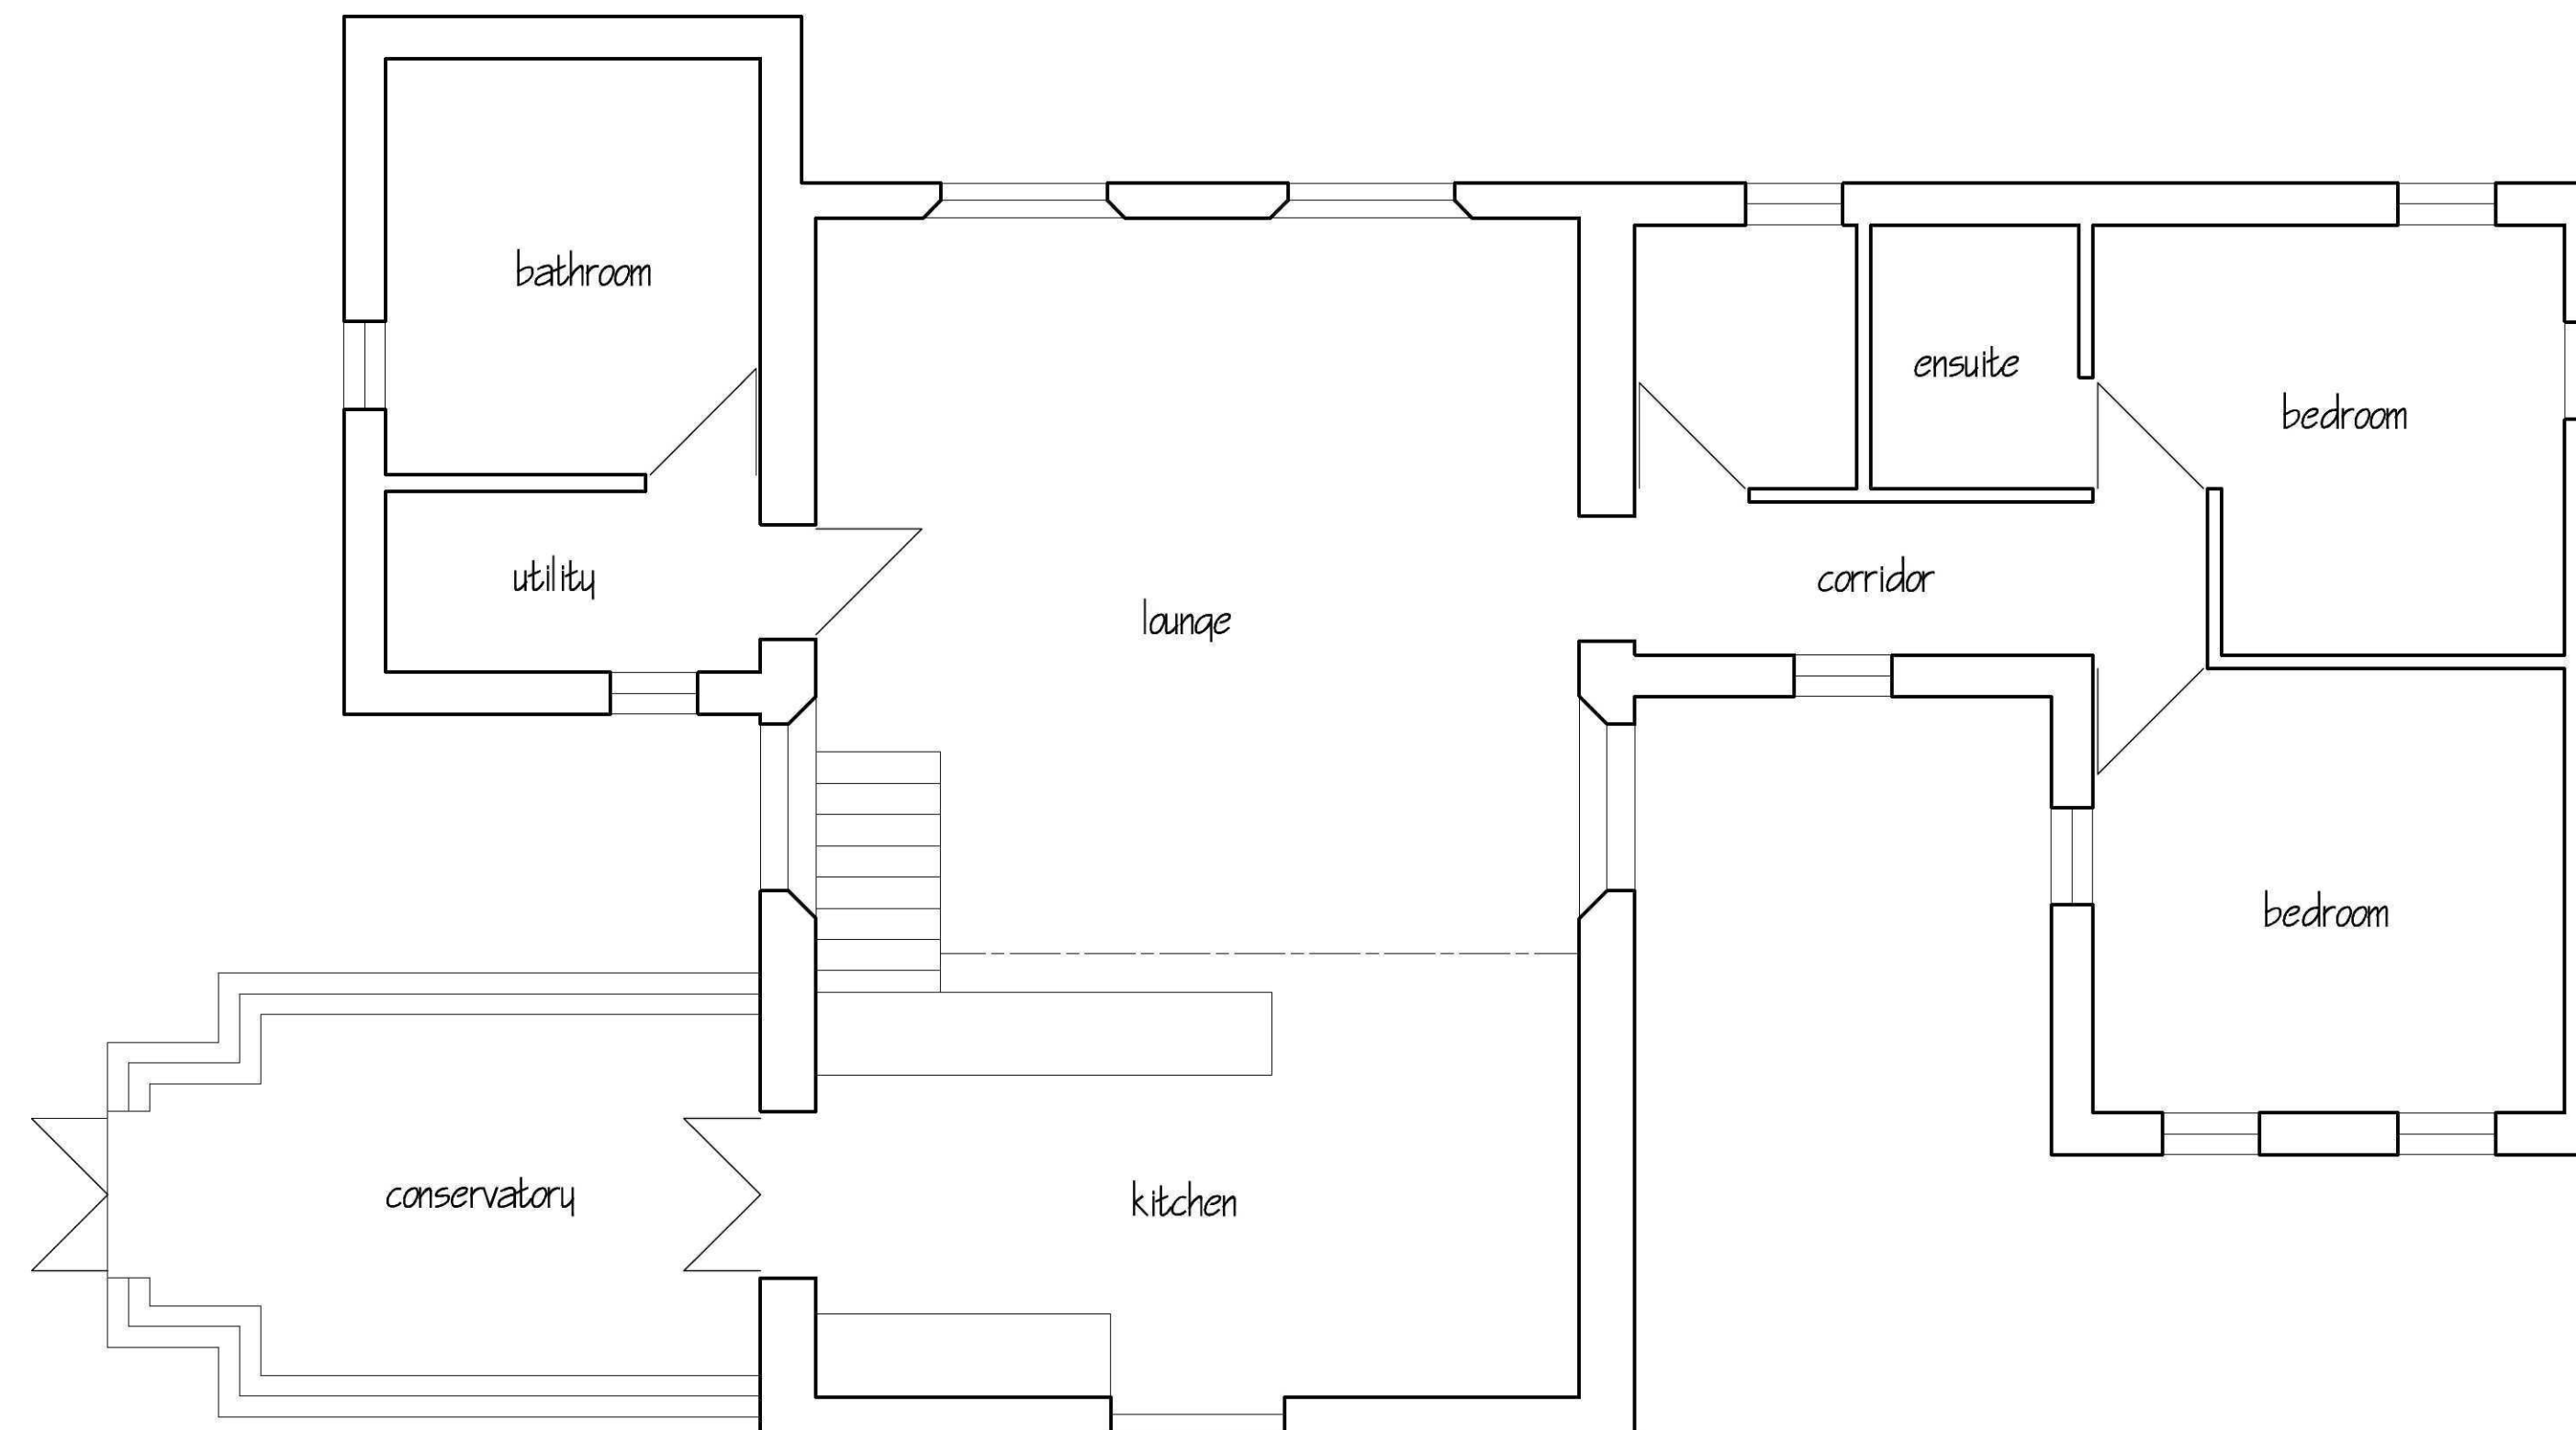

BLOCK PLAN