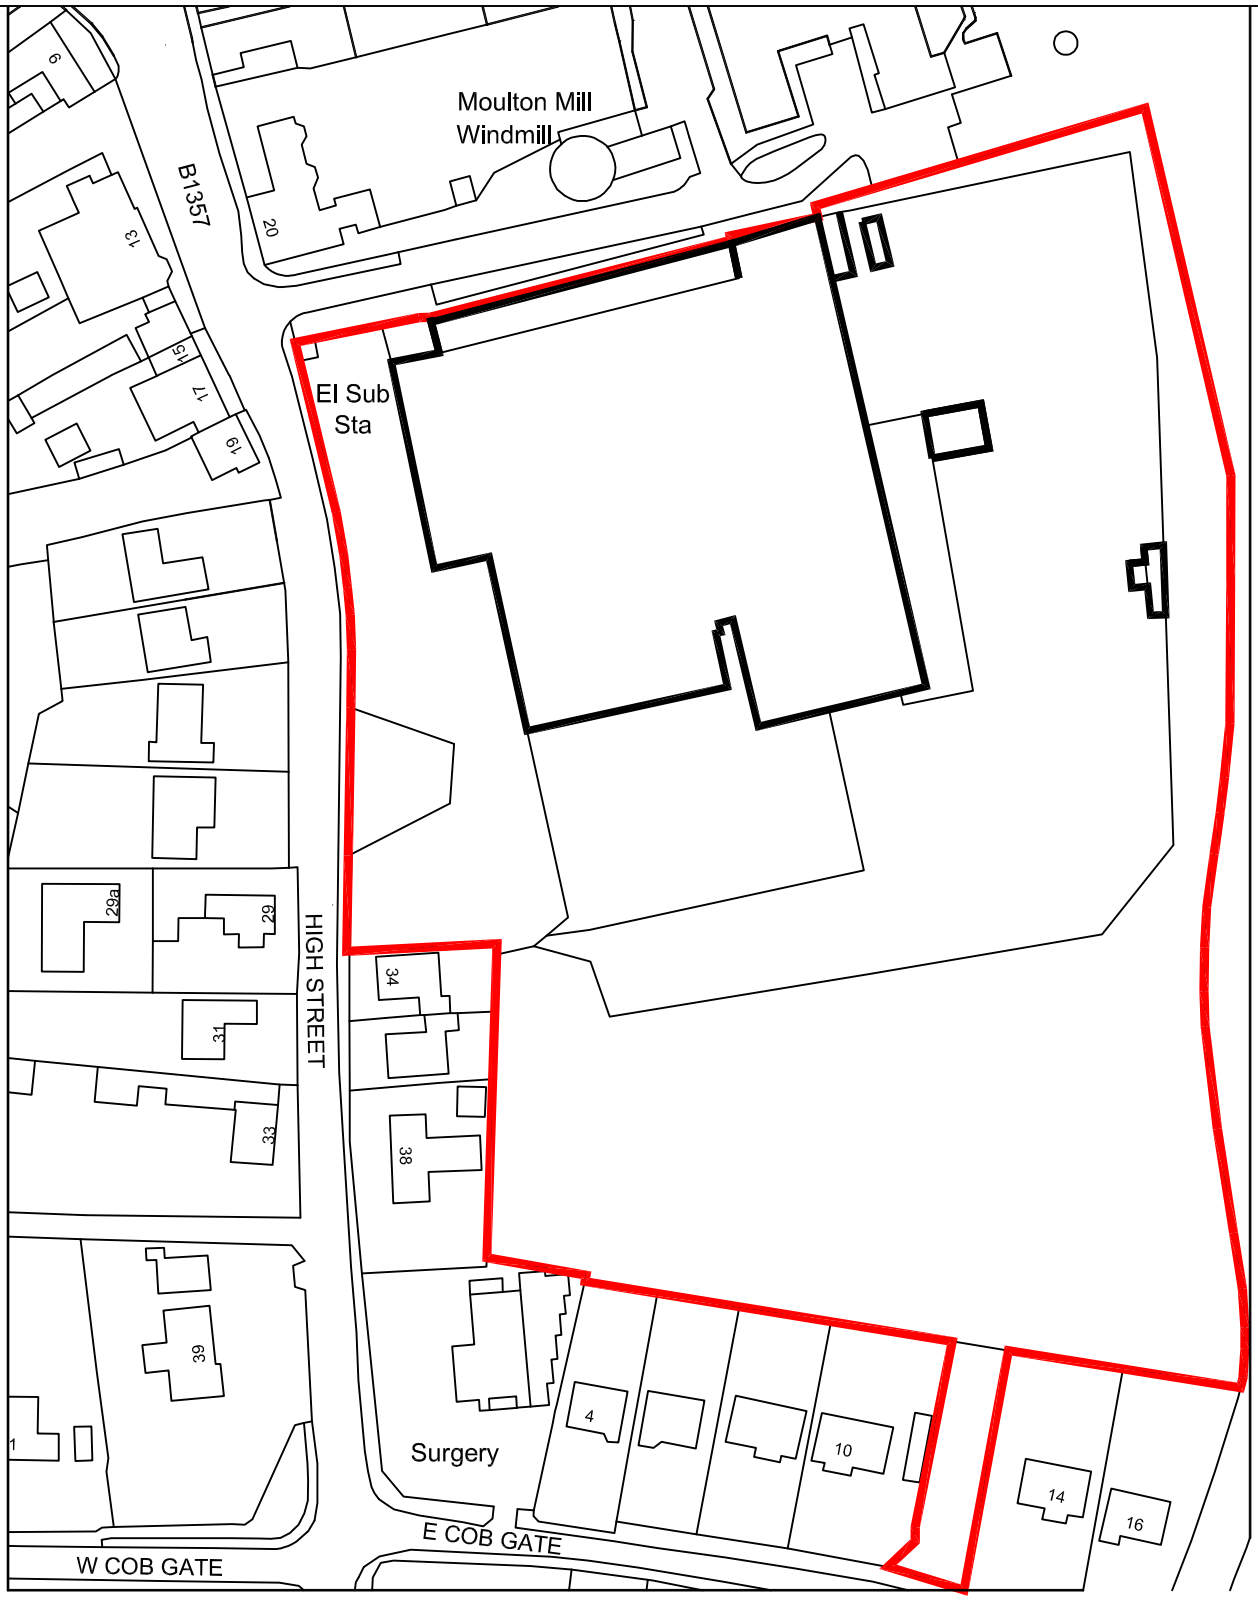
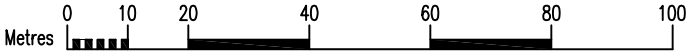
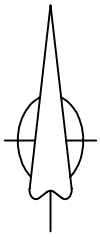


| REV | DATE | DESCRIPTION |
|---|---|---|
| | | |

Woodfellows.
building consultancy

| PROJECT | CLIENT |
|---|---|
| Former Gardman Premises, High Street, Moulton, Lincs, PE12 6QD<br>Demolition Works | Diana Properties Limited |
| **SUBJECT** | **DATE** / **SCALE** |
| Site Location Plan | March 2018 / 1:1250 @ A4 |

| Job Number | DRAWING NR | REV | DRAWN | CHECKED |
|---|---|---|---|---|
| 18-015 | 01 | 0 | NW | WF |

© Woodfellows LLP This drawing may not be reproduced in any form without prior written agreement