


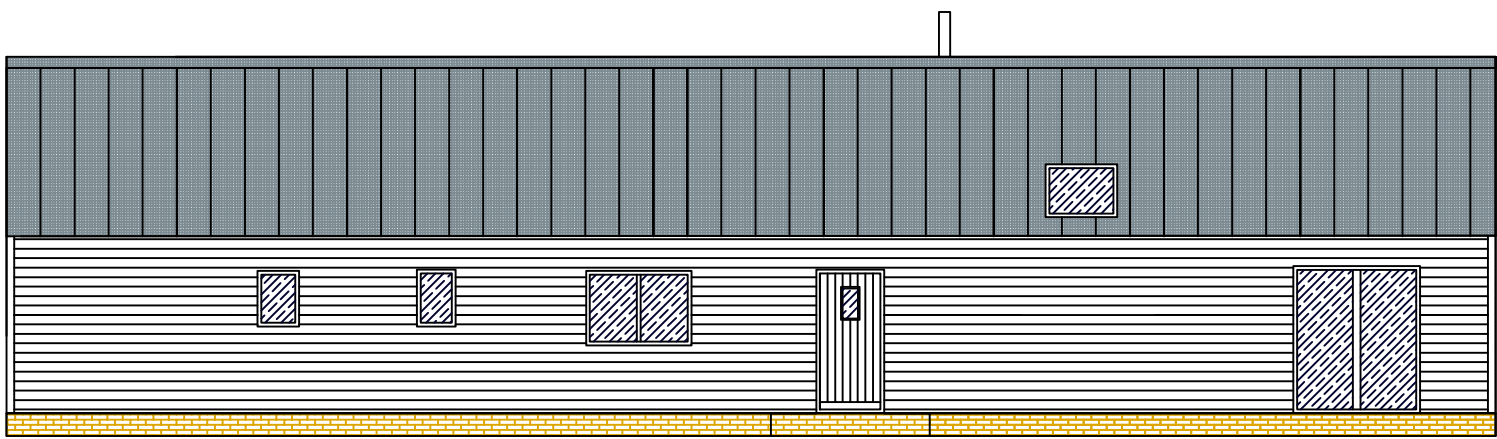


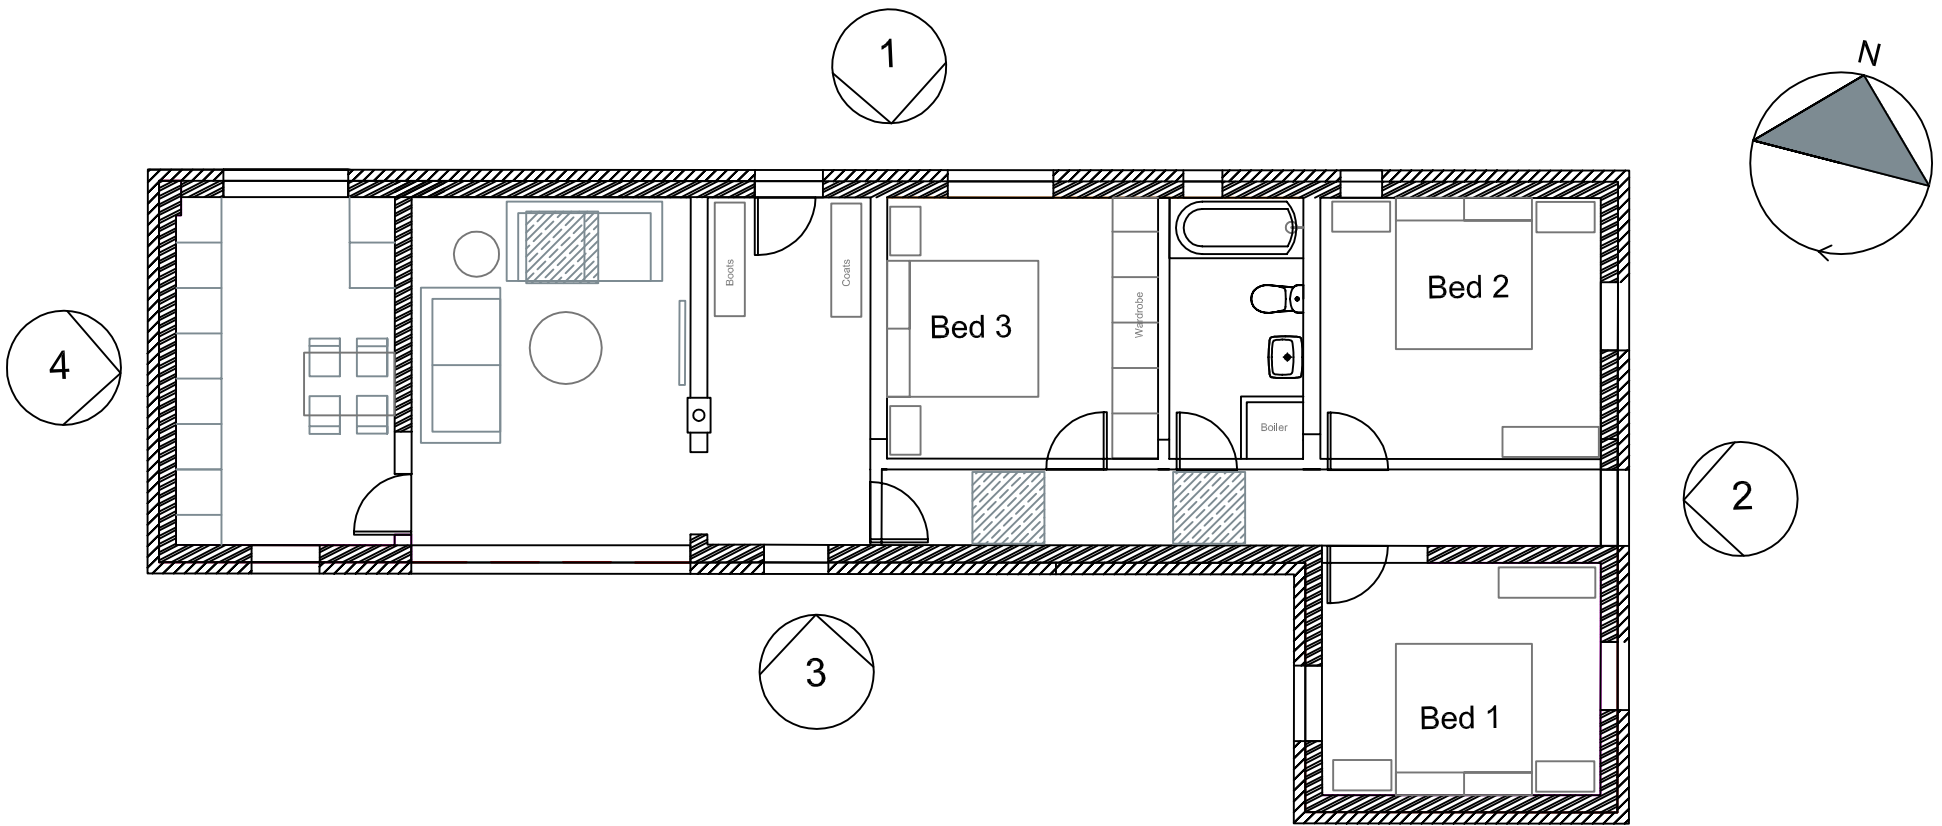


1

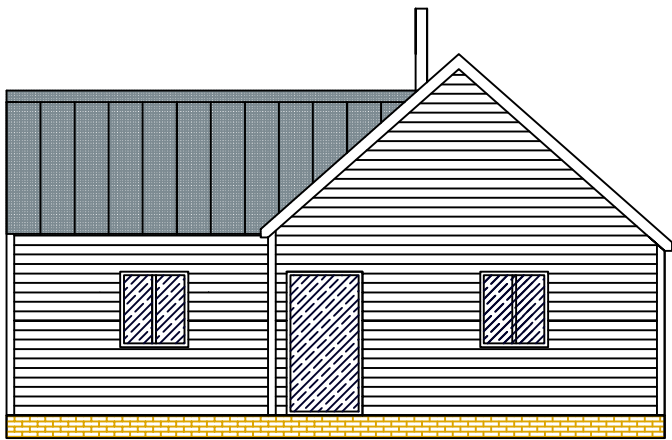

2

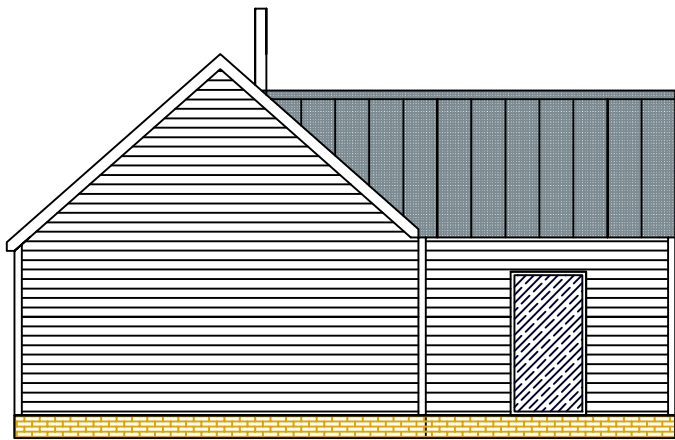

4

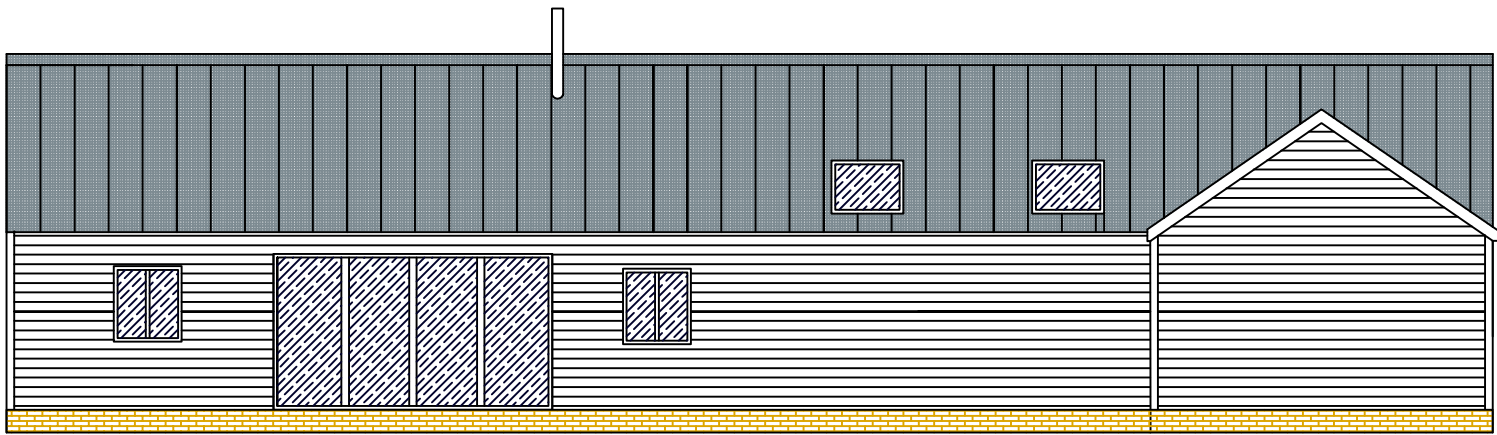

3



SITE: Vickers Farm, Washway Road,
Moulton Seas End, Lincs

PROJECT: Conversion

NOTES:

DRAWING NAME:
General Arrangement

REVISION:
For Planning

J Harvey Ltd
Gravel Farm,
Newmarket Road,
Stretham
Ely, CB6 3LJ
07779 554444 - james@harv.co.uk



DRAWING No:
GA REV.2

SCALE:
1:100 @ A3

DATE:
Feb 2019