


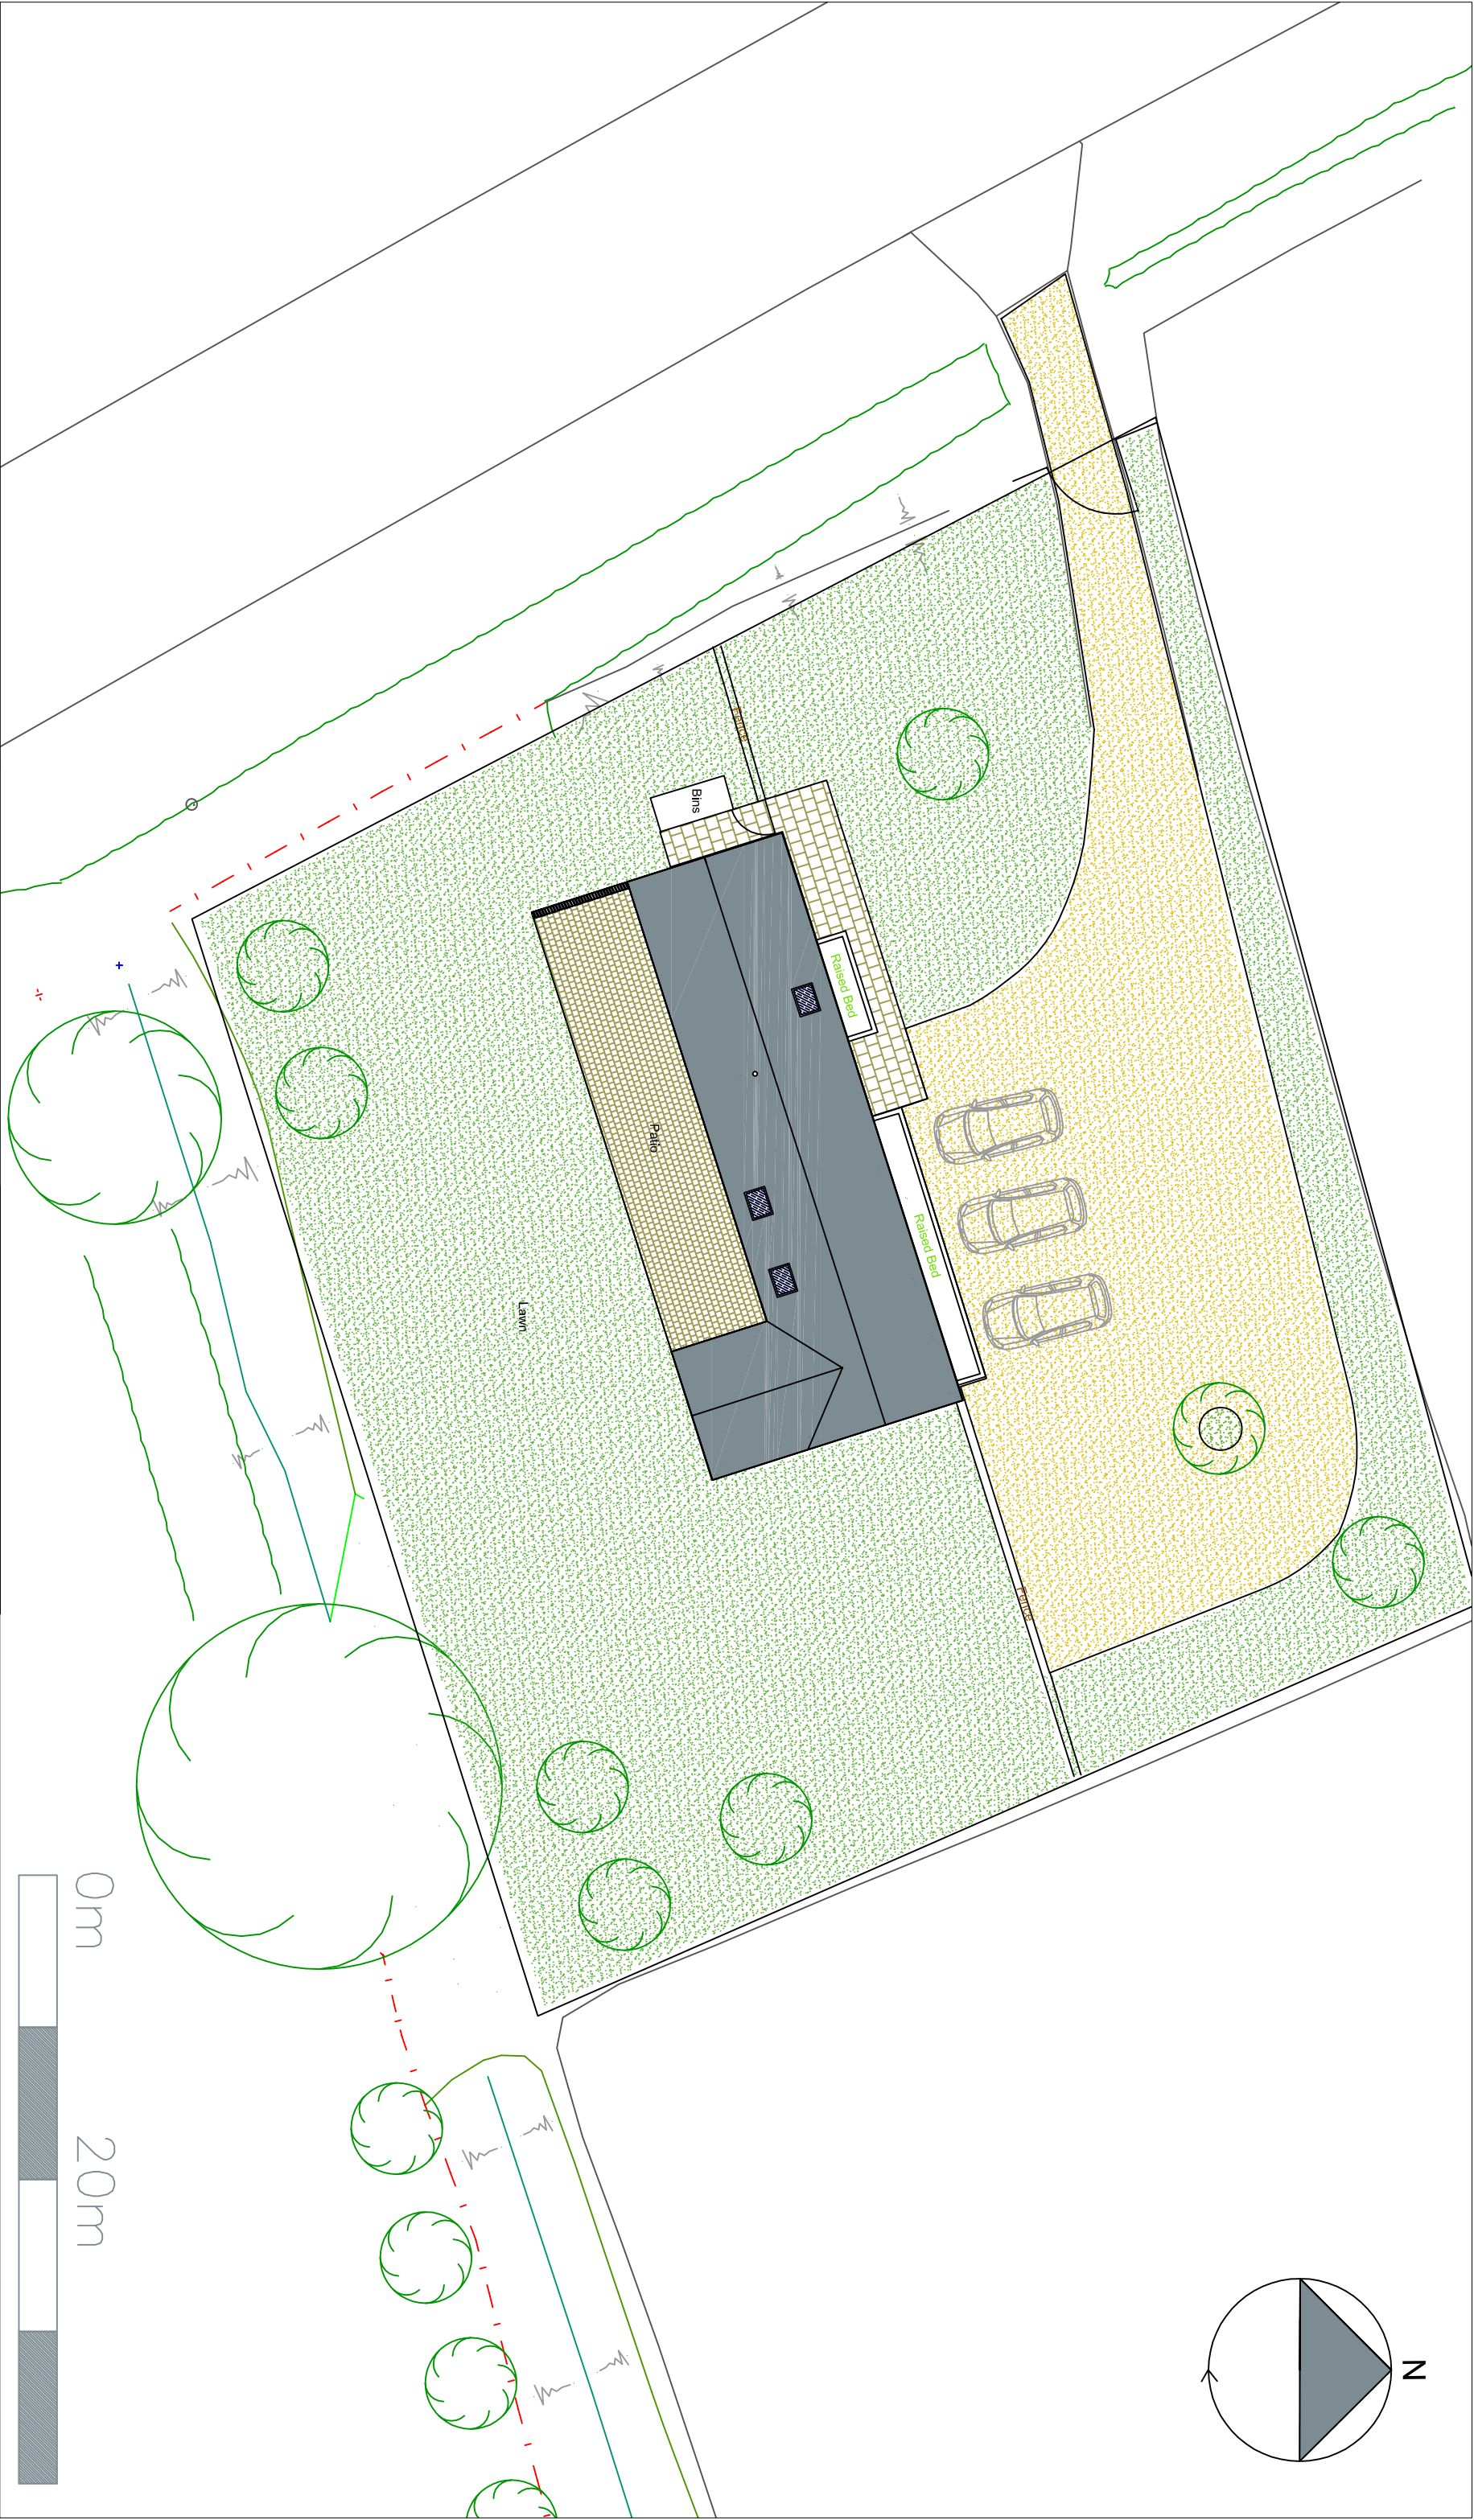

**SITE:**  
Vickers Farm, Washway Road,  
Moulton Seas End, Lincs

**PROJECT:**  
Conversion

## Site Plan

## For Planning

SP REV.2

1:200 @ A3

Feb 2019

J Harvey Ltd  
Gravel Farm,  
Newmarket Road,  
Stretham  
ELY, CB6 3LJ  
07779 554444 - james@harvy.co.uk

