Planning application for Relocation of Hay store on land East Side of Church Lane, Moulton

Reference: PP-14748077

March 2026

Contents

1. Summary of the change

2. Site map with fixture locations


3. Dimensions of the hay store to be relocated

4. Closer outline of the new layout

1. Summary of the change

- Original planning permission H13-0911-15
- The above permission included a Hay store 24ft x 12 ft
  - the temporary open back/side 24ft x 8ft is not up on the current location, at this time due to wind damage but will be rebuilt in the new location.
- Parts of the current structure (wear & tear & age) requires renewing.
- Given the work that needs doing, it seems timely to request approval to relocate the structure nearer to the stables, to help ease of use.
- The new location will also provide some additional protection from the wind for the horse.
- Materials to be used are the same as current and due to the hay store being relocated there is no additional space being used – the current site will be re-grassed.
- Rainwater is currently collected by guttering into small buckets . For the new location water will be collected in a water butt for use by the horse for drinking and wetting hay nets.
- Given its location in the field, the new location will create no impact on surrounding neighbours.

2. Site Map

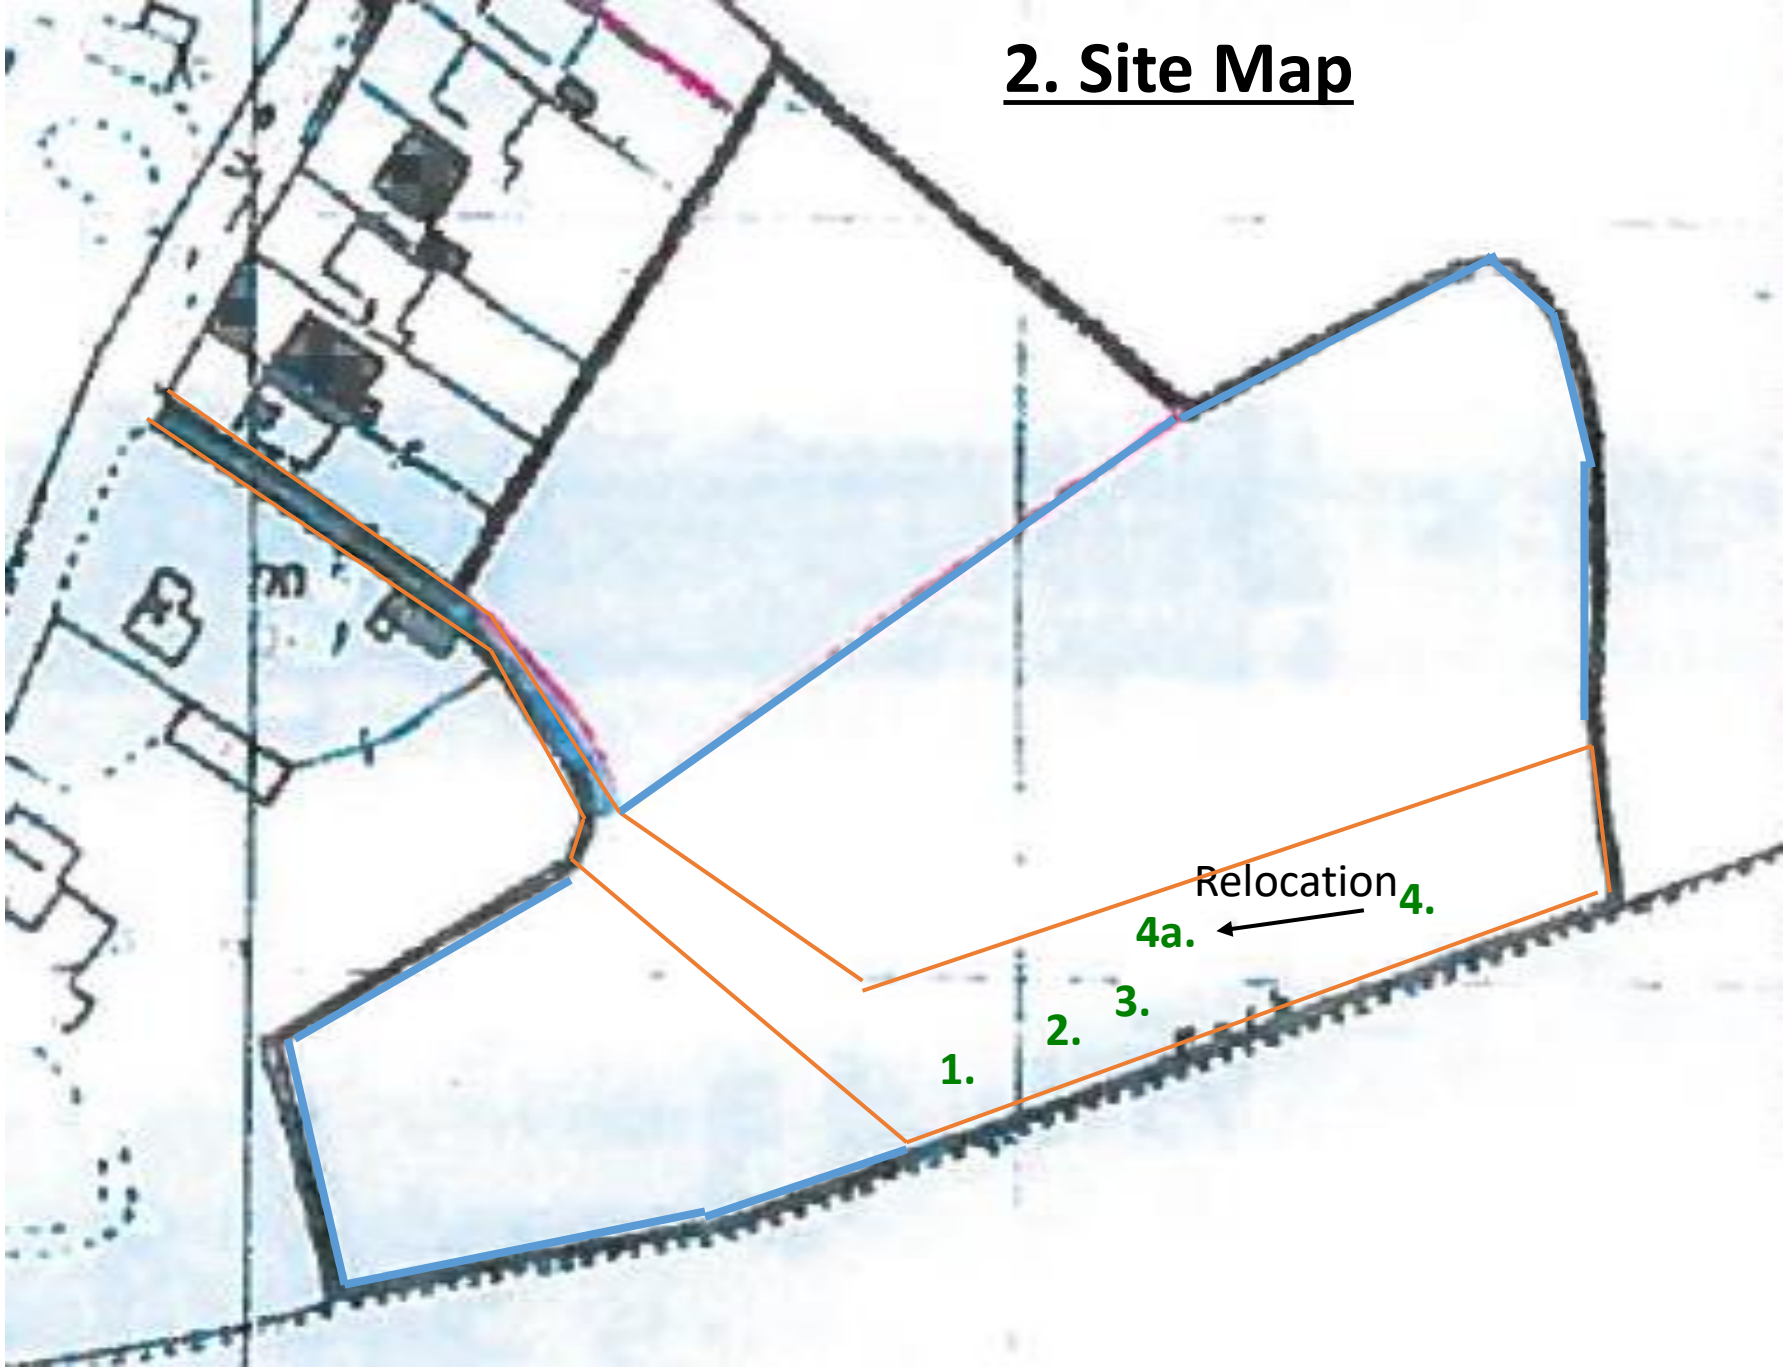

Plan of relocation compared to H13-0911-015

1. 12 x 12 ft field shelter
   4 x 6 shed behind shelter

2. 16 x 12 ft field shelter
   4 x 6 shed behind shelter


3. 16 x 12 ft field shelter


   Shelter 2 & 3 to be joined by a roof. Front and back remain open

4. **Current location**
   24 x 12 ft Hay Store

4a. New location of 24 x 12 ft Haystore

3. Dimensions for hay shelter 4 to be relocated to 4a..

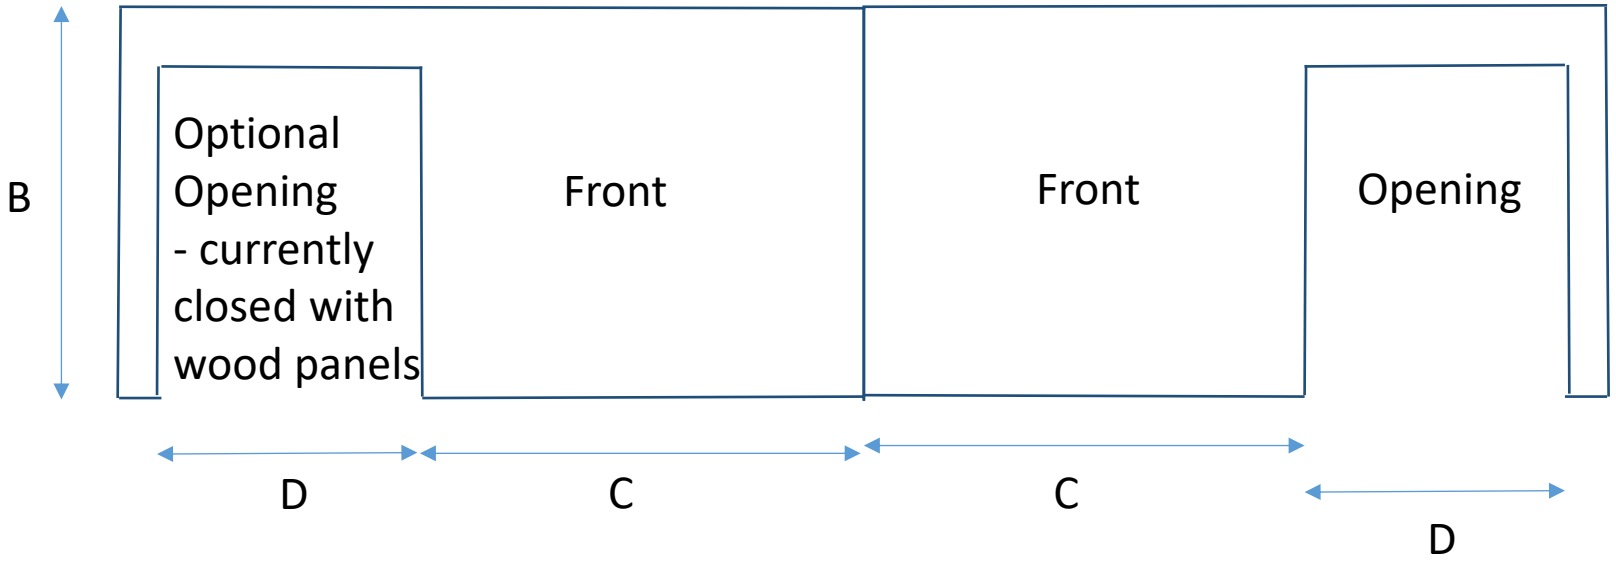


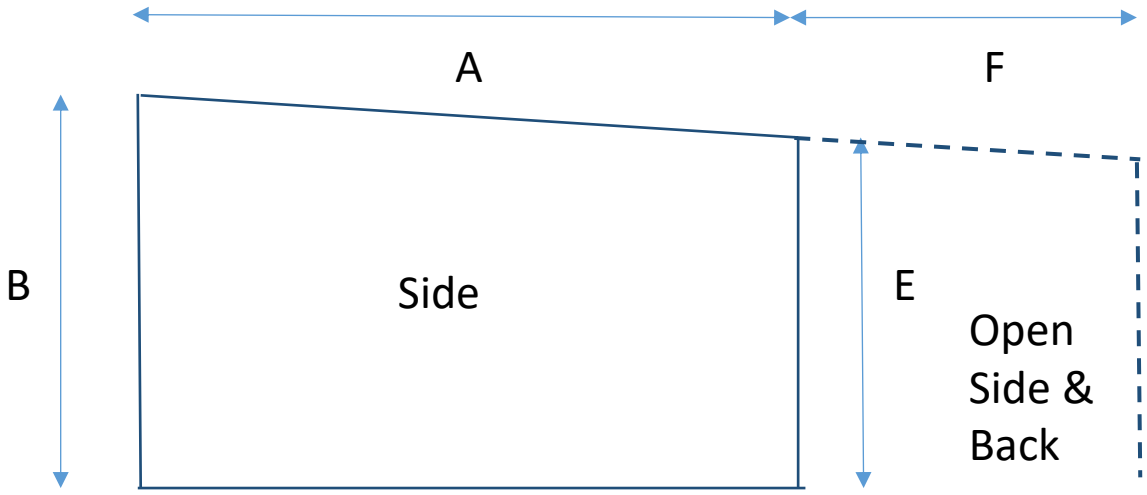

cm's	A	B	C	D	E	F
Shelter 4 to become 4a.	365	230	245	120	215	244

Note: The open back section E/F is not currently in place at the current location.

4. Closer outline of the new layout

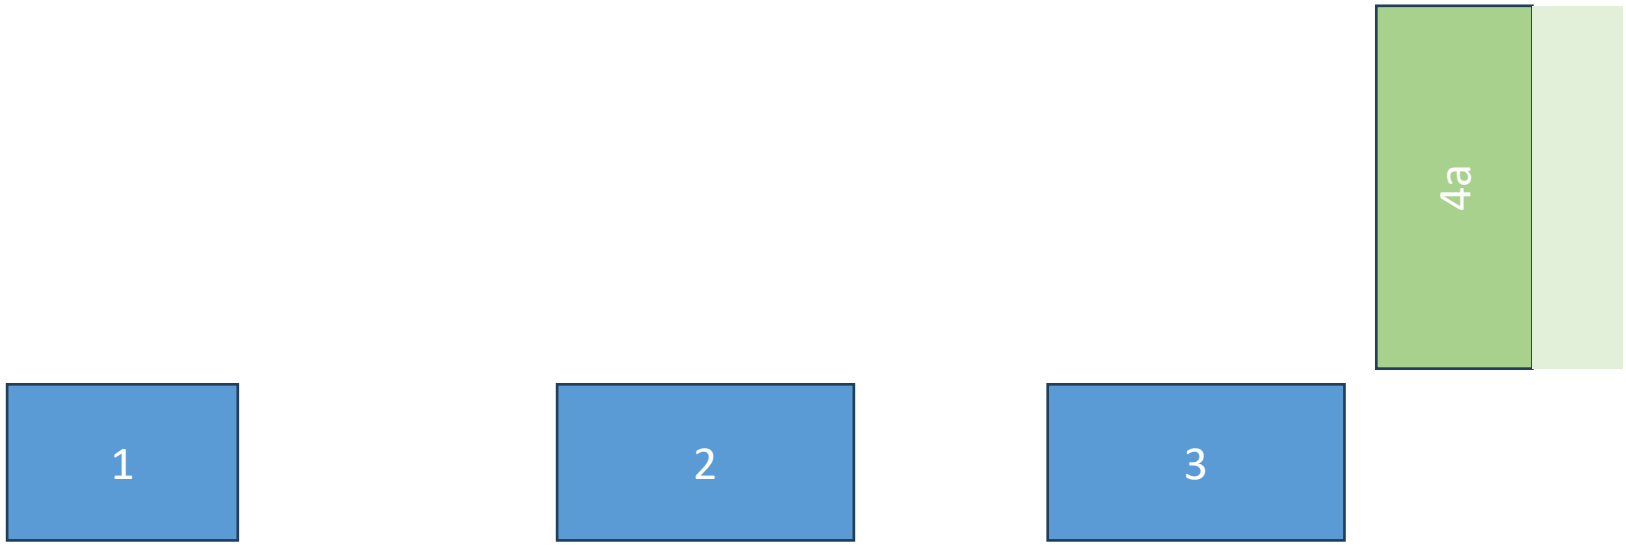

Plan of relocation compared to H13-0911-015

1. 12 x 12 ft field shelter
   4 x 6 shed behind shelter

2. 16 x 12 ft field shelter
   4 x 6 shed behind shelter

3. 16 x 12 ft field shelter

4a. New location of 24 x 12 ft
Hay store.
With a back section
24 x 8ft open back and sides
i.e no walls, just roof.

- Shelters 1,2,3 as per original plan H13-0911-15
- Hay store (in green) relocated from previous position (see site map)
- New location does not create any new impacts on the surroundings.