


AMENDED PROPOSED GROUND FLOOR 16 THORPE AVENUE, MOUTON CHAPEL,
SPALDING, PE12 0XN 1cm=500mm

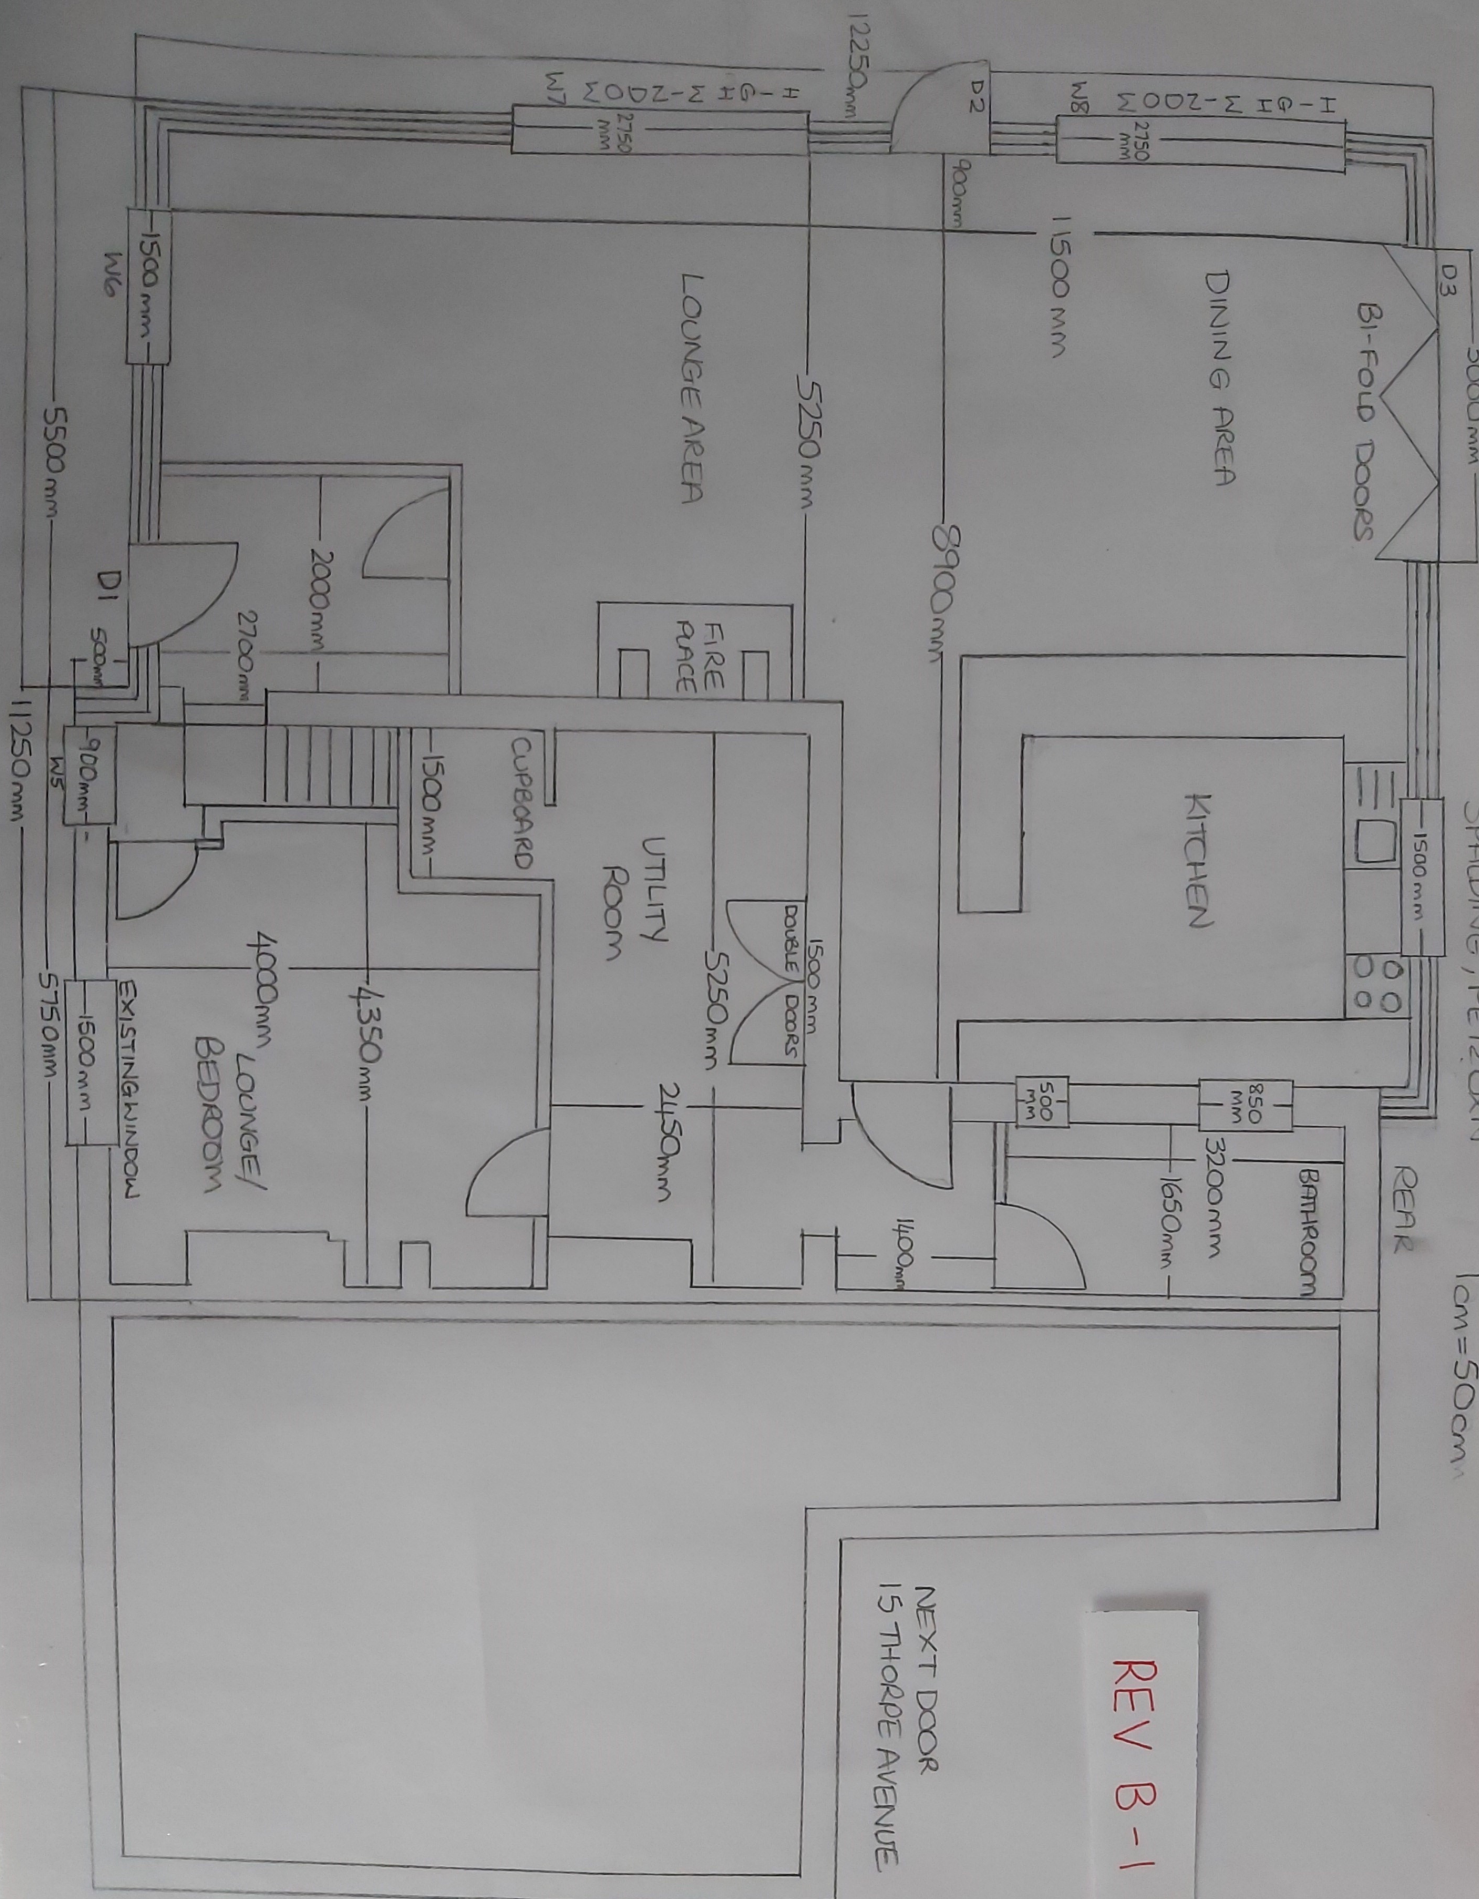

REV B-1