
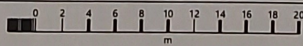


REV B-4

AMENDED ②

16 THORPE AVENUE, MOULTON CHAPEL, PERDOXN

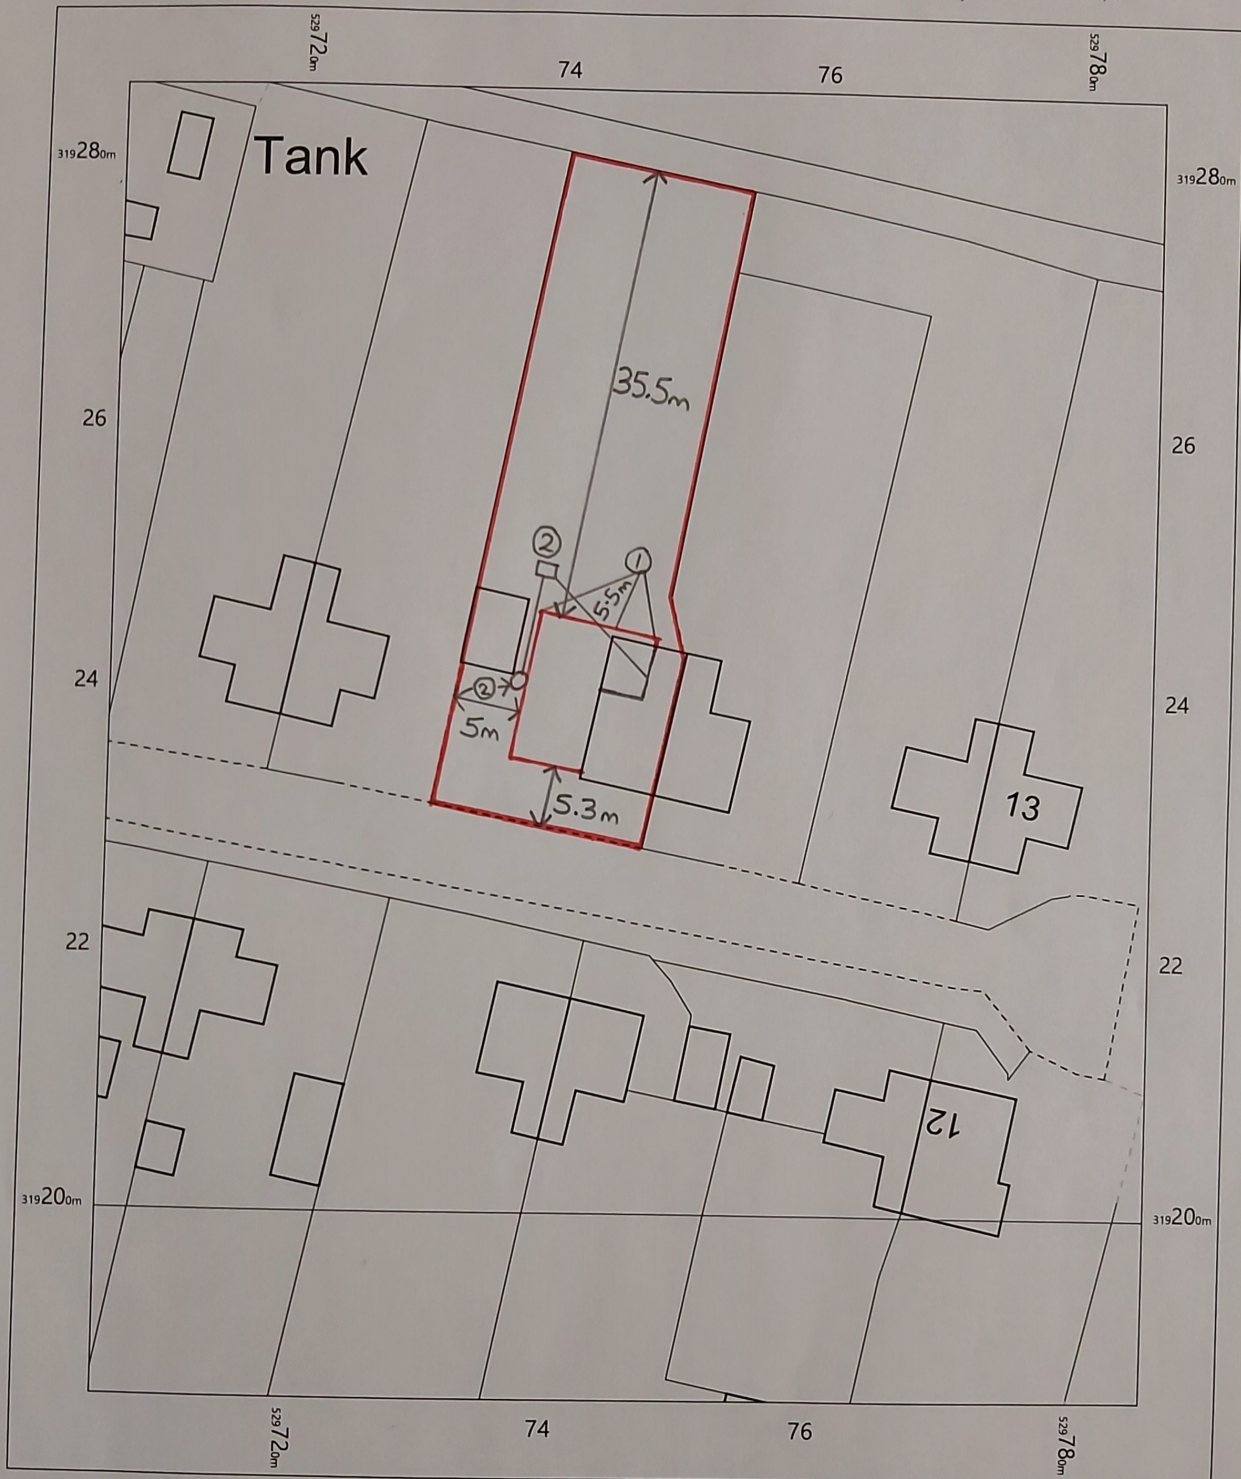

① SURFACE WATER RUNOFF WITH SOAKAWAY IN EXCESS OF 5 METRES AWAY FROM PROPERTY.

② FOUL DRAINAGE TO RUN INTO EXISTING MANHOLE

OS MasterMap 1250/2500/10000 scale
Monday, February 24, 2020, ID: M4P-00862613
Bookmark, The Crescent, Spalding

1:500 scale print at A4, Centre: 529746 E, 319236 N

©Crown Copyright Ordnance Survey. Licence no. 100057546

