
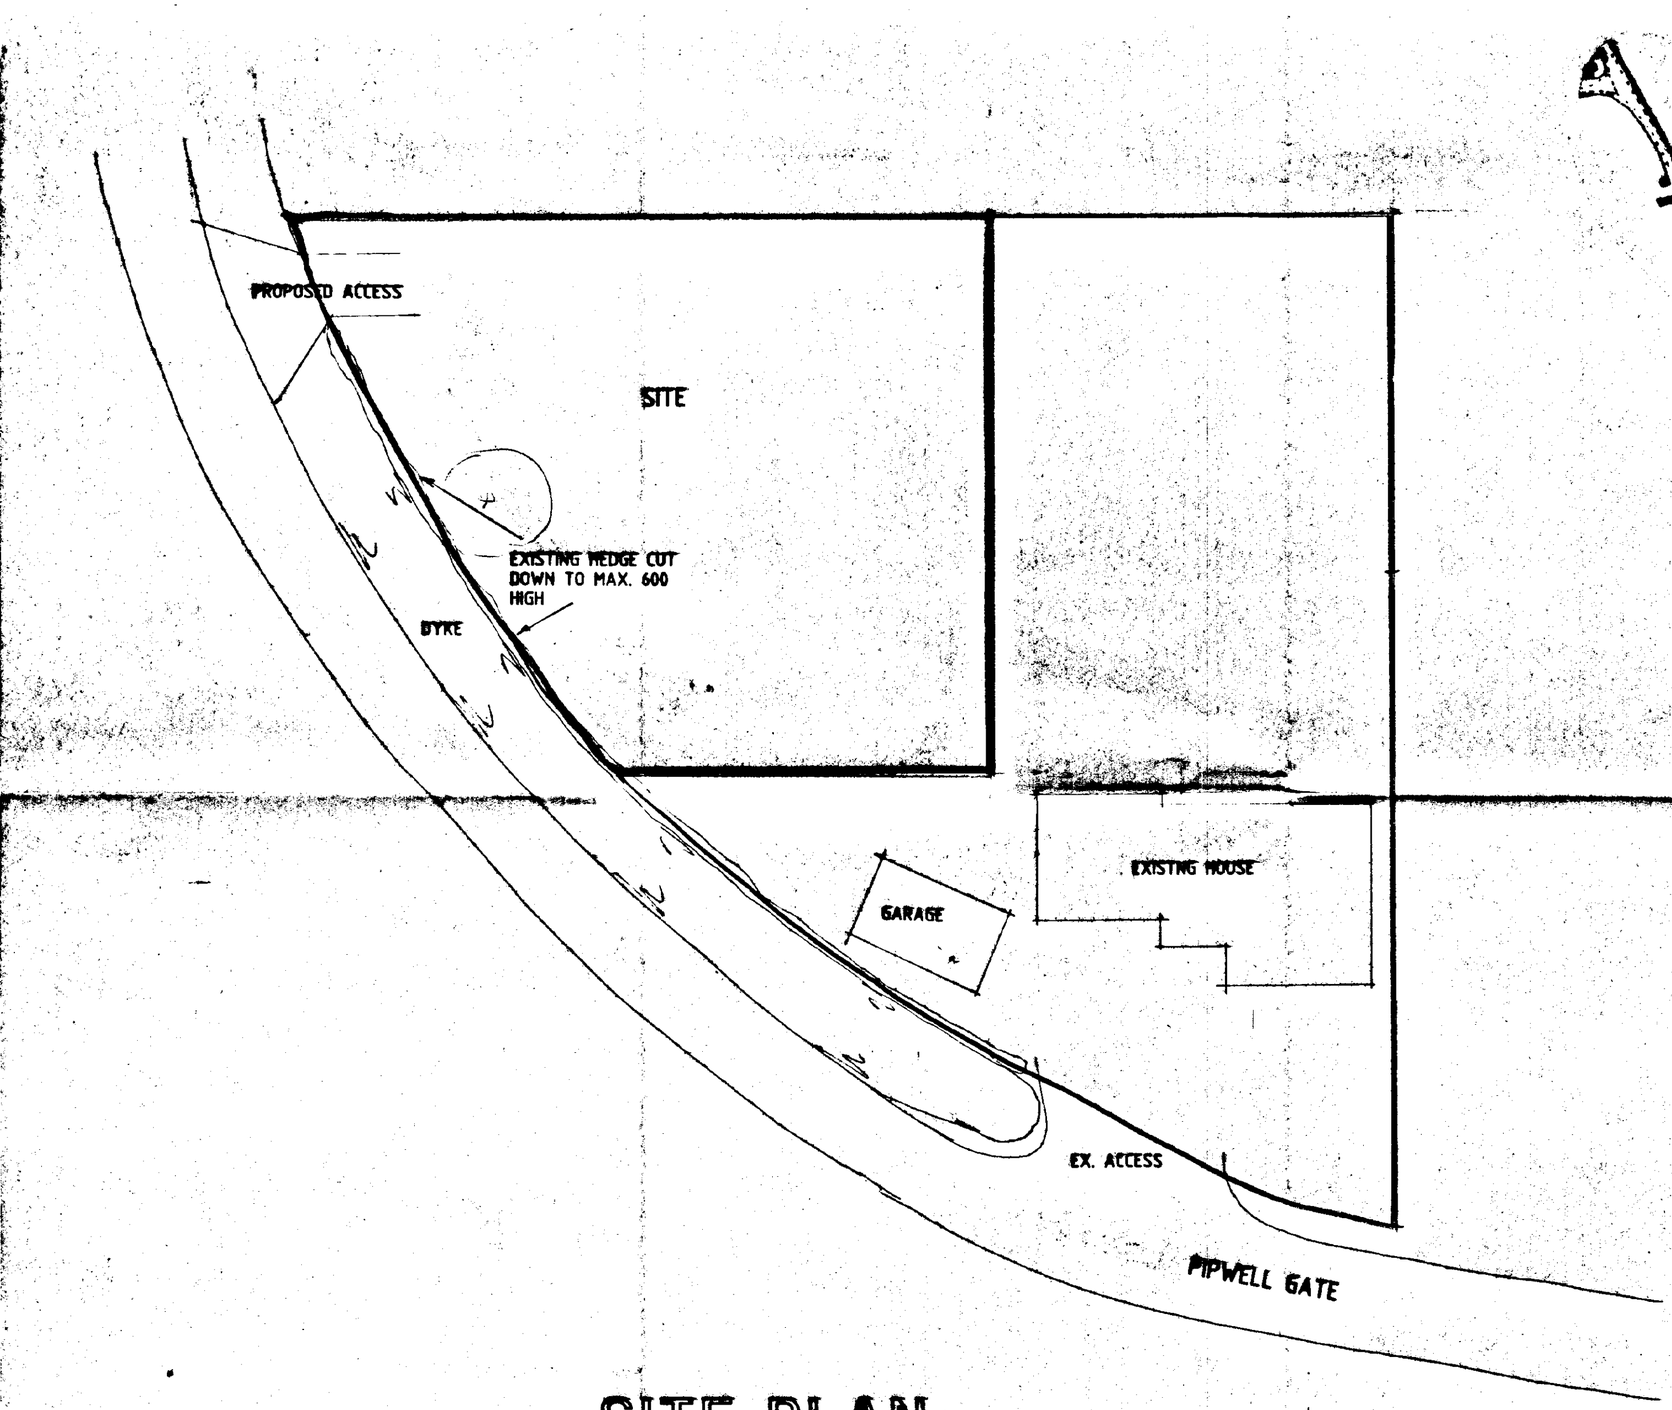


SITE PLAN

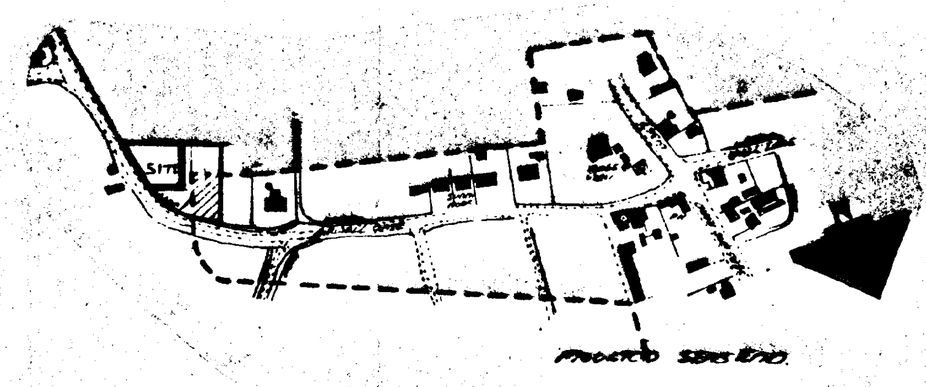

LOCATION PLAN

A - ALTS - 26.2.98

DESIGN **Status**

CONSULTANTS IN ARCHITECTURE & PLANNING

PROPOSED BUILDING PLOT
ADJACENT NEW HOUSE,
PIPWELL GATE, MOULTON
SEAS END FOR

MR. & MRS A RUIGROK

1:200 1:2500 | 771985/1

JAN-98 | B.GILHAM.


SOUTH HOLLAND DC
HOUSING & PLANNING
27 FEB 1998
Ref: 0226/98

2 Edinburgh Walk, Holbeach,
Spalding, Lincs. PE12 7AP.
Tel: 01406 424343 Fax: 01406 490702

DETERMINED PLAN



LOCATION PLAN

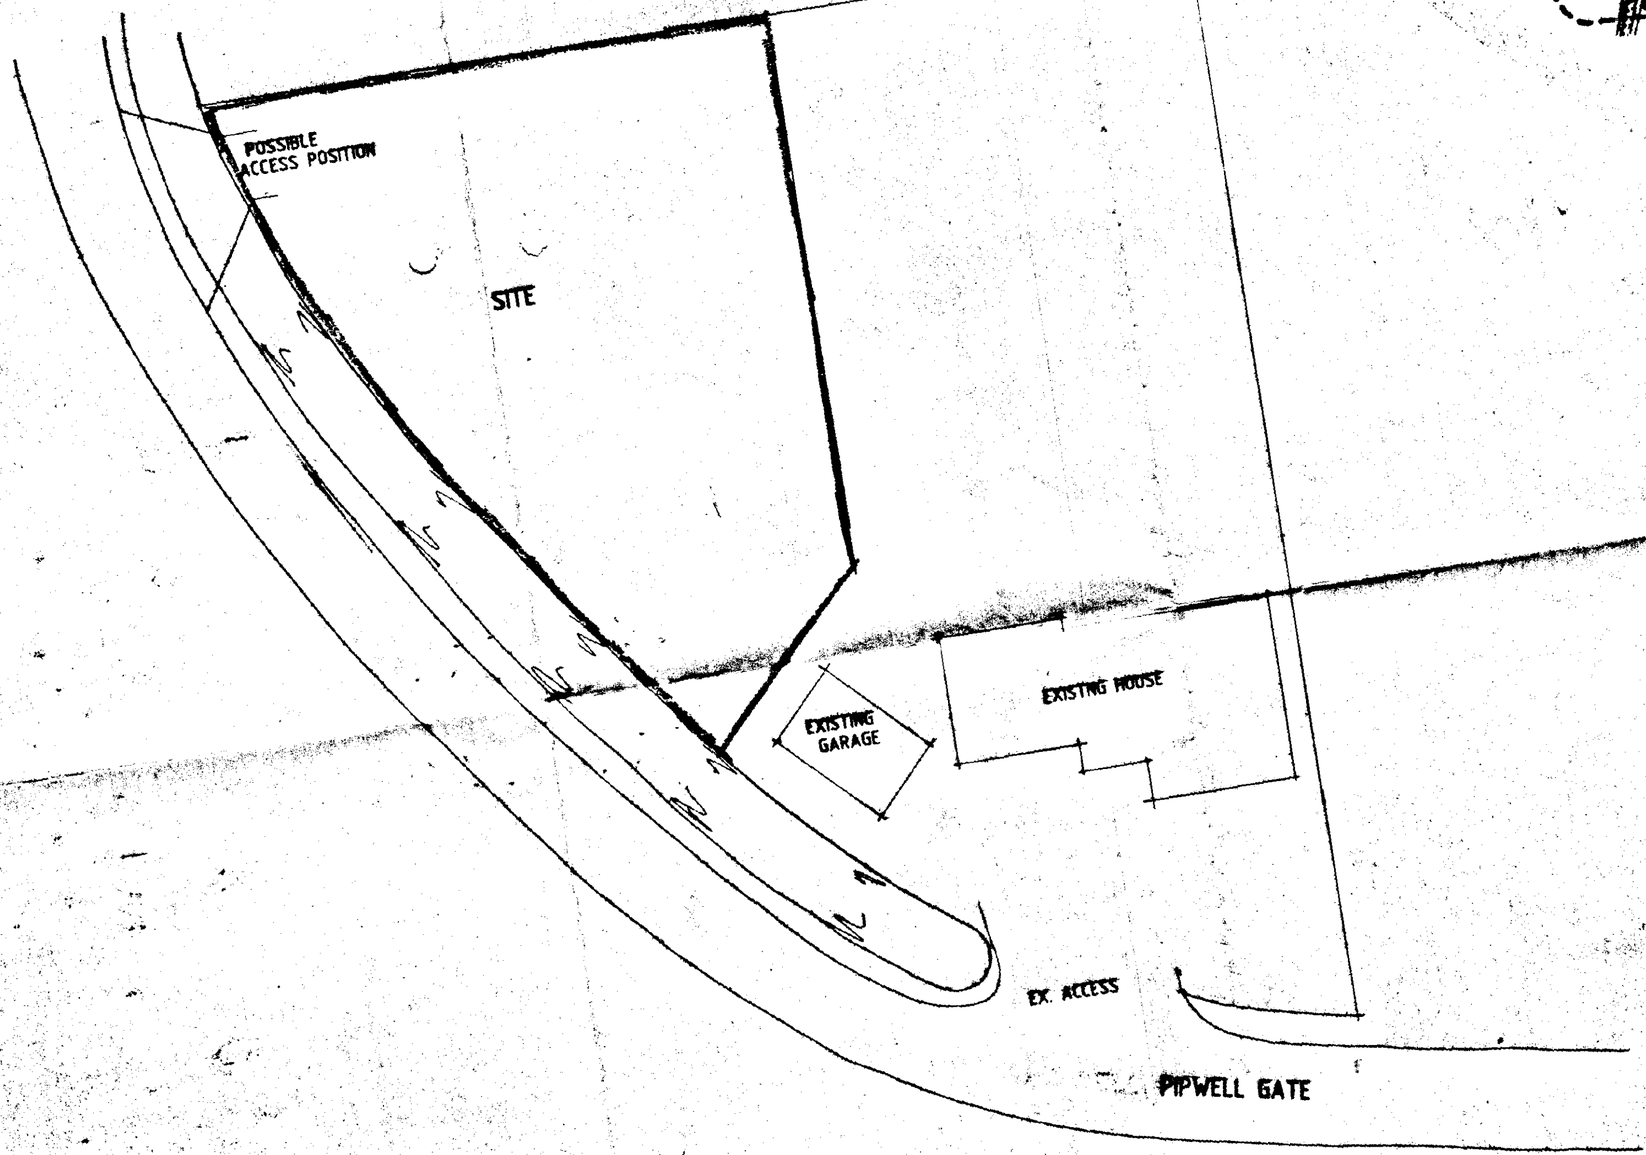

SITE PLAN

DESIGN Status
CONSULTANTS IN ARCHITECTURE & PLANNING

SOUTH HOLLAND
HOUSING & PLANN
15 JAN 1998
Ref:

PROPOSED BUILDING PLOT
ADJACENT NEW HOUSE,
PIPWELL GATE, MOULTON
SEAS END FOR

MR. & MRS A RUNGROK

1:200 1:2500	771985/P
JAN-98	S.GILHAM.

2 Edinburgh Walk, Nutbrook,
Spalding, Lincs. PE12 7AP.
Tel: 01406 424343 Fax: 01406 490702