


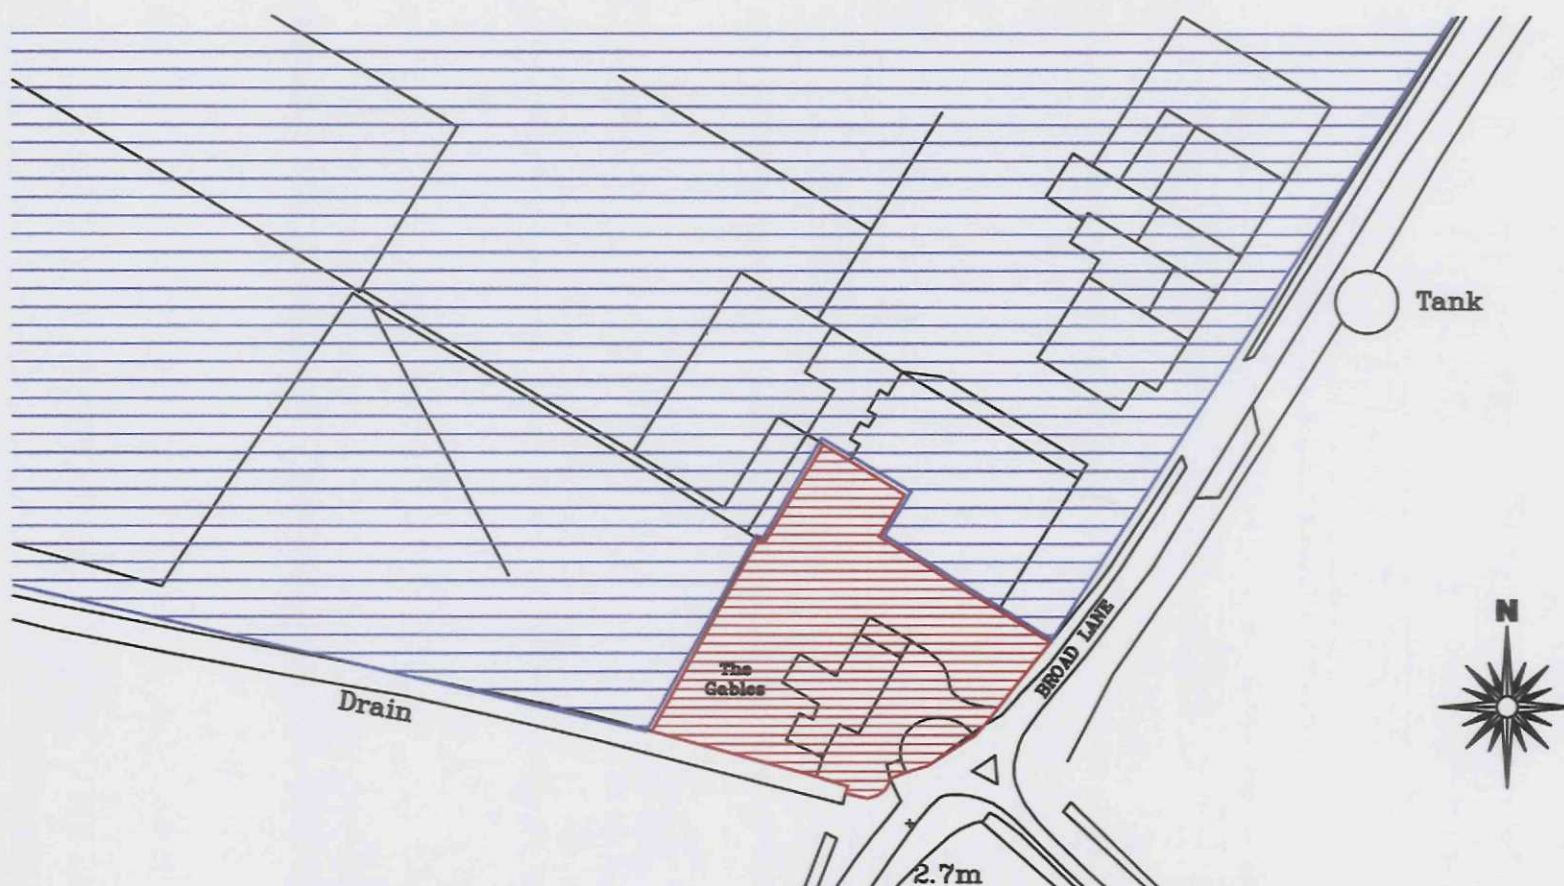

Part Site Location Plan

Scale 1:1250



**DETERMINED
PLAN**

Site Block Plan

Scale 1:500

SHDC
Planning & Development

14 APR 2009

Ref: 0250/09



2nd Floor - 5B Sheepmarket
Spalding
PE11 1BH
Tel: 01775 768 921
e-mail: enquiries@remwaydesign.co.uk

Site :

**"The Gables",
Long Lane,
Moulton**

Client :

Mr R Oldershaw

Date : ★★★★★

Scale : as noted

Drawing No:

1660 - 07 (a3)