

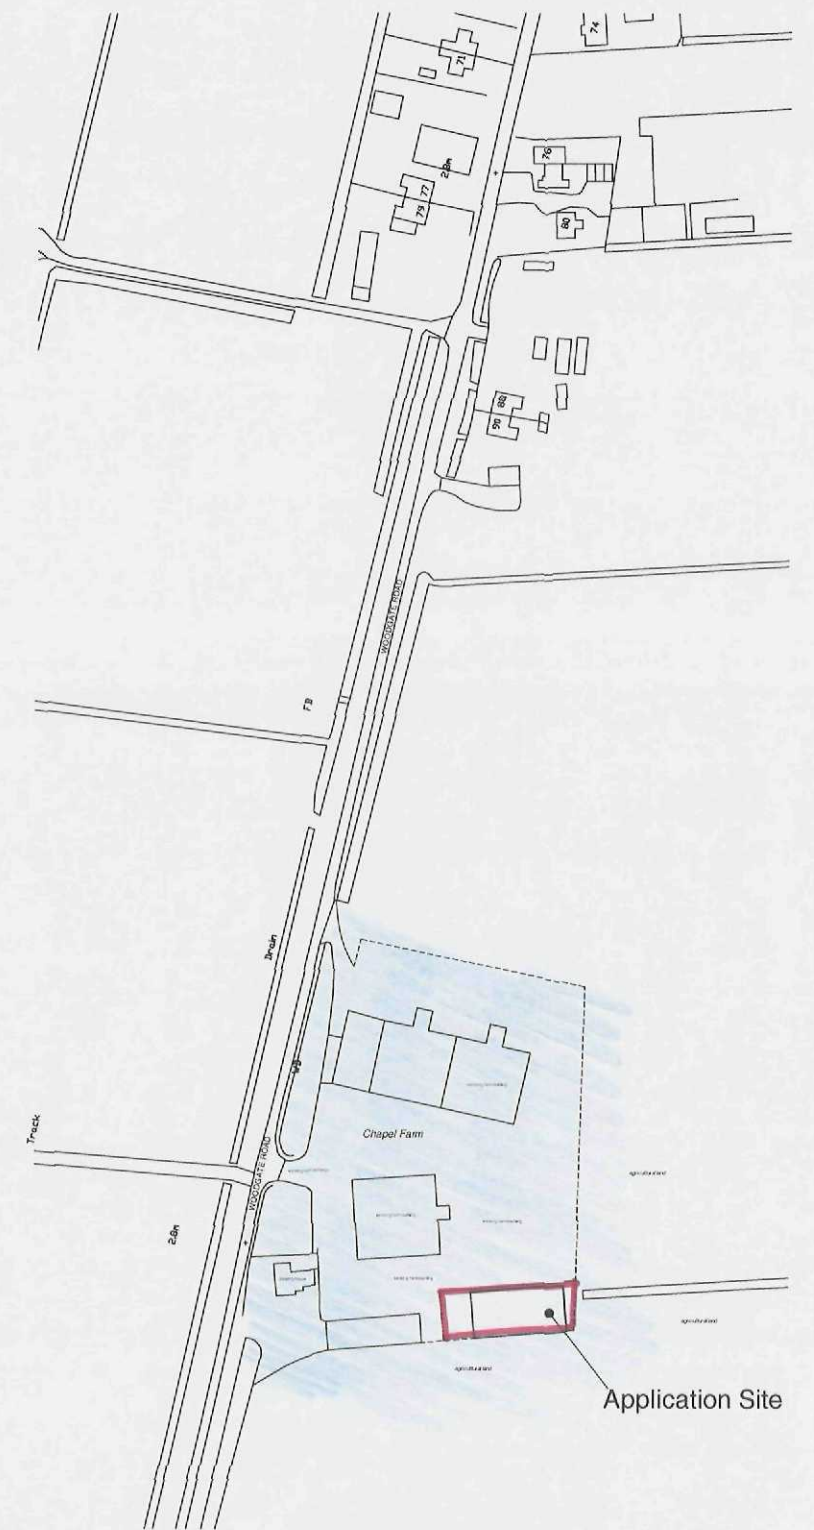
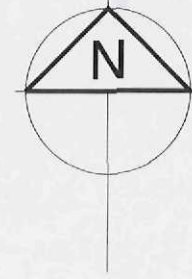


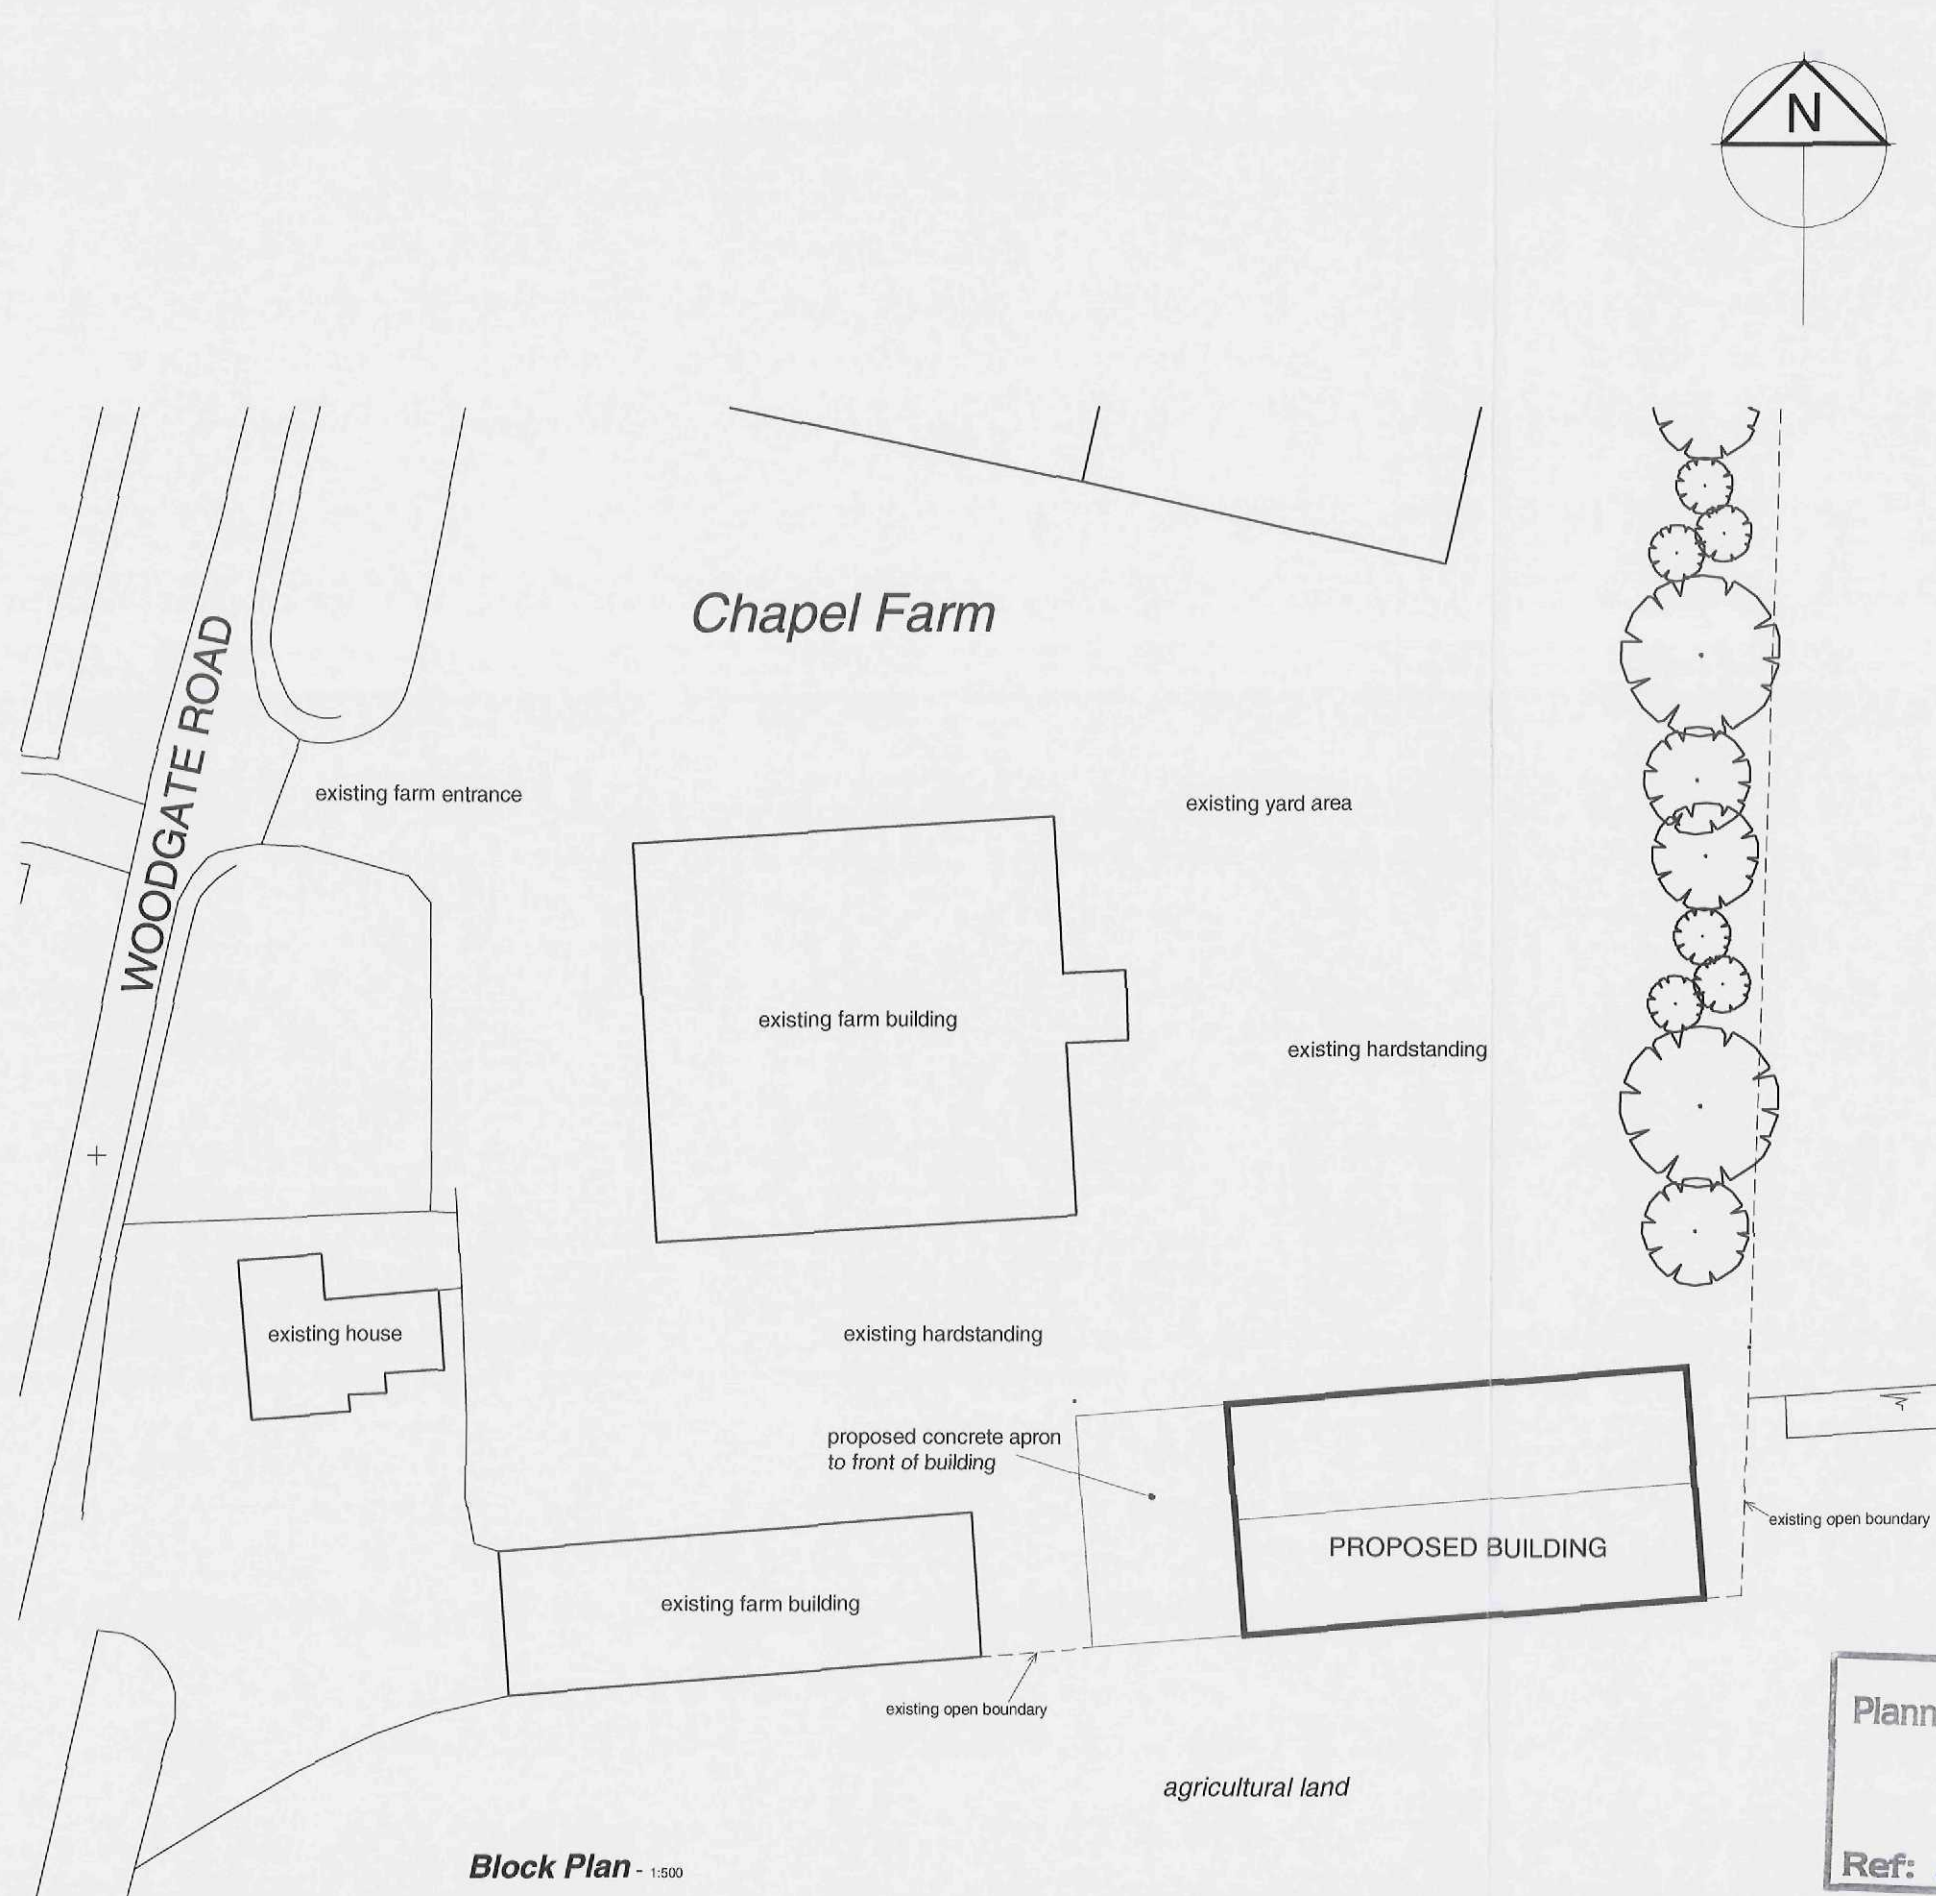

SHDC
Planning & Development
- 4 APR 2011
Ref: 02SI-11


Project	Proposed General Purpose Store at Woodgate Farms, Woodgate Road, Moulton Chapel, Spalding, Lincs. PE12 0XF	Scale	1:500 & 1:2500 @ A3
		Date	March 2011
For:	Woodgate Farms Ltd	Ref:	WF/PD/01
Title	Planning Drawing 01 Proposed Block & Location Plan		

C. Design Copyright reserved. Written consent must be obtained before copying or reproducing this drawing.
This is a planning drawing only and not for construction issue. Do not scale from this drawing.
use dimensioned figures only. Contractors are responsible for taking and checking site dimensions.

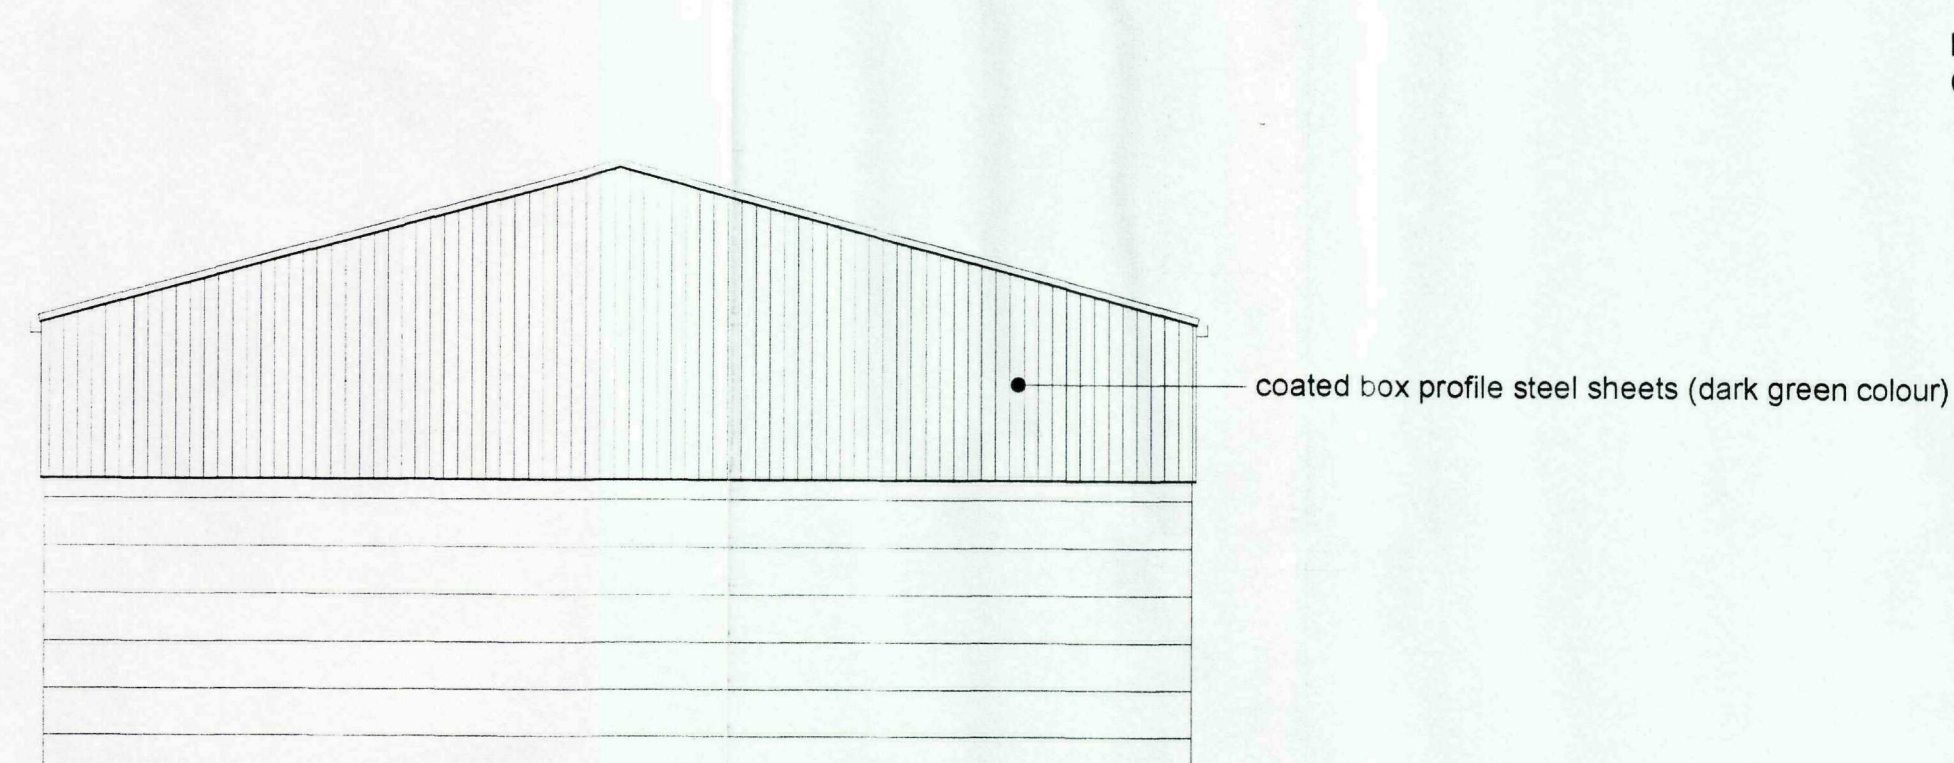


East Elevation

Proposed roof covering to be:
Cement fibre 6R reinforced corrugated natural gray cement sheets.

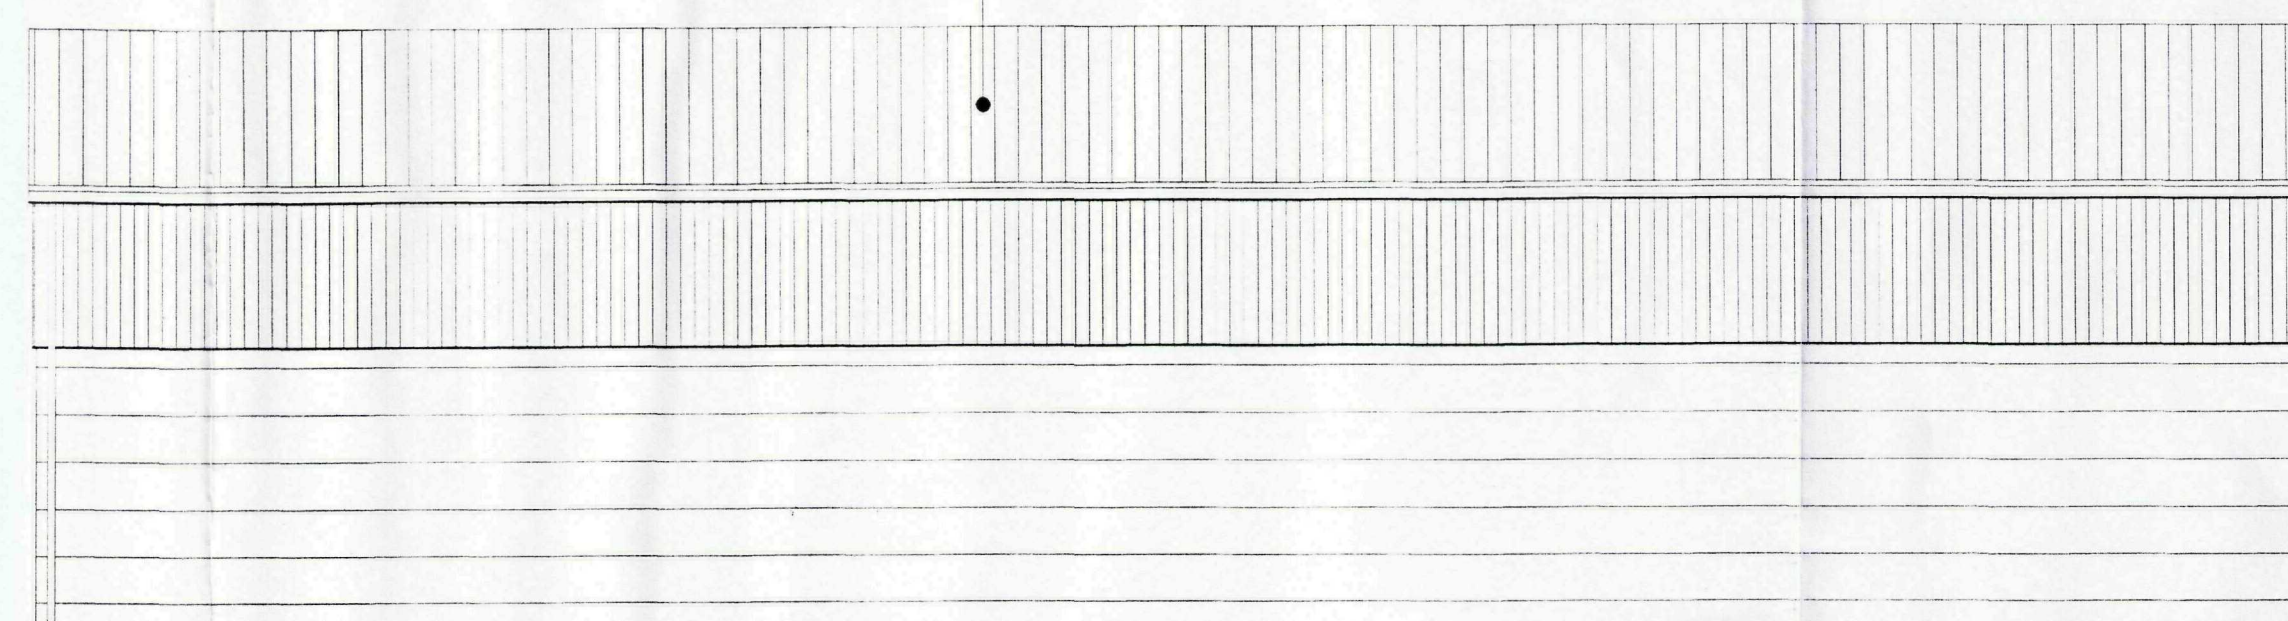


North Elevation

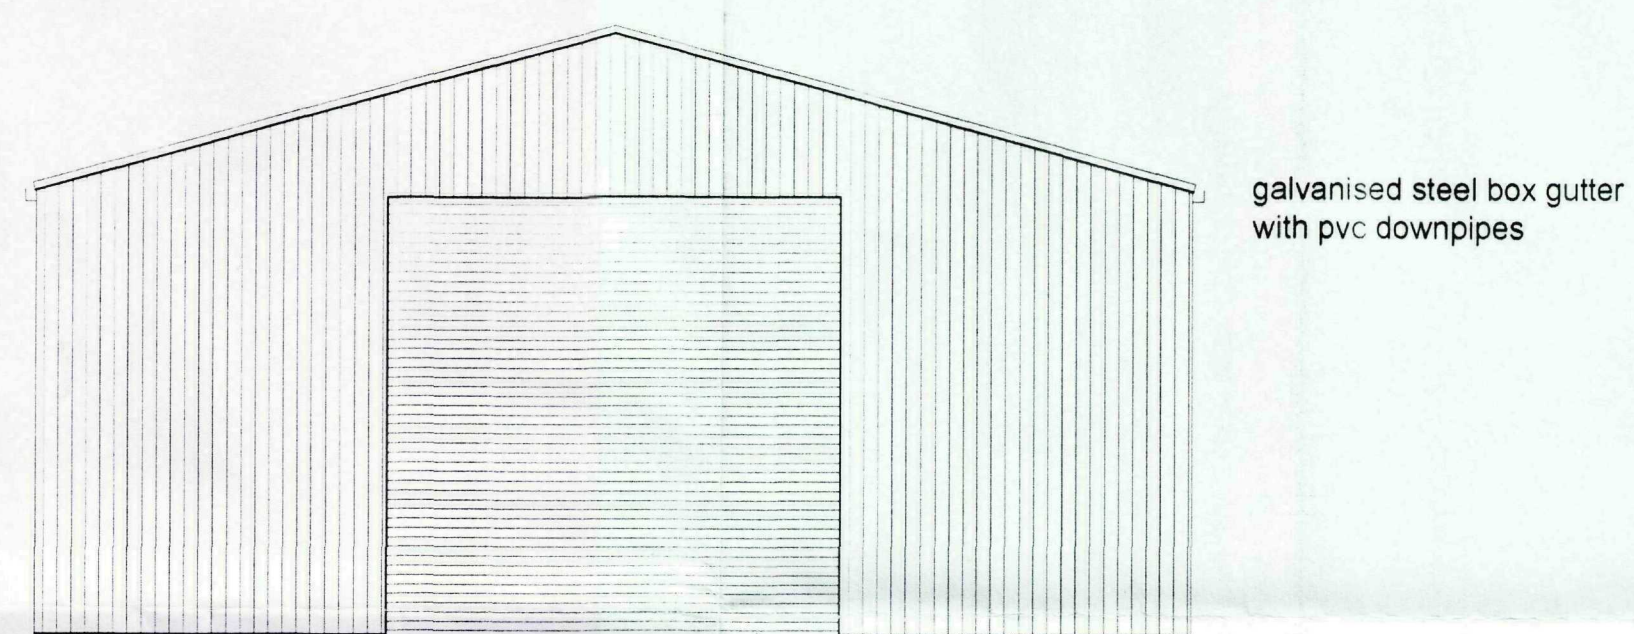


West Elevation

concrete block walls

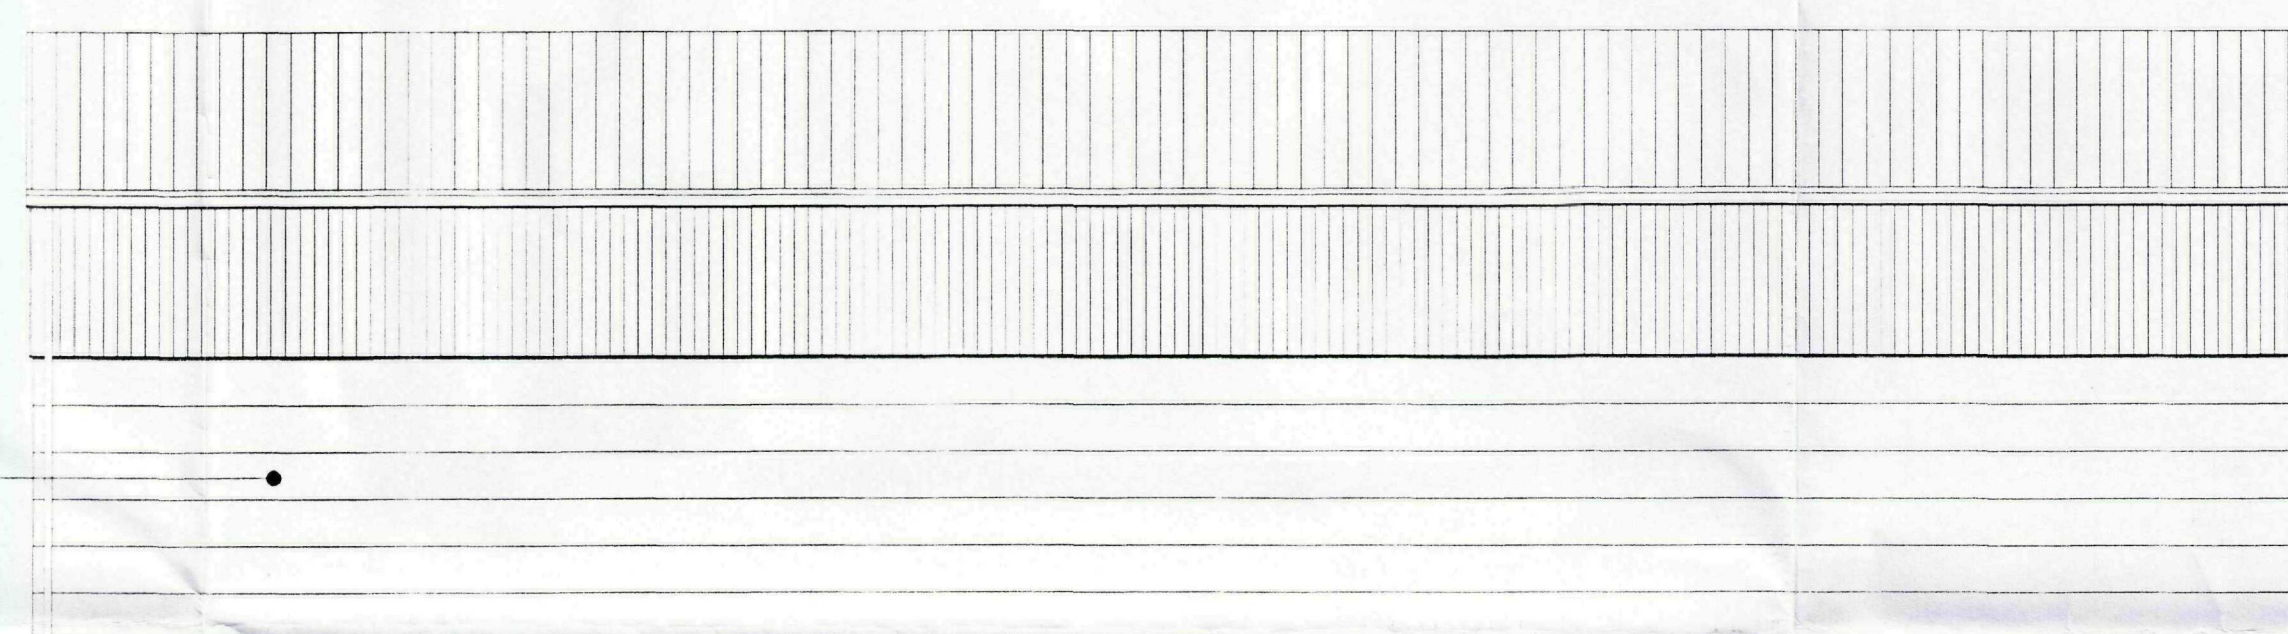

South Elevation

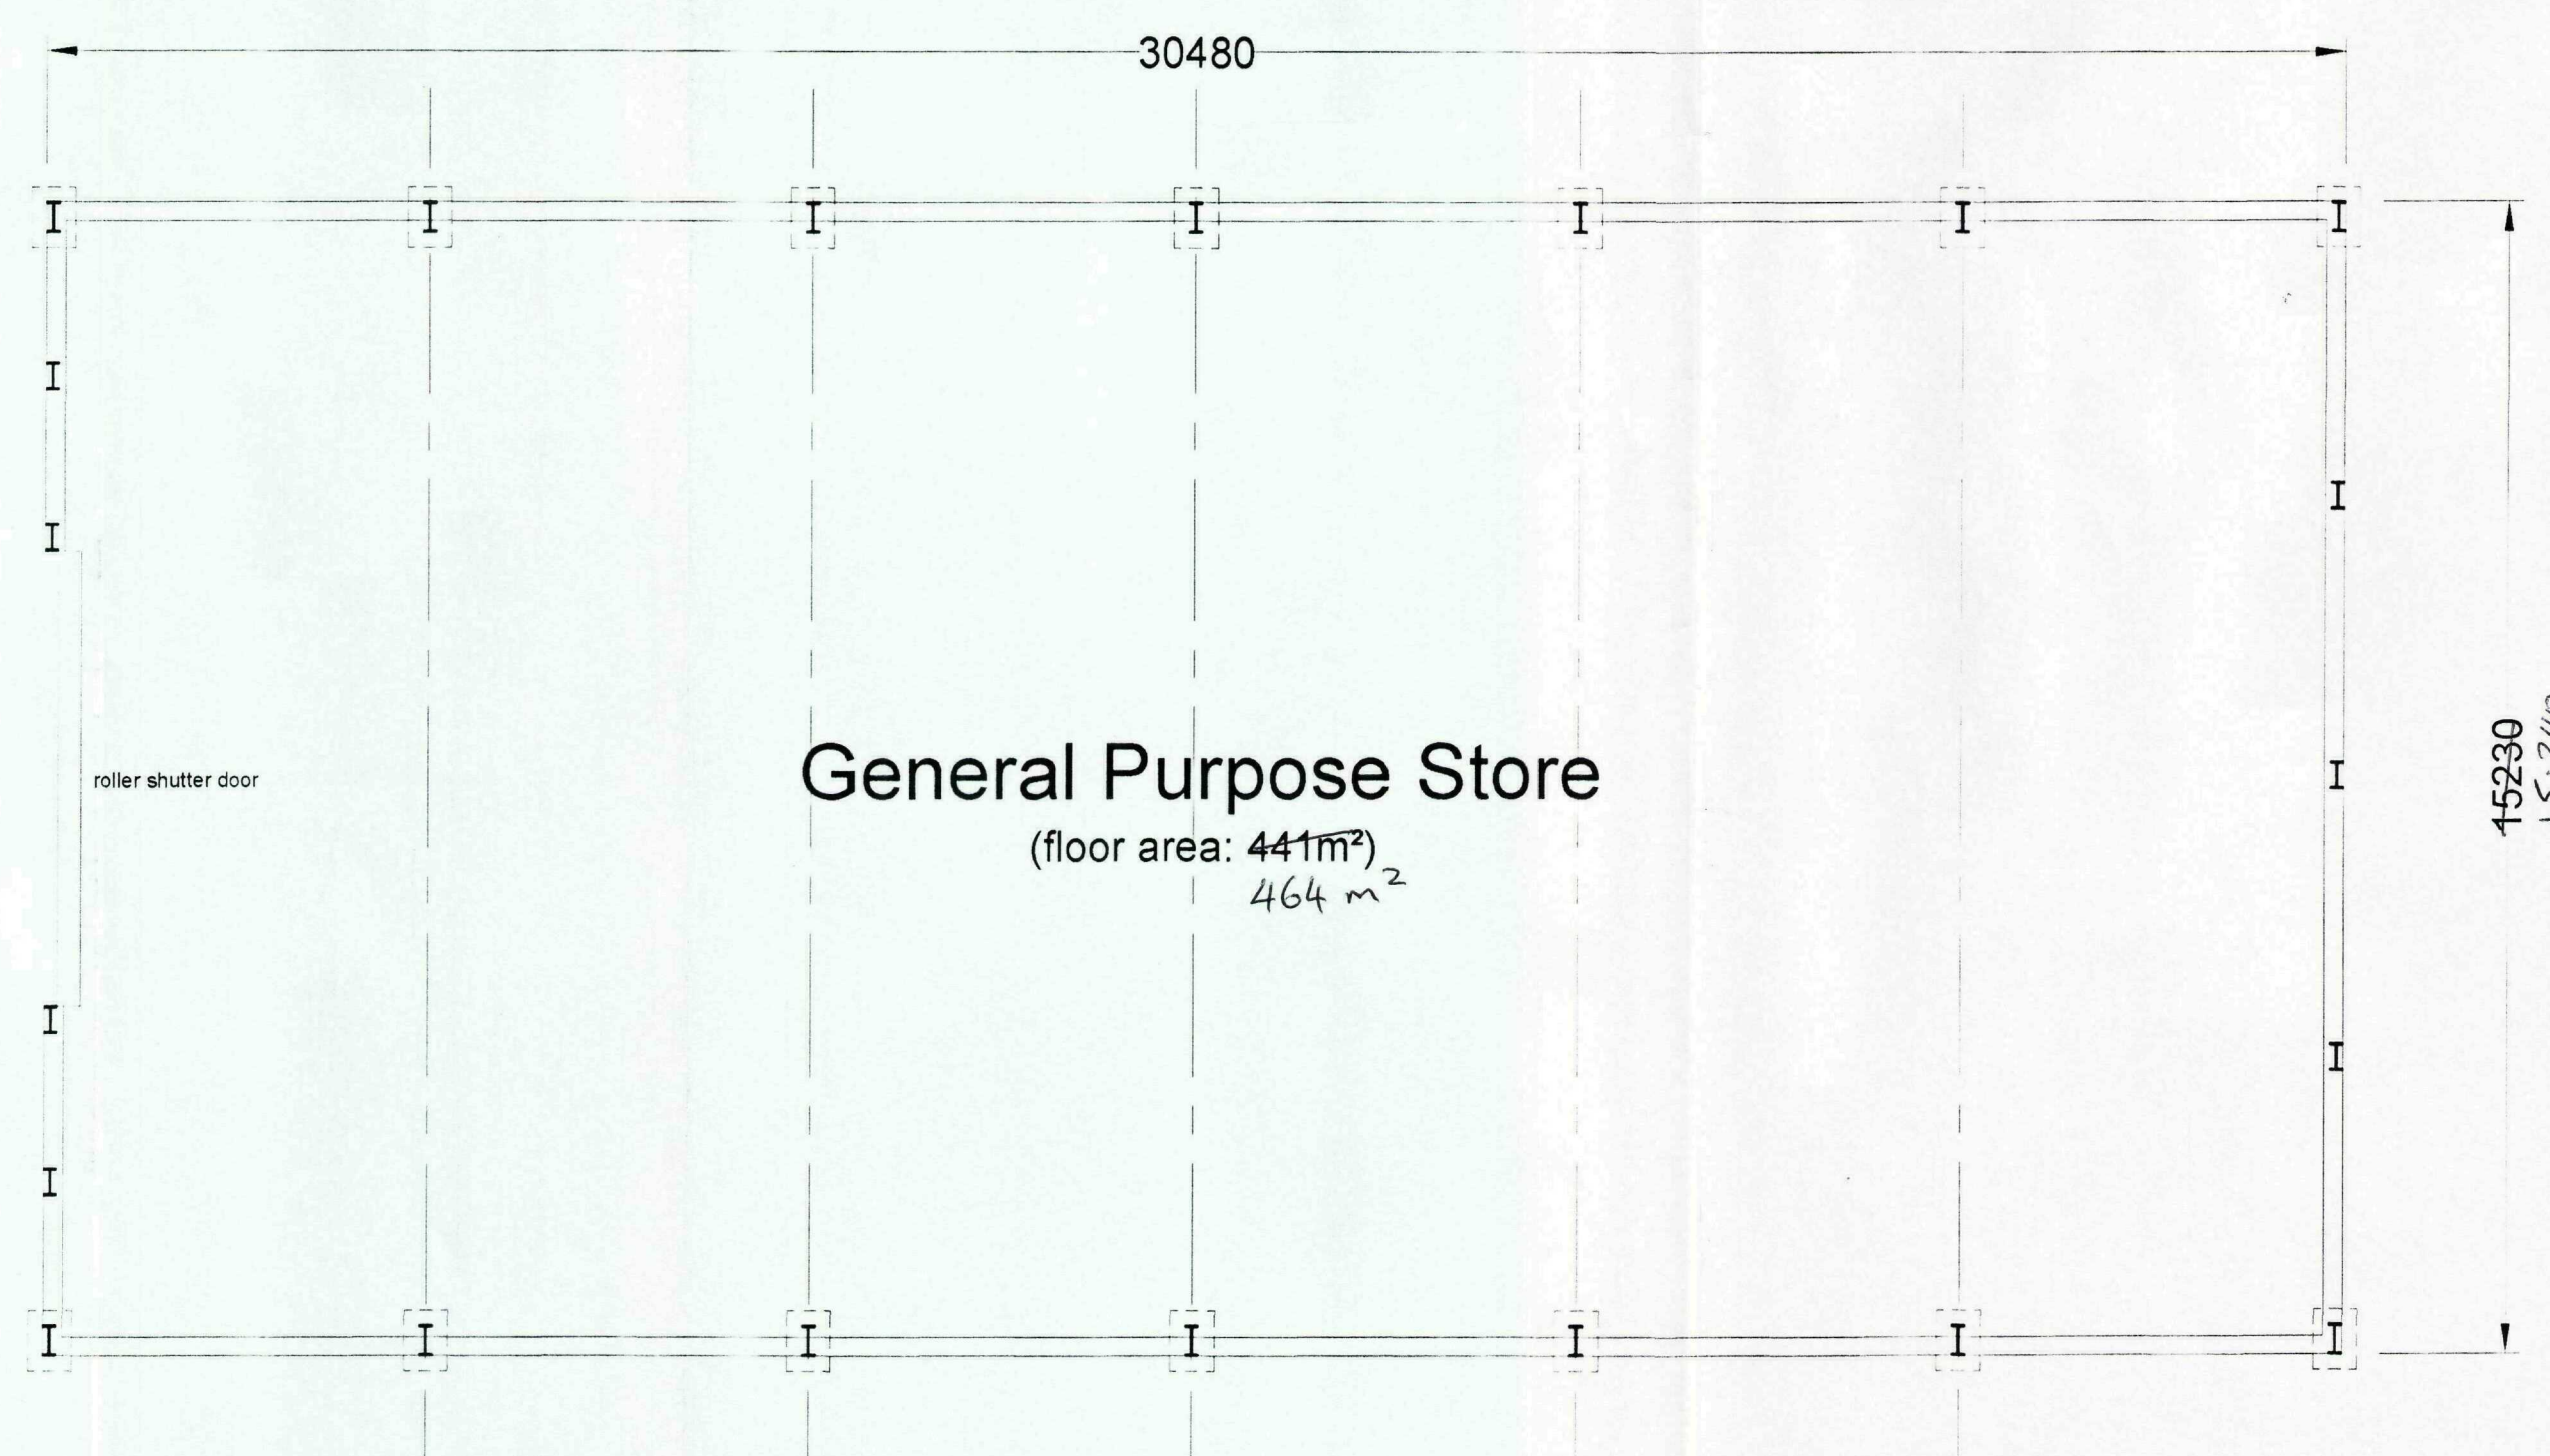

proposed steel frame structure with concrete foundations.
Concrete block walls with green cladding finish

SHDC
Planning & Development
- 4 APR 2011
Ref: 0251-11

Project	Proposed General Purpose Store at Woodgate Farms, Woodgate Road, Moulton Chapel, Spalding, Lincs. PE12 0XF	Scale	1:100 @ A1
Date	March 2011	Ref:	WF/PD/02
For:	Woodgate Farms Ltd		
Title	Planning Drawing 02 Floor Layout & Elevations		