




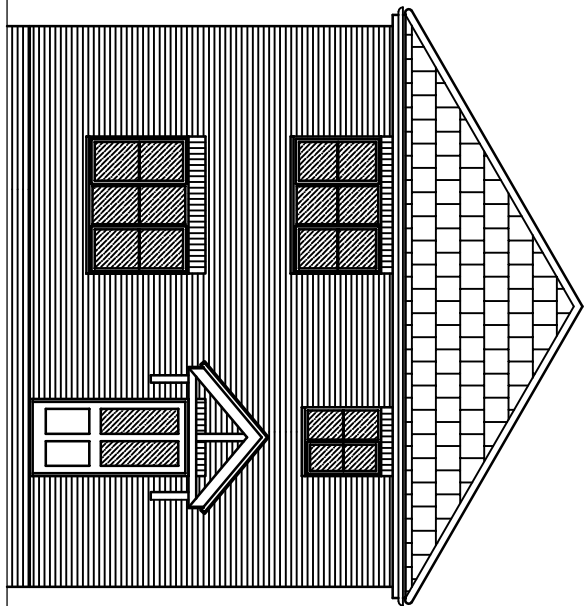


FRONT ELEVATION

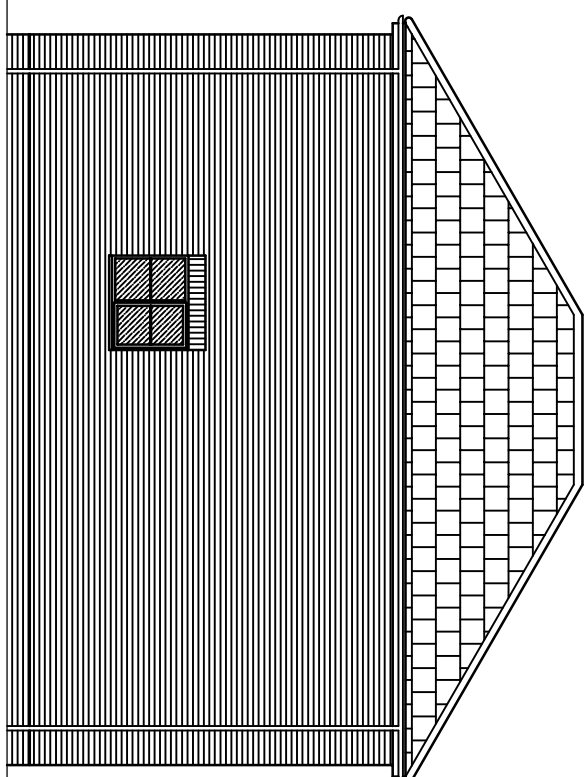


SIDE ELEVATION

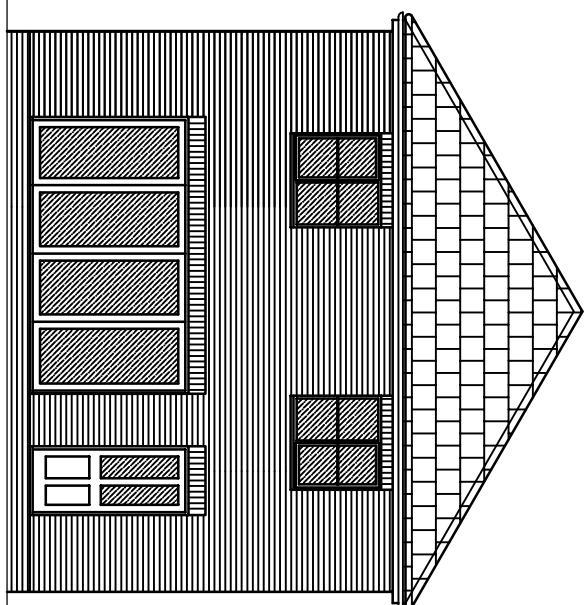


REAR ELEVATION

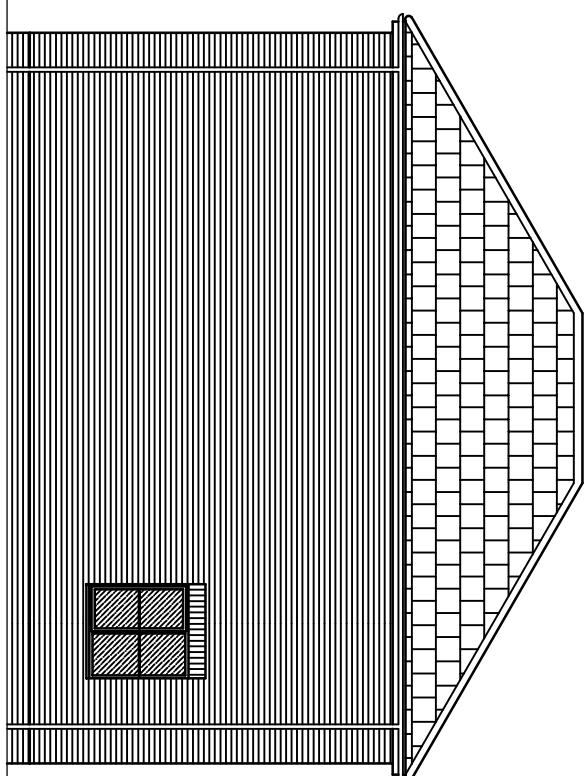


SIDE ELEVATION

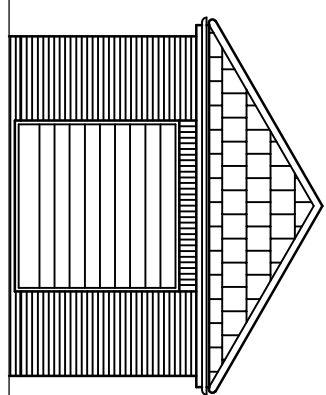


FRONT ELEVATION

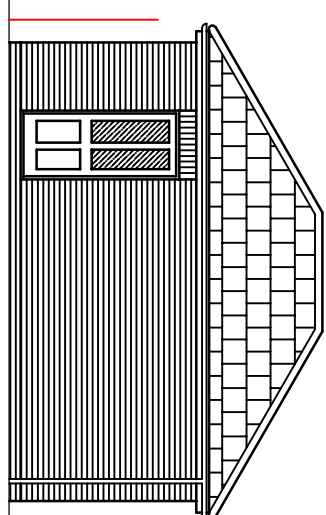


SIDE ELEVATION

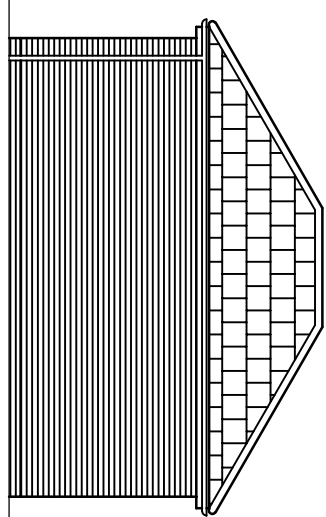


SIDE ELEVATION

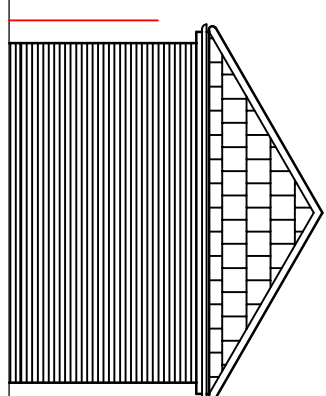

REAR ELEVATION

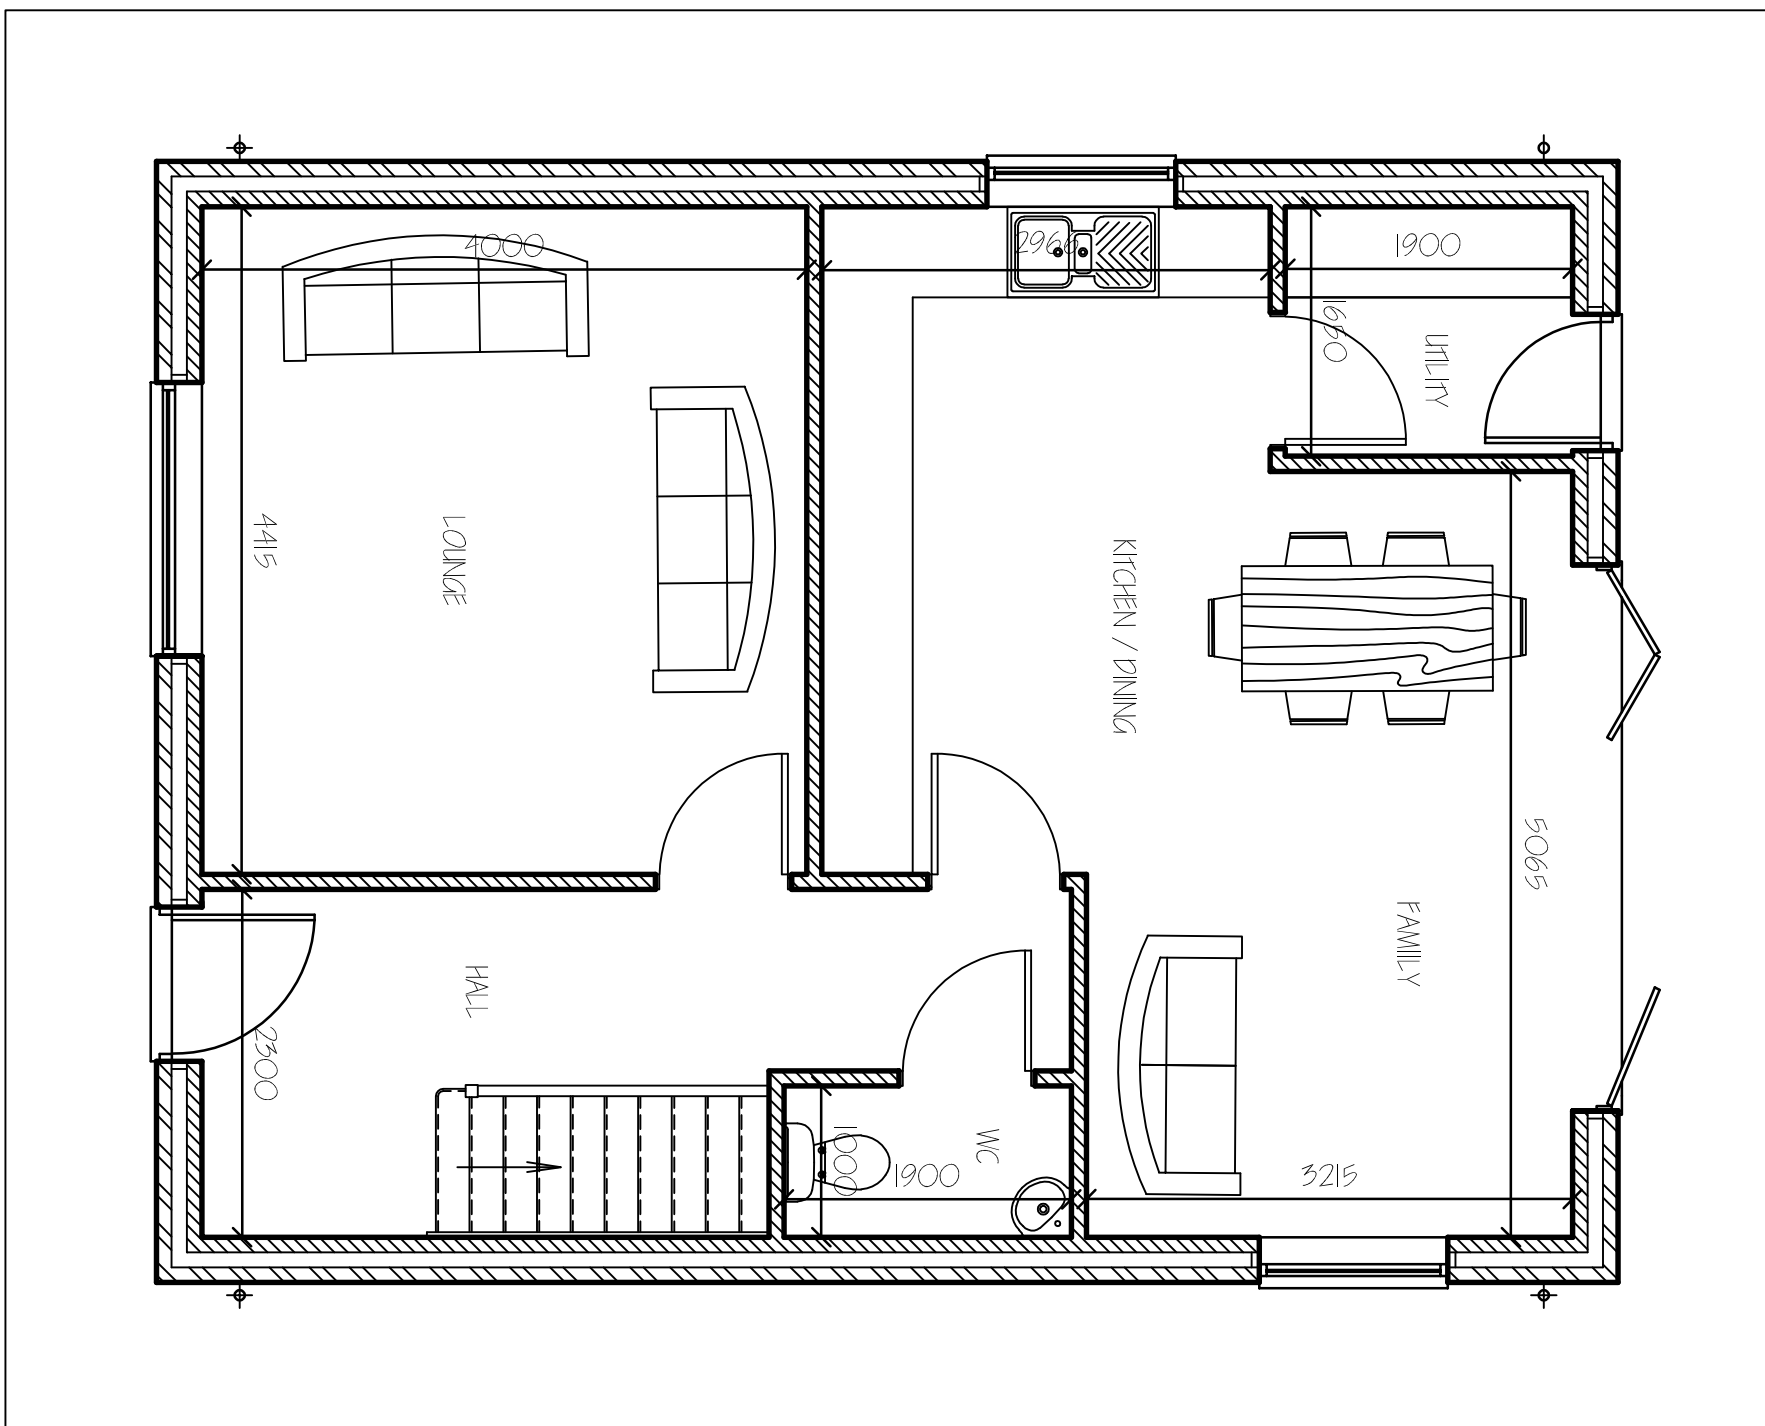


GROUND FLOOR PLAN

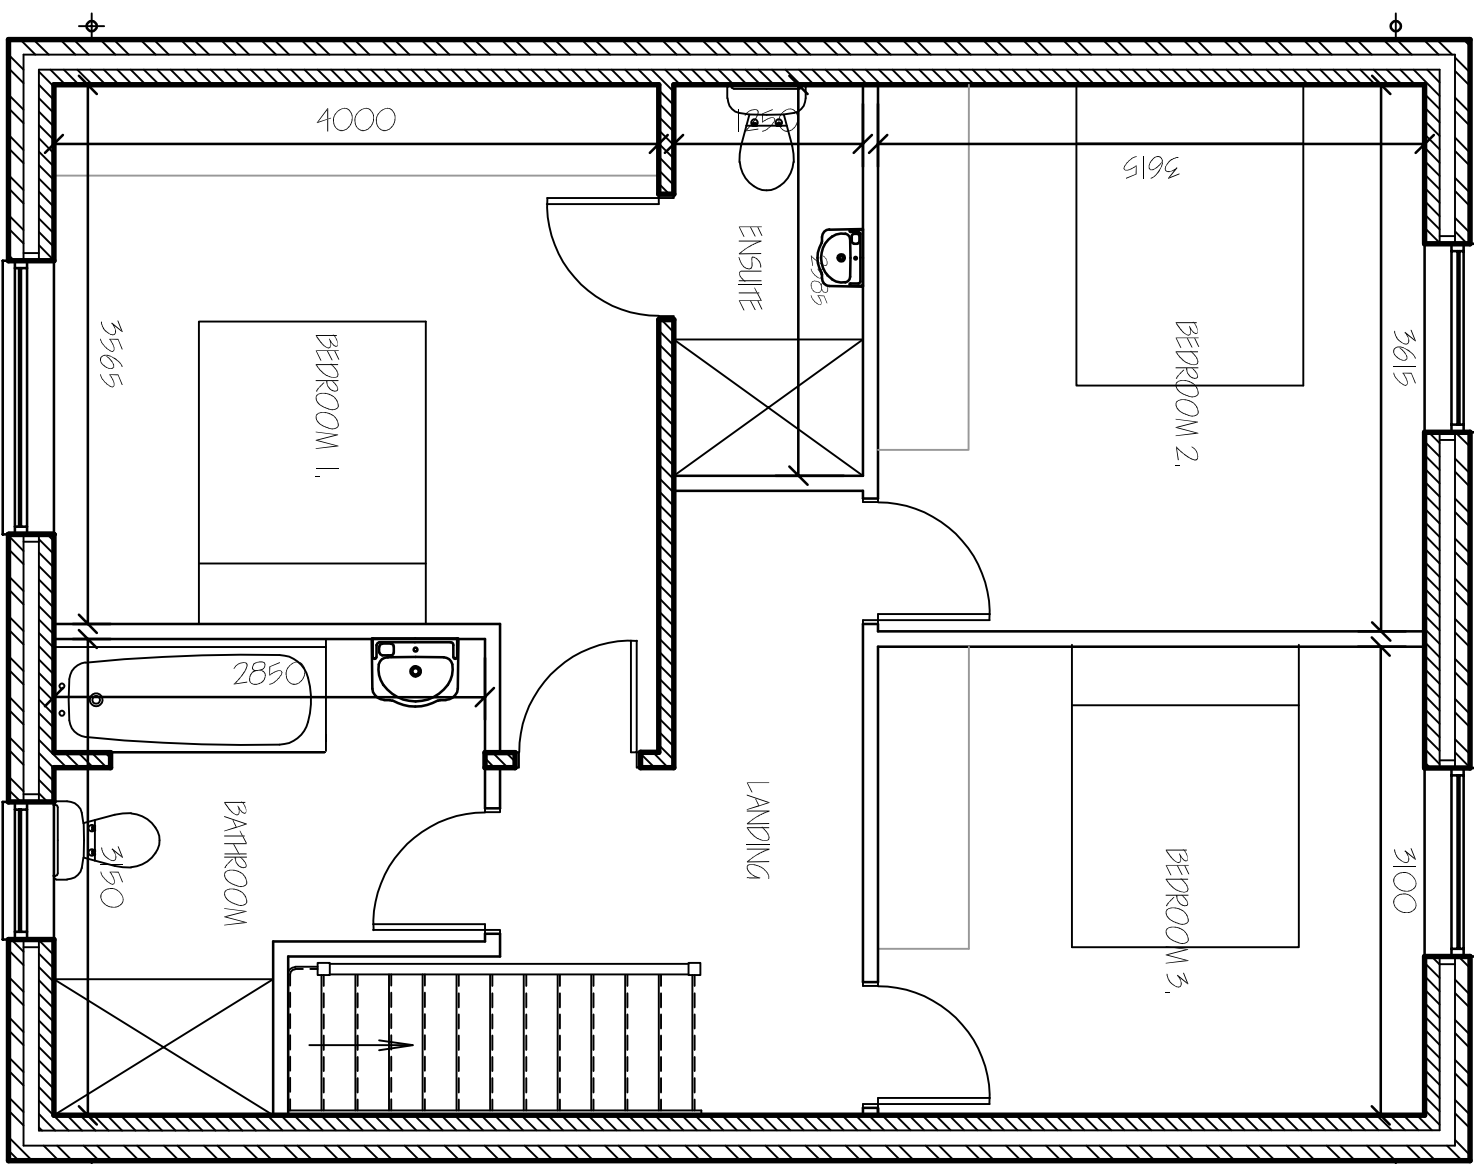

FIRST FLOOR PLAN

FIRST FLOOR PLAN

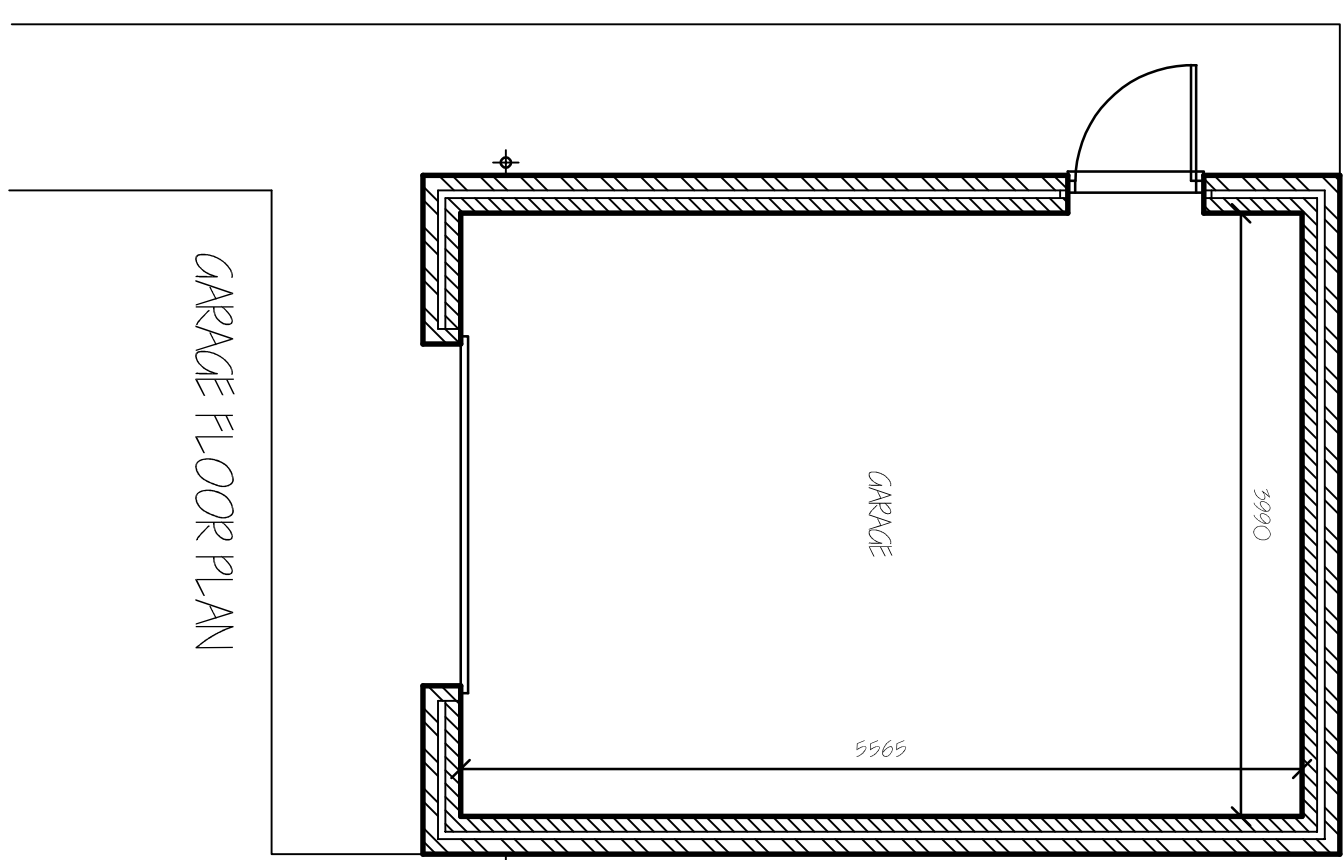

GARAGE FLOOR PLAN

[illegible]

G. R. MERCHANT LTD.

**ARCHITECTURAL
CONSULTANTS**

4 Writtle House
12A Park Road, Hothsesh,
Spalding, Lincs. PE12 7TE
Tels 01406 490800
E-Mail: office@gymERCHANTLTD.com
Website: www.gymERCHANTLTD.com

The logo for G.R. Merchant Ltd features a stylized, intertwined 'G' and 'M' in a dark red color. The 'G' is on the left and the 'M' is on the right, with their strokes overlapping to form a cohesive monogram.

Project
ERECTION OF DWELLING & GARAGE
REAR OF 1 SEAS END ROAD
OFF ROMAN BANK
MOLLTON SEAS END, LINGS, PE12 6LD

FERTILISER LTD.

Drawing

FLOOR PLANS & ELEVATIONS

Job Def

4250-25

JANUARY 2024.

JANUARY 2024. SLID.

1/50 1/100 (Unless Otherwise Stated).

DO NOT SCALE FROM THIS DRAWING
This drawing is controlled and may not be altered, traced, photocopied or used for any other purpose without the written permission of the copyright owner.

[illegible]