
architectural/detailing services

RESIDENTIAL COMMERCIAL INDUSTRIAL & AGRICULTURAL
PLANNING & BUILDING REGULATIONS SUBMISSIONS

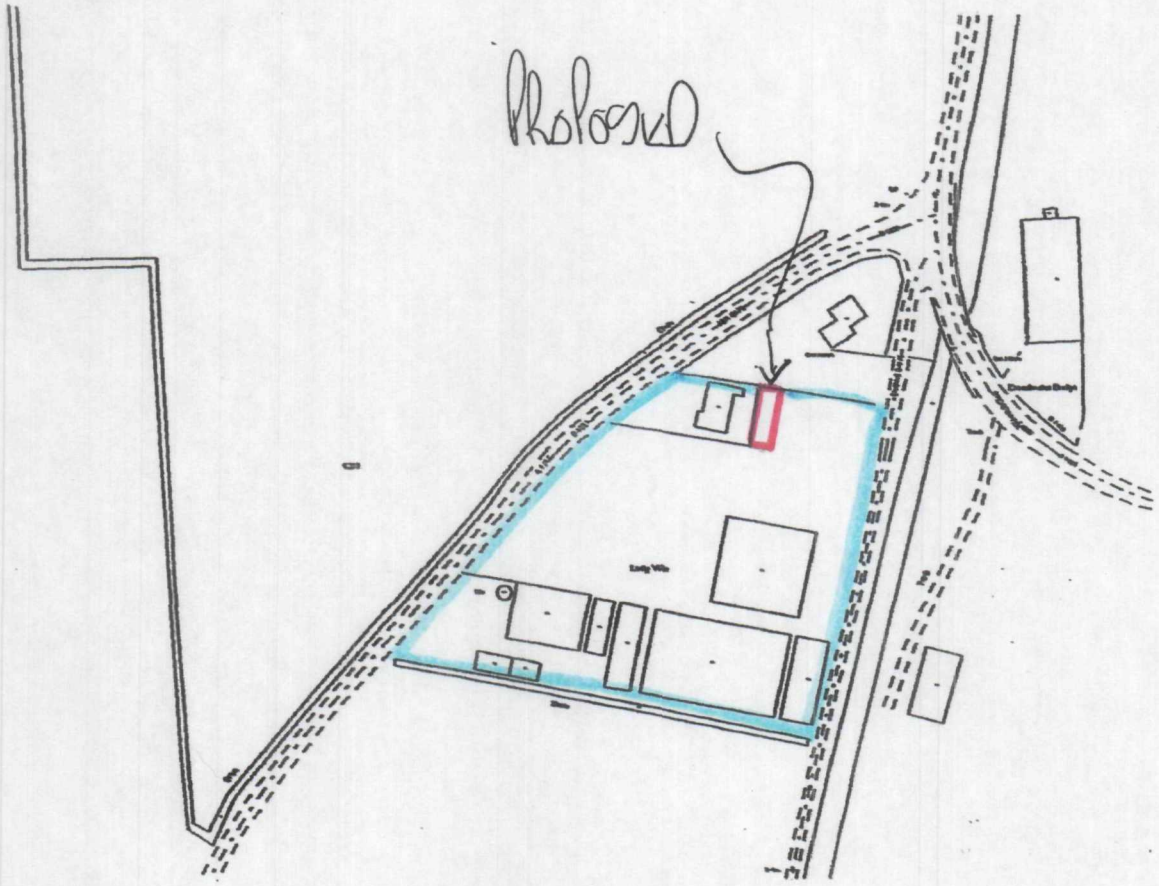

LOCATION PLAN SCALE 1/2500 (

PROPOSED CHANGE OF USE OF PADDOCK TO RESIDENTIAL & SITING OF MOBILE HOME FOR MR & MRS D. SANDERSON "LADYVILLE", FENGATE, MOULTON CHAPEL, SPALDING, LINCS. PE12 0XR.


DRWG NO 043 SHEET 1 of 1.

13 Wimberley Way, Pinchbeck, Spalding, Lincs. PE11 3RY.
Tel/Fax: 01775 767650 Mobile: 07957 627167
email: mjw.13@btinternet.com

DETERMINED PLAN

SHDC
Planning & Development
- 3 MAR 2003
Ref 0259103

Proposed mobile home position approx. size 3m wide x 9m long x
All amenities within the existing bungalow will be used i.e. w/c &
bathroom / washing facilities. Electricity for lighting & heating will be
supplied from the bungalow. The mobile home will only be used
primarily as lounge & sleeping accommodation by the clients elderly
mother-in-law.

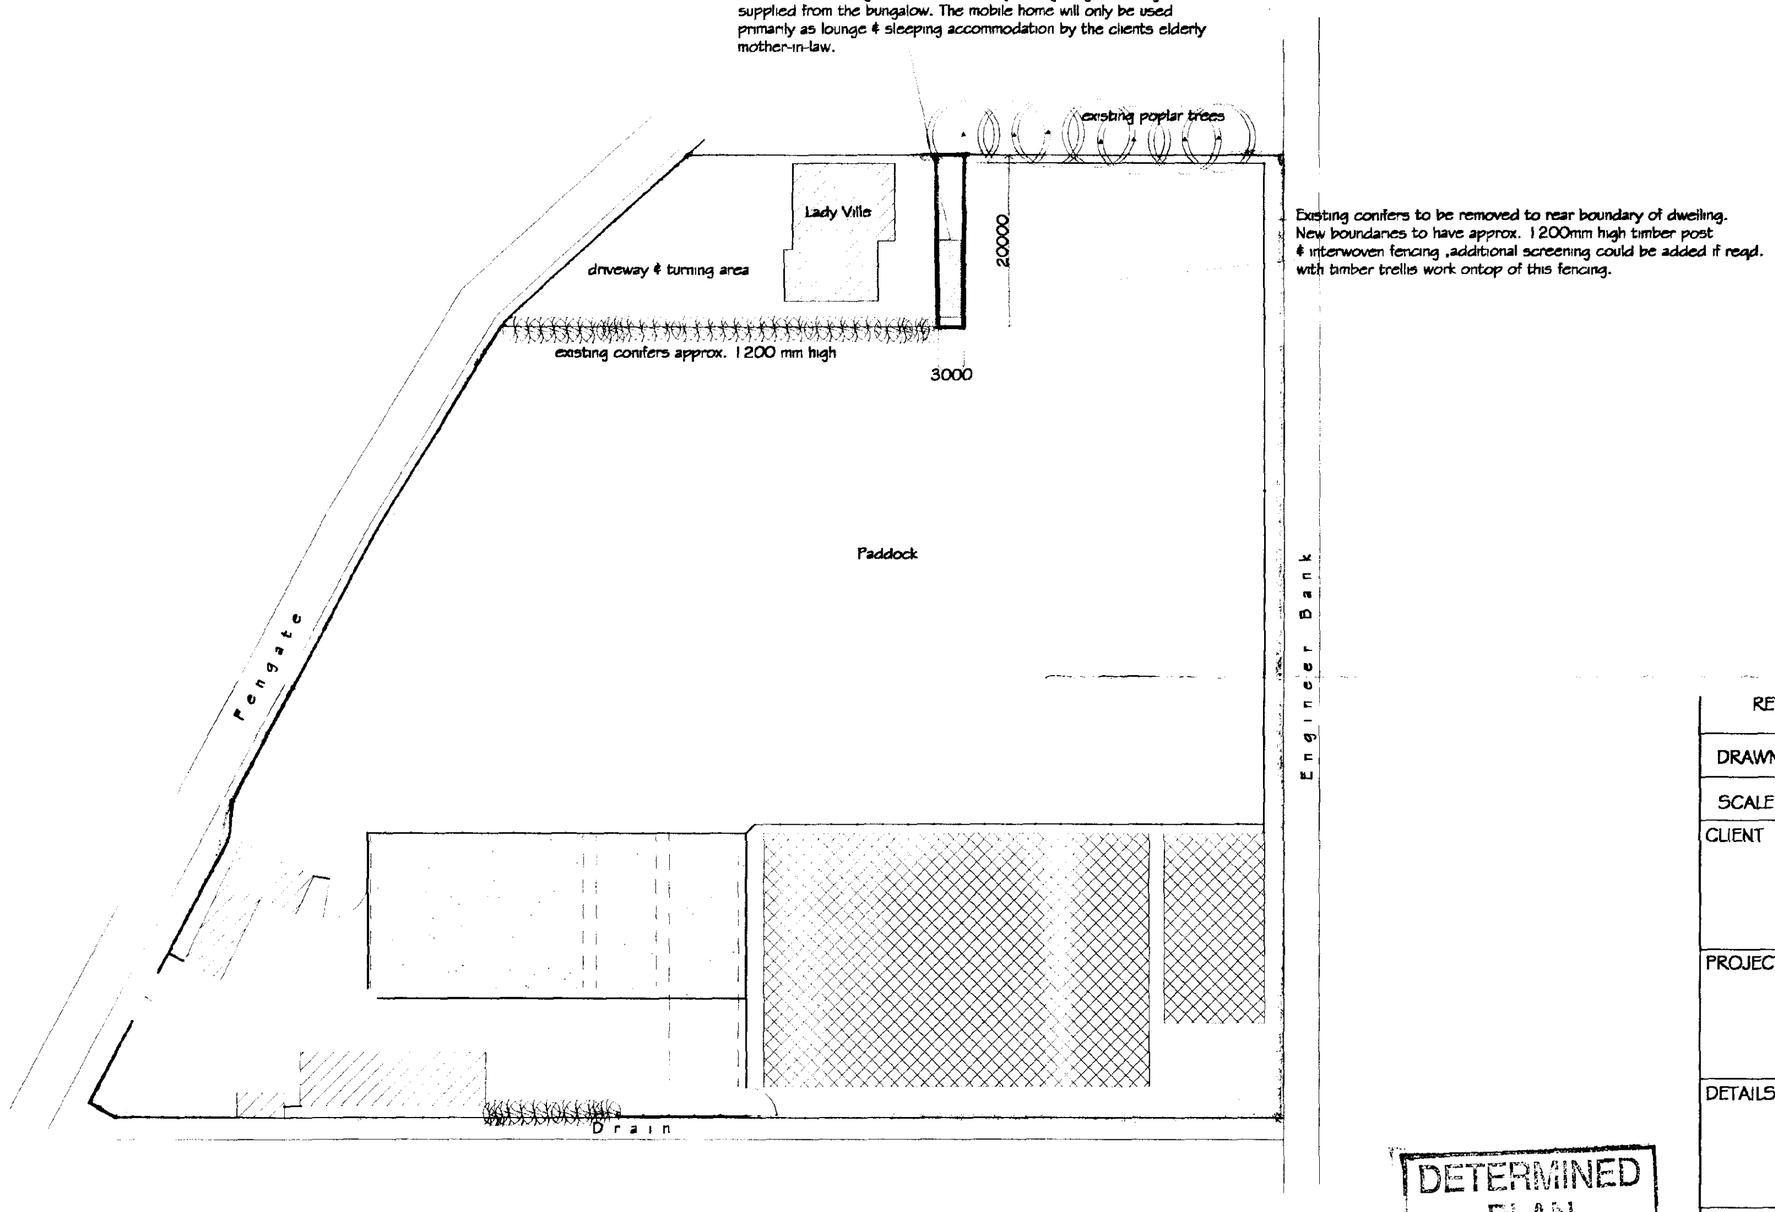

Existing conifers to be removed to rear boundary of dwelling.
New boundaries to have approx. 1200mm high timber post
& interwoven fencing ,additional screening could be added if reqd.
with timber trellis work ontop of this fencing.

BLOCK PLAN
site area = 60m2

DETERMINED
PLAN

Plann[illegible]opment
- 3 MAR 2003
Ref 0259/03

REVISIONS		BY	DATE
DRAWN	MJW	DATE	30/02/03
SCALE	1 / 500	CHECKED	

CLIENT
Mr. & Mrs. D. Sanderson
' Ladyville ', Fengate ,
Moulton Chapel, Spalding ,
Lincs, PE12 OXR

PROJECT
Proposed change of use of
paddock to residential &
siting of mobile home

DETAILS
Block Plan

Malcolm Watson
architectural - detailing services
Residential - Commercial - Industrial - Agricultural
Planning & Building Regulations Submissions
13 Wimberley Way, Pinchbeck, Spalding, Lincs. PE11 3RY.
Tel / Fax : 01775 767650
email : mjw.13@btinternet.com

DRG No. 043/1/PL/2003