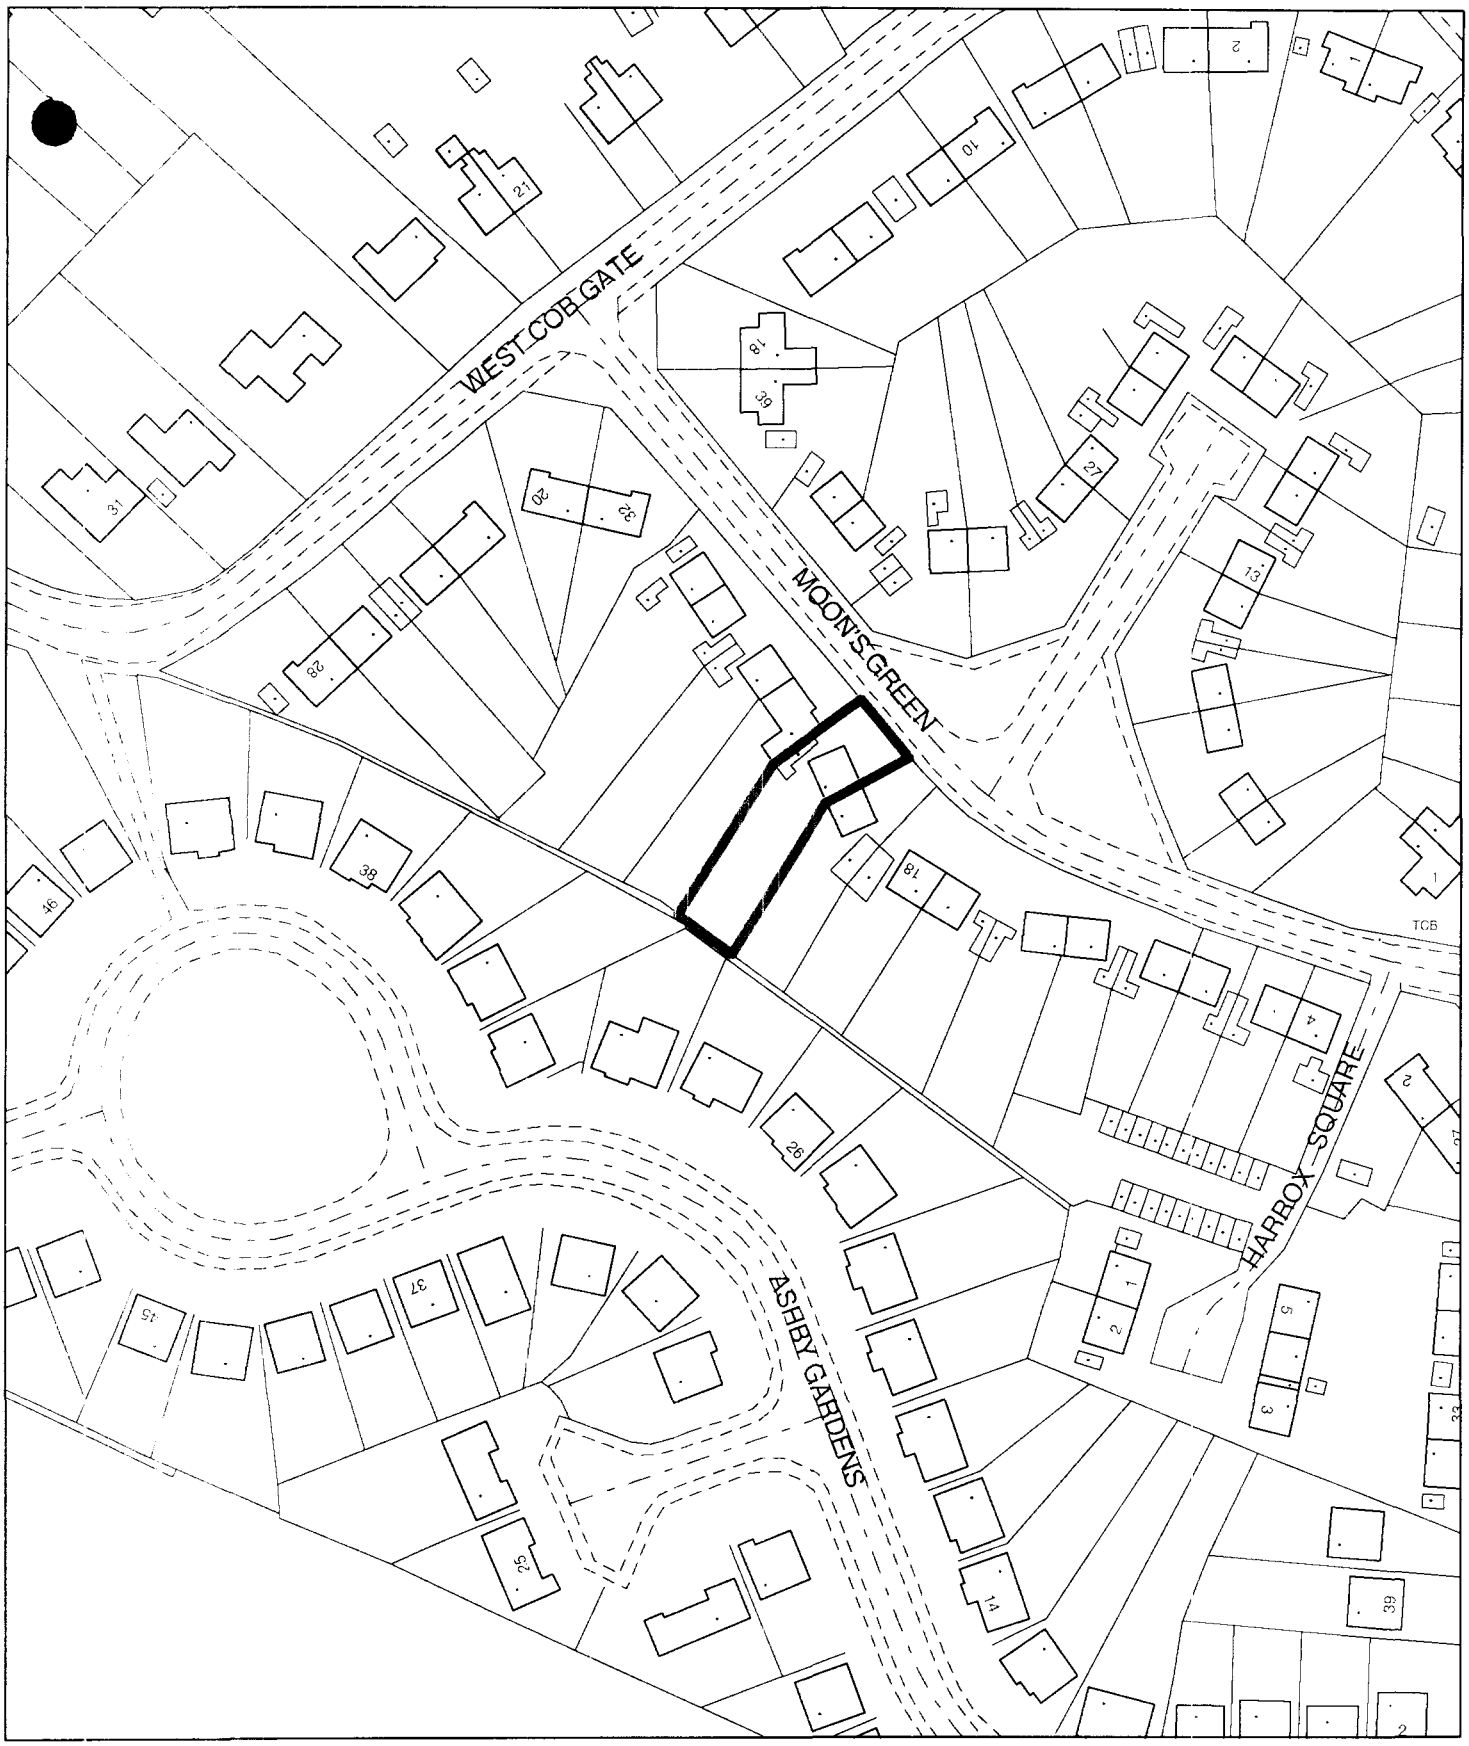


Planning Application Location Plan
Ward Member Notification

H13/0265/03

Scale: 1:1250

Planning and Development

Council Offices, Priory Road, Spalding, Lincolnshire
PE11 2XE

PLEASE DO NOT COPY THIS PLAN
This map is reproduced from Ordnance Survey material with permission of Ordnance Survey on behalf of Her Majesty's Stationery Office (c) Crown copyright. Unauthorised reproduction infringes Crown copyright and may lead to prosecution or civil proceedings. South Holland District Council LA079413 2003

17157

Planning & Development
- 4 MAR 2003
Ref 026503


TITLE NUMBER
LL217157

LINCOLNSHIRE : SOUTH HOLLAND

ORDNANCE SURVEY MAP REFERENCE: TF3023NE

SCALE 1:1250 Enlarged from 1/2500

©CROWN COPYRIGHT. Produced by HMLR. Further reproduction in whole or in part is prohibited without the prior written permission of Ordnance Survey. Licence Number GD

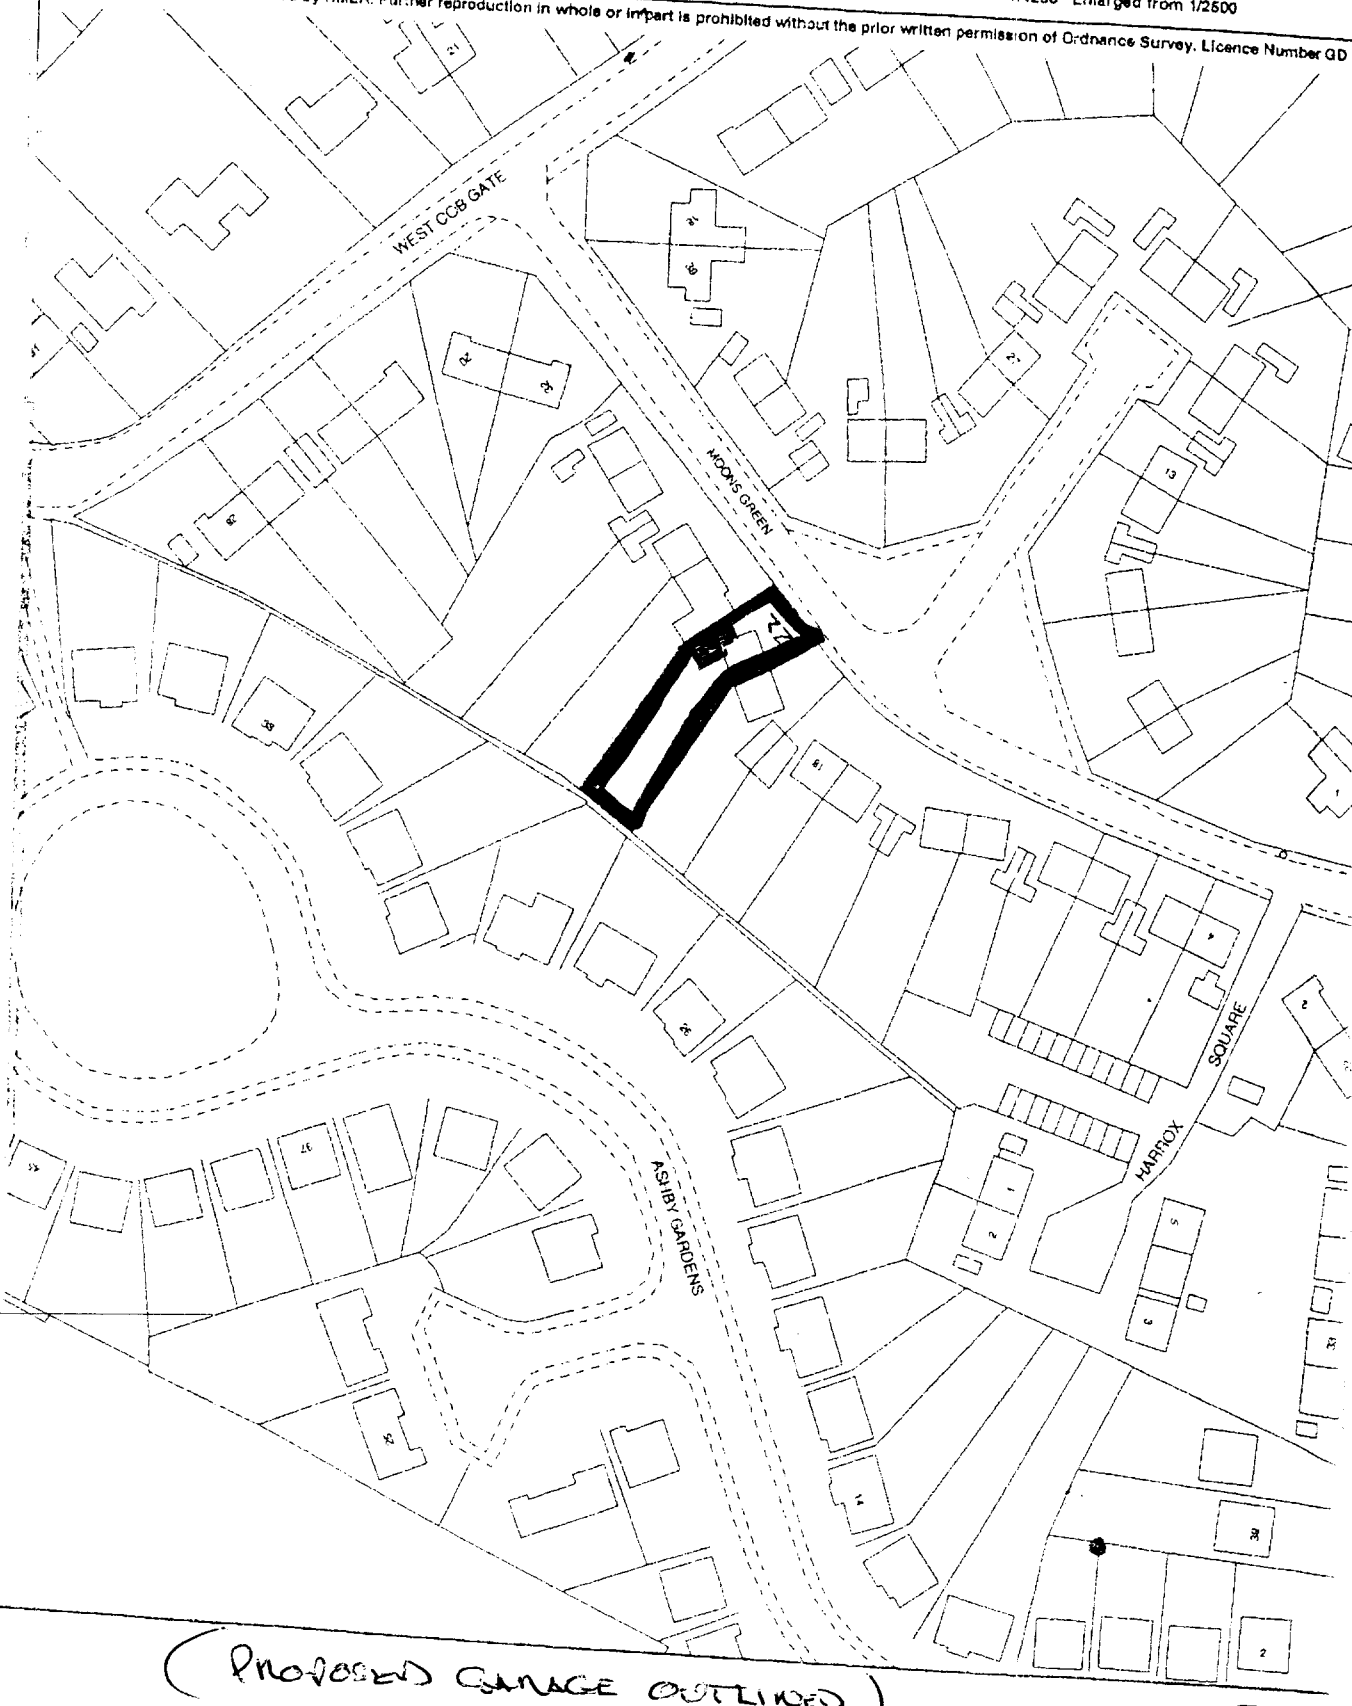

(PROPOSED GARAGE OUTLINED)


H.M. LAND REGISTRY
SA 09/2002

on 156 of
to repay
to

the

of

n the Register.

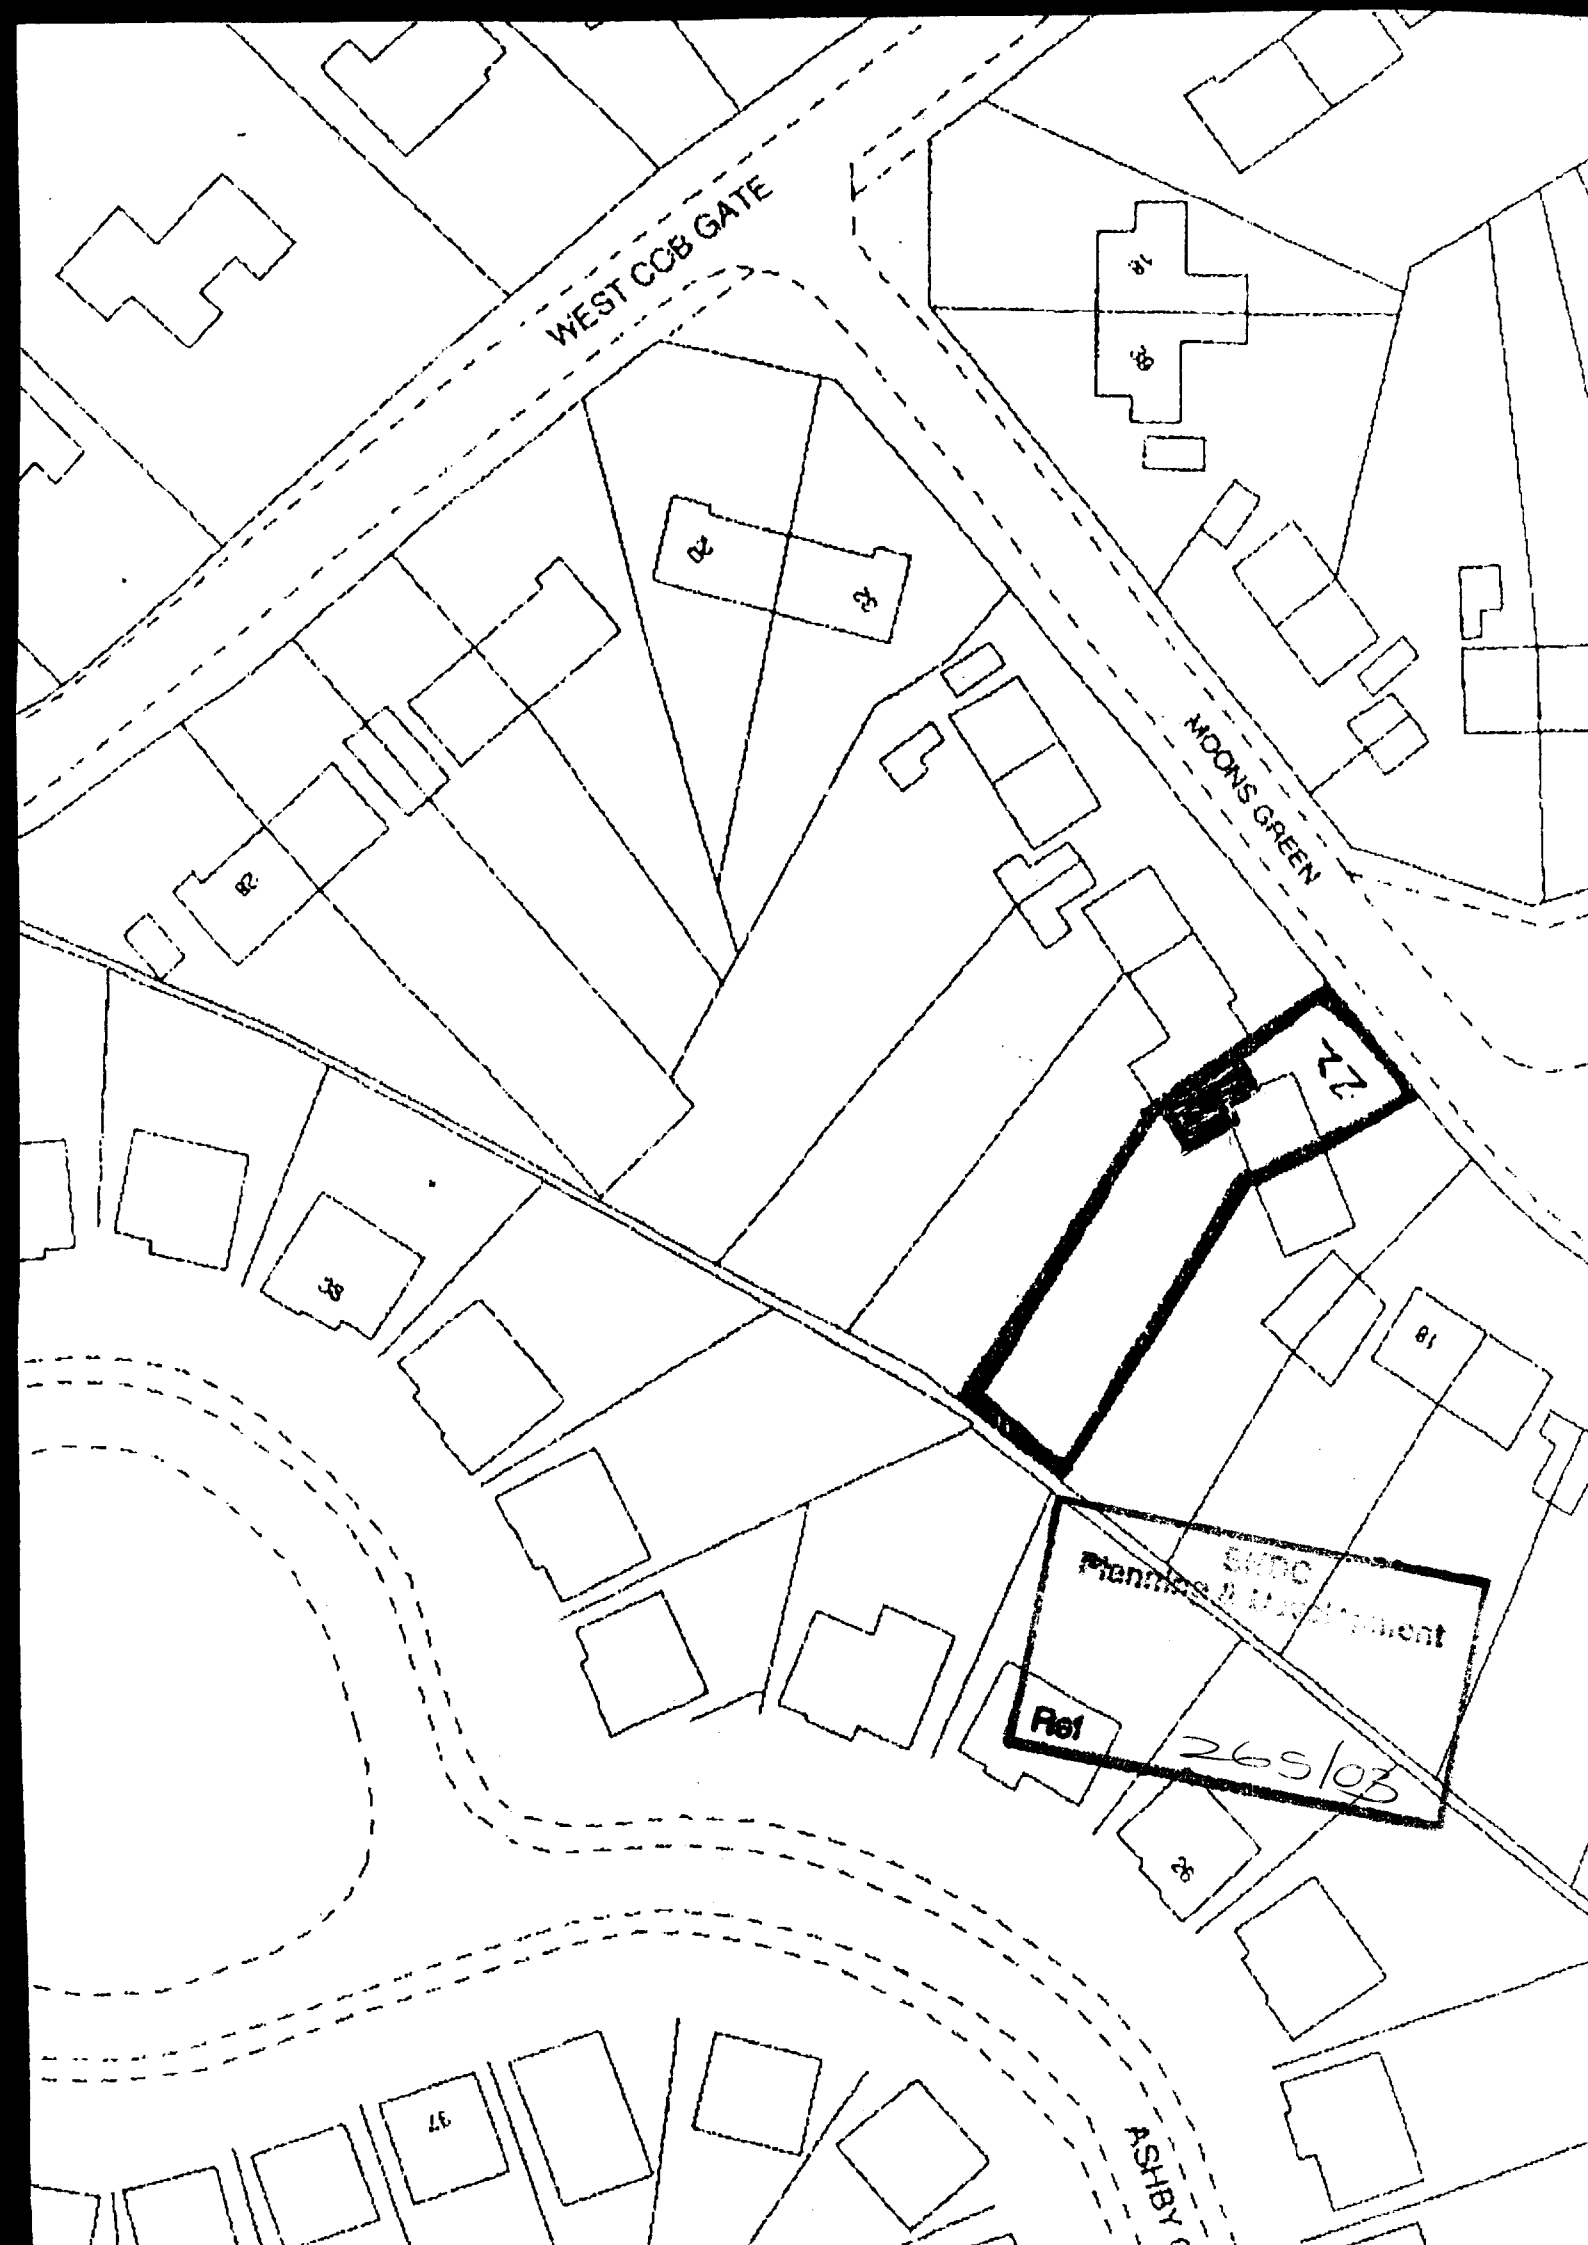
WEST COB GATE
MOONS GREEN
22
SHDC
Ref
26/5103