

Land off Roman Road, Moulton Chapel.



SHDC

Planning & Development

- 4 MAR 2003

Moulton Eaugate

Feb 2003

CRN20605


Carter Innes

© Crown copyright 2003. All rights reserved. Licence Number 100020449. Survey Scale - 1:2500. Plotted Scale - 1:2500

OS Ordnance Survey



0266103

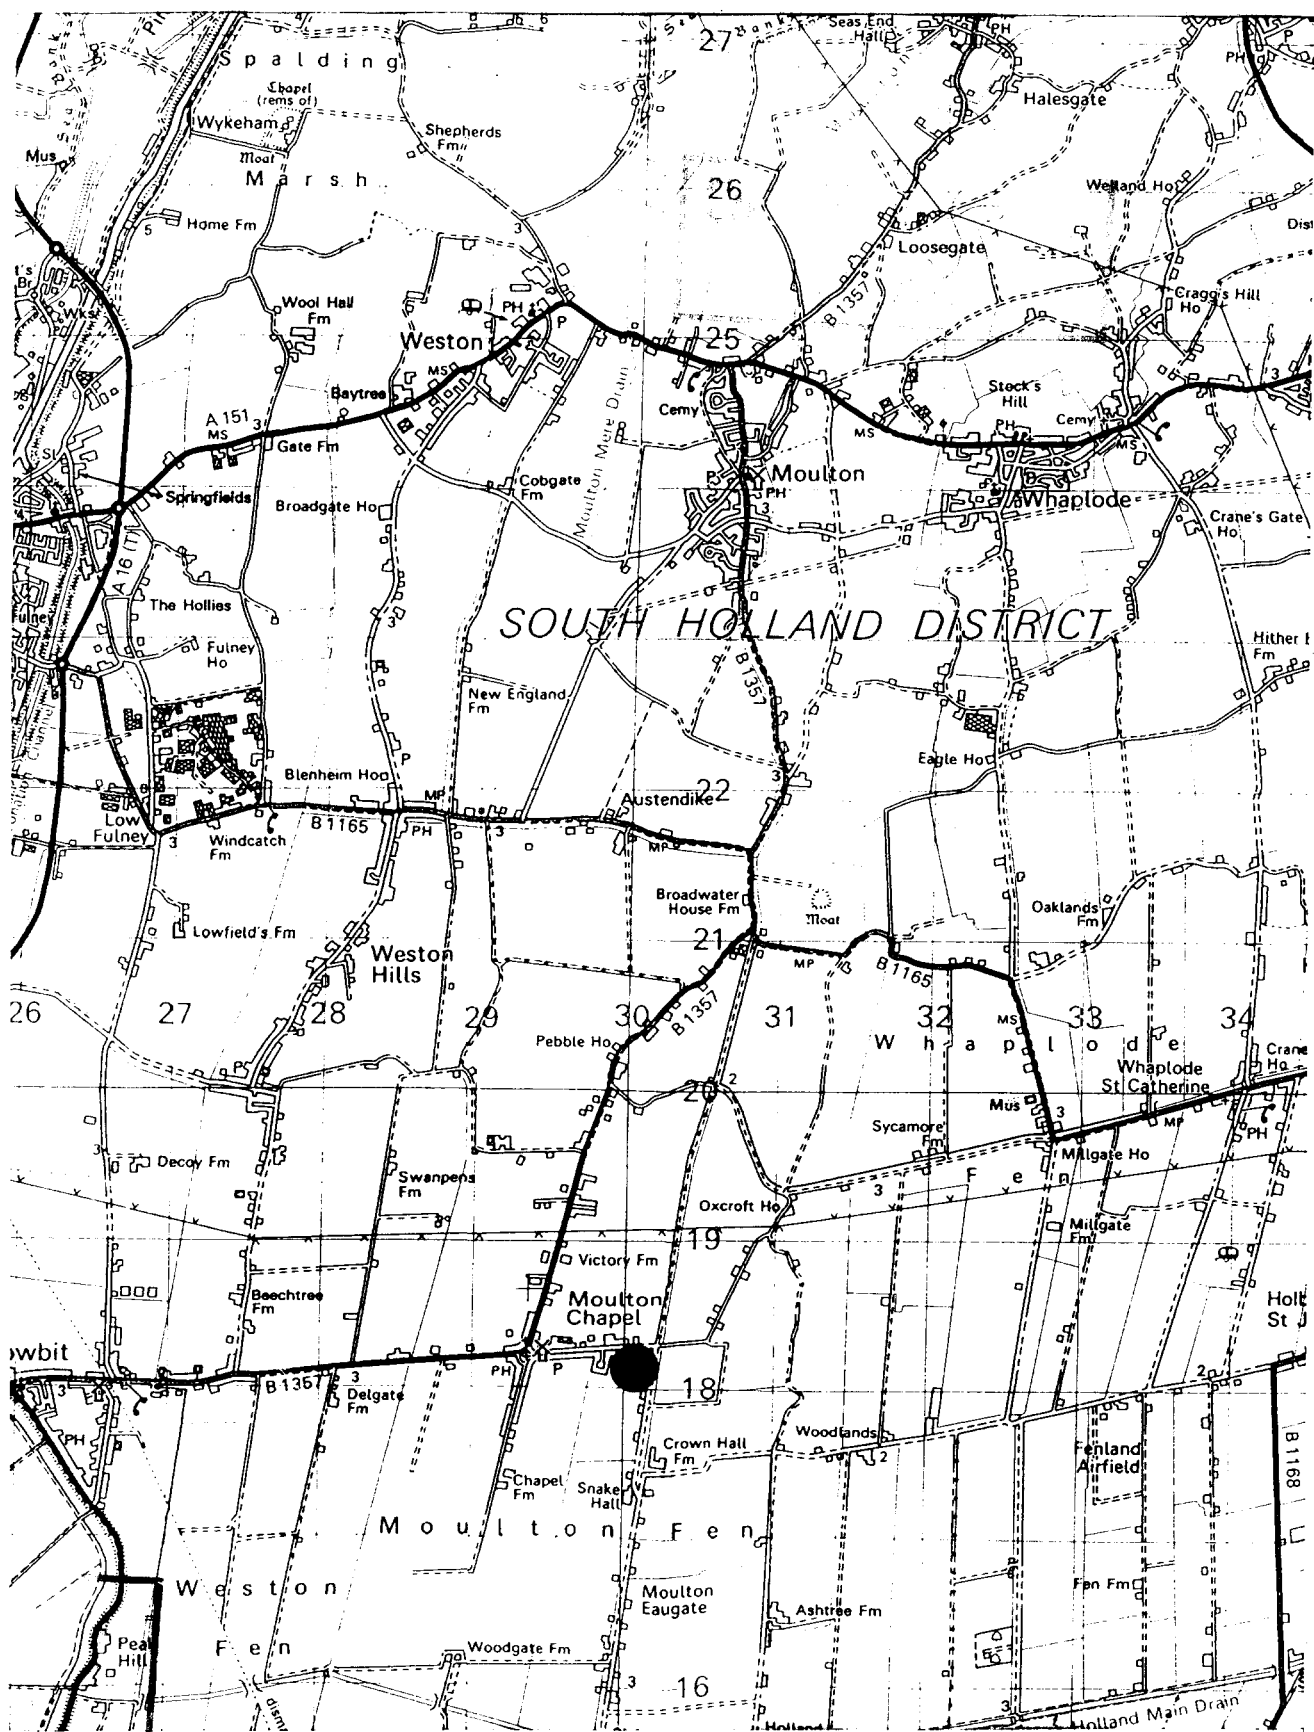

Location Plan: Land off Roman Road,
Moulton Chapel

Date February 2003

Scale: NTS

Reproduced from/based upon the Ordnance
Survey Map with the permission of the
Controller of Her Majesty's Stationery Office. Crown
Copyright reserved. Licence No. ES 765074

This plan is provided for reference purposes
only and its accuracy is not guaranteed. It is
expressly excluded from forming any part of
a contract.

CARTER JONAS

6-8 HILLS ROAD CAMBRIDGE CB2 1NH

TEL: 01223 368771

FAX: 01223 369950

0266103