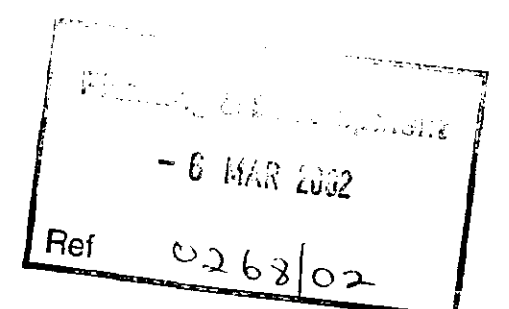
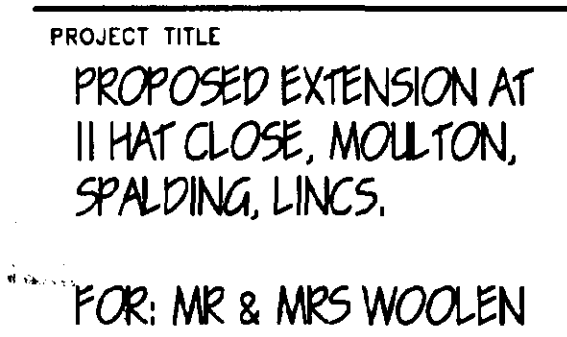
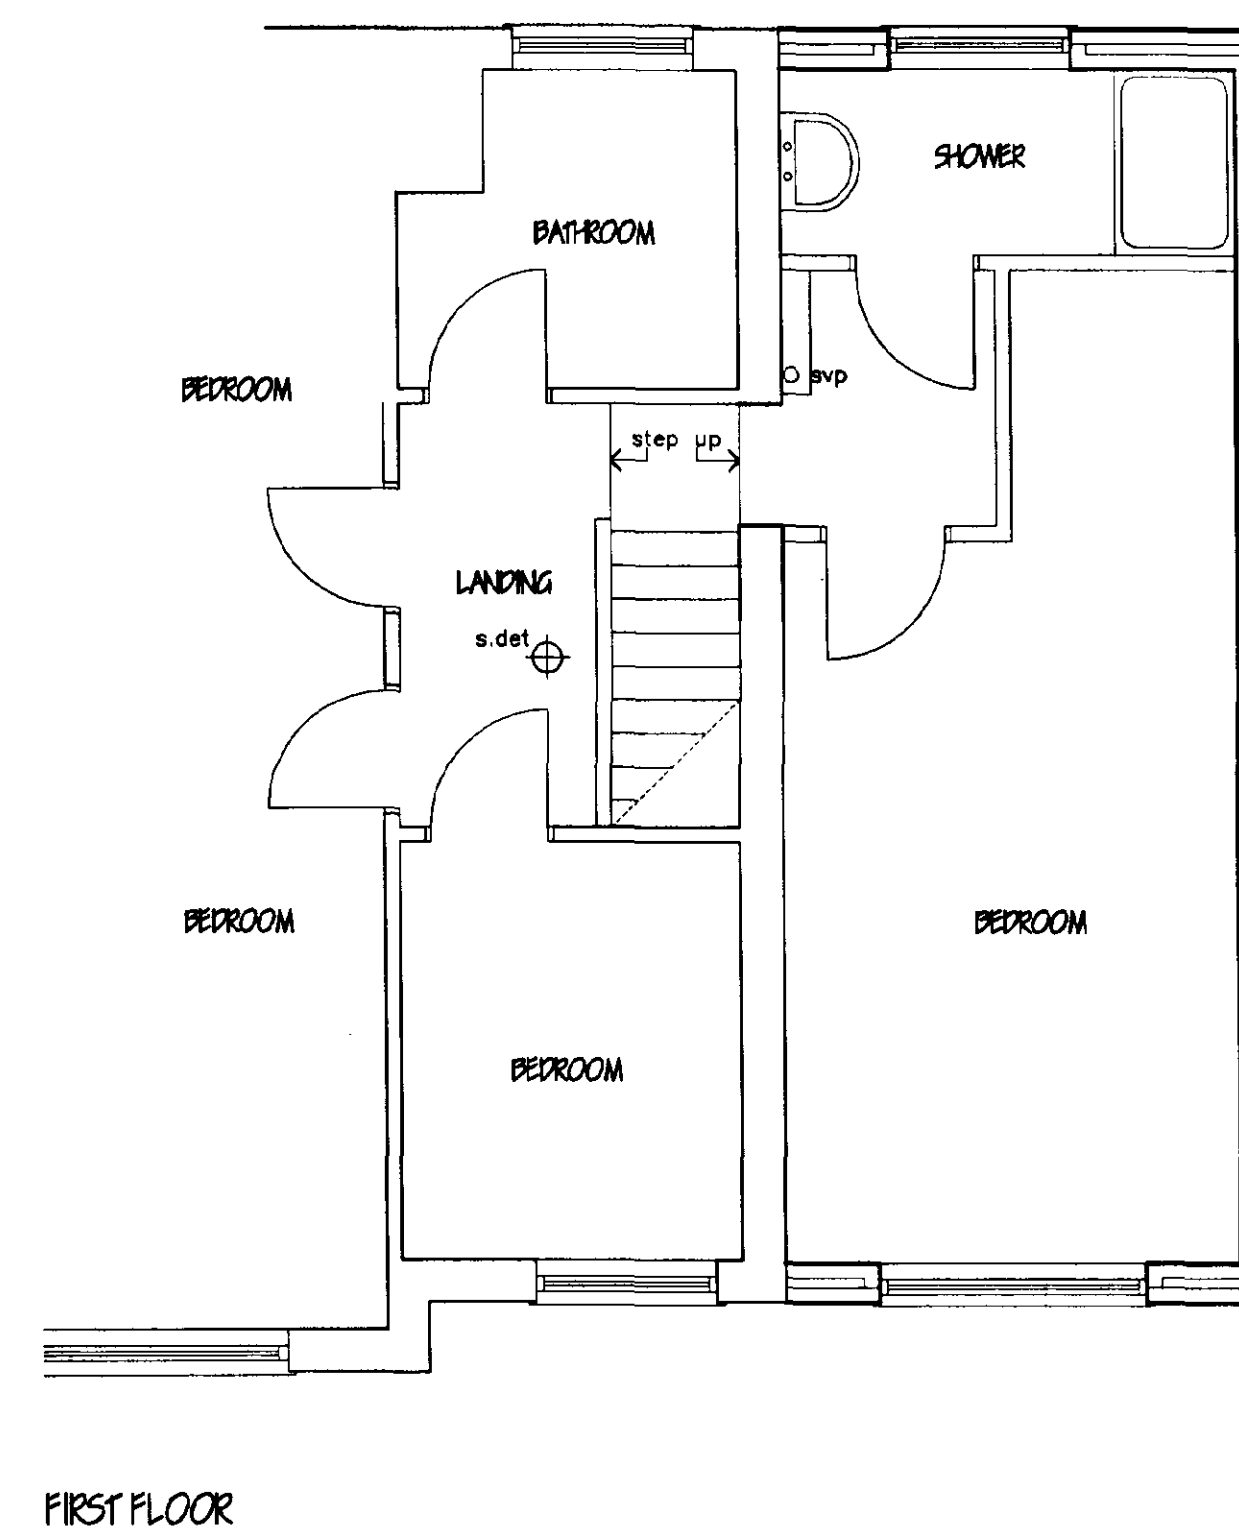
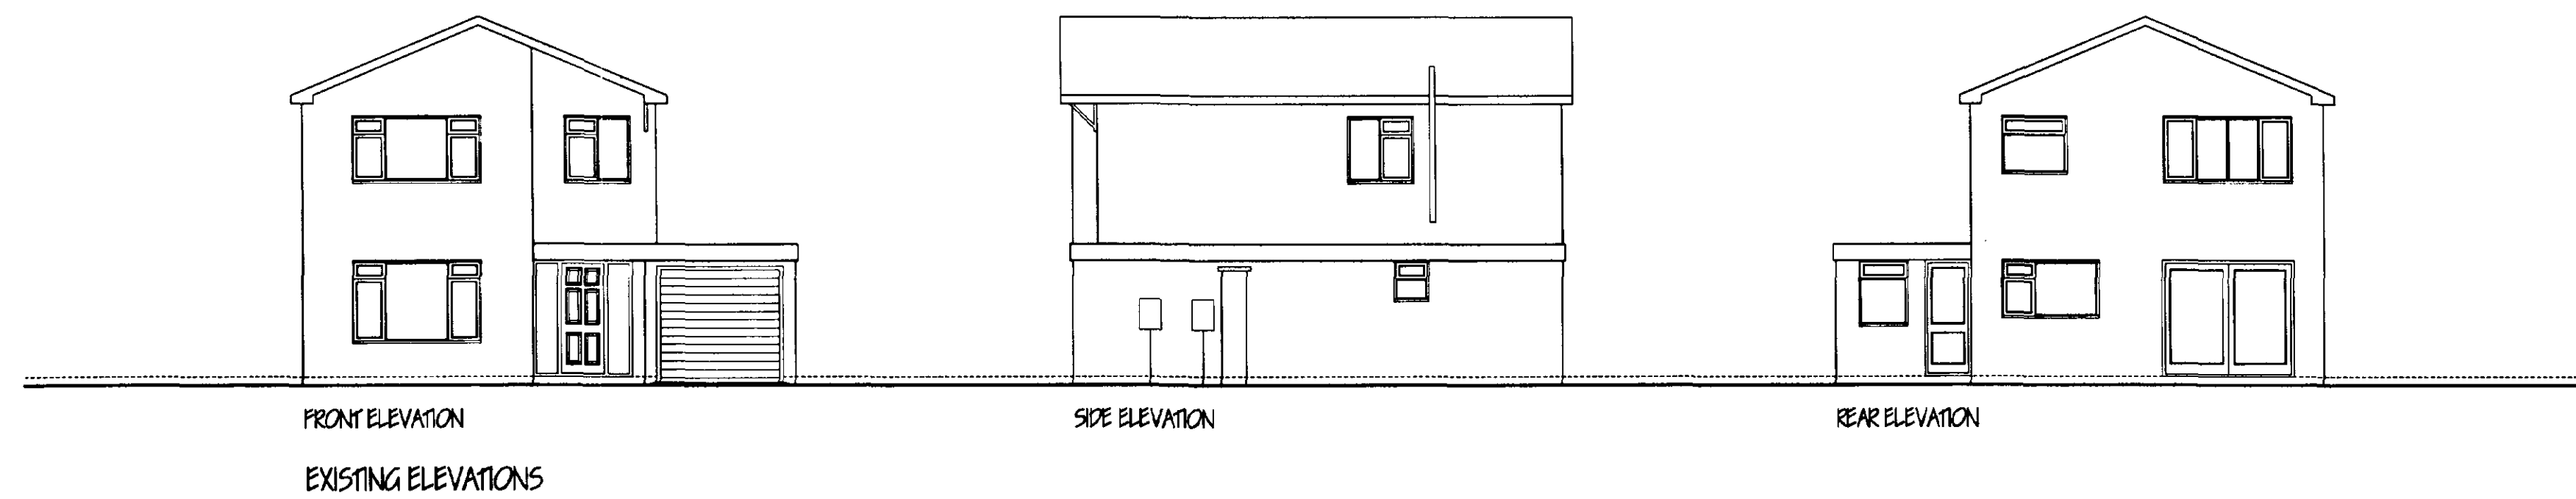


This drawing is copyright and may not be altered, traced, copied, photographed or used for any other purpose other than that for which it is issued without consent of Mark Dennis - Architectural Services. The General Contractor is to check all dimensions on site and report any discrepancies to the Architect.

[illegible]

SCALE 1:100, 1:50		DRAWN MD	
DATE FEB 02		DRAWING No. 01.051/02	