

Detail - Hardcored Entrance

See letter dated 9/4/98

New hedging to consist of

90% Crataegus Monogyna (Hawthorn) at ~~500mm centres~~.

5% Ilex Aquifolium (Holly)

5% Prunus Spinosa (Blackthorn)

See letter dated 9/4/98

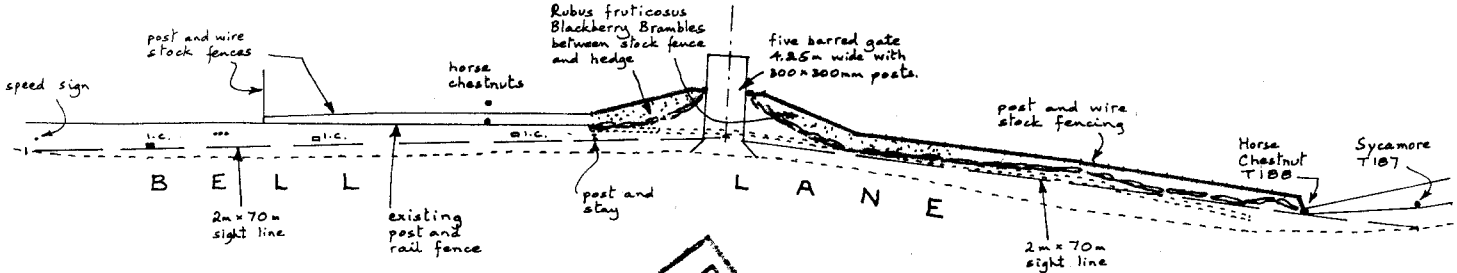

DETERMINED PLAN

0269/98

Field Entrance,

Bell Lane, MOULTON.

drawing no 980308

BUILDING DESIGN and PLANS

ALWYN ROFFE,
1, Green Lane,
SPALDING, Lincs. PE11 2YB
tel : 01775 - 723 680