
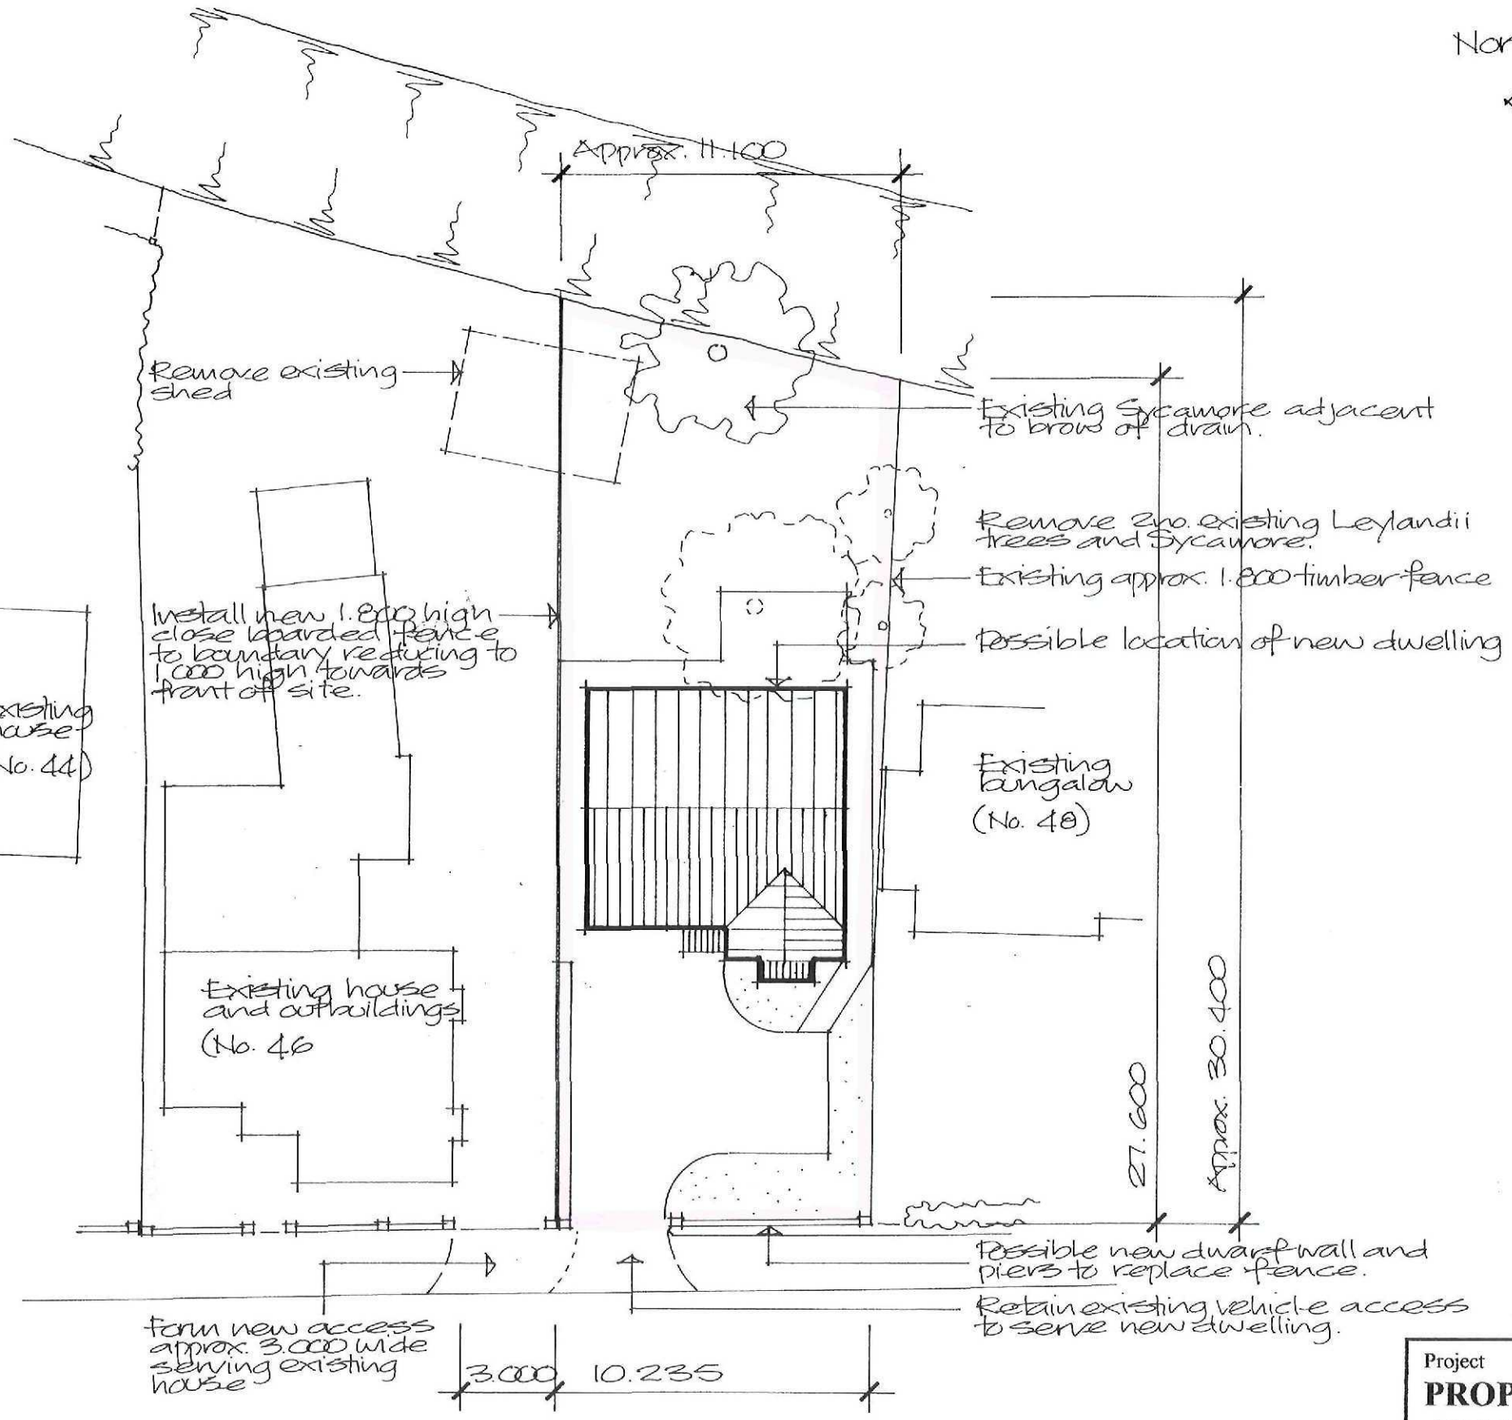


SITE LAYOUT Scale 1:200

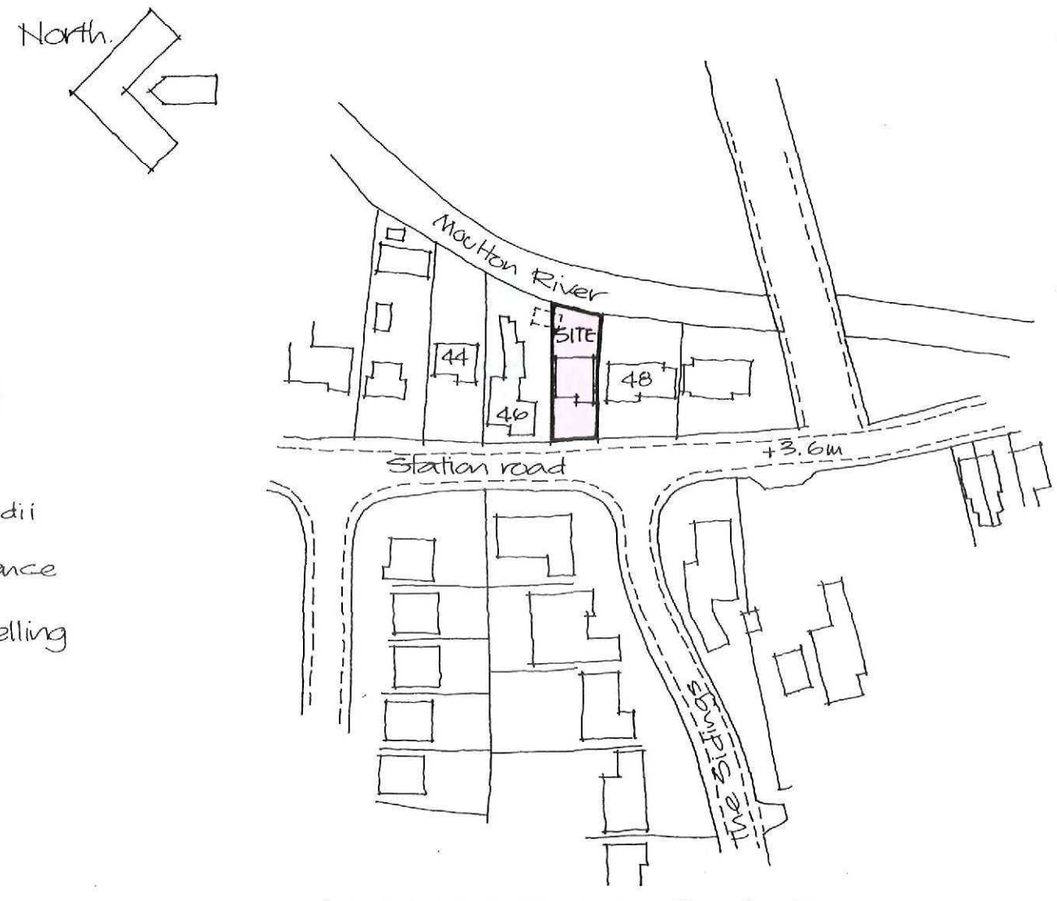

LOCATION PLAN Scale 1:1250

SHDC
Planning & Development
12 APR 2011
Ref: 0276-11

Project
PROPOSED BUILDING PLOT ADJACENT TO 46 STATION ROAD, MOULTON, SPALDING.

Client
MRS L E JOHNSON

ALAN HORNSBY
ARCHITECTURAL SERVICES LTD
"Little Acre"
35 Peak Hill, Cowbit,
Spalding, Lincs. PE12 6AW
Tel. Holbeach (01406) 380591

Scale 1:200 & 1:1250 Drg. no. 11/07/01

Date April 2011