




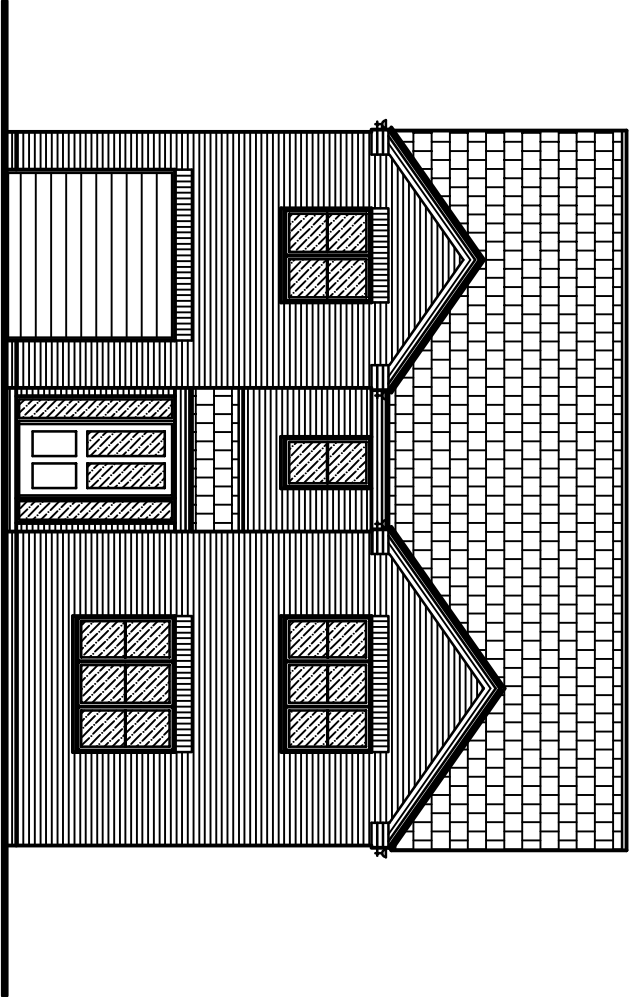


FRONT ELEVATION

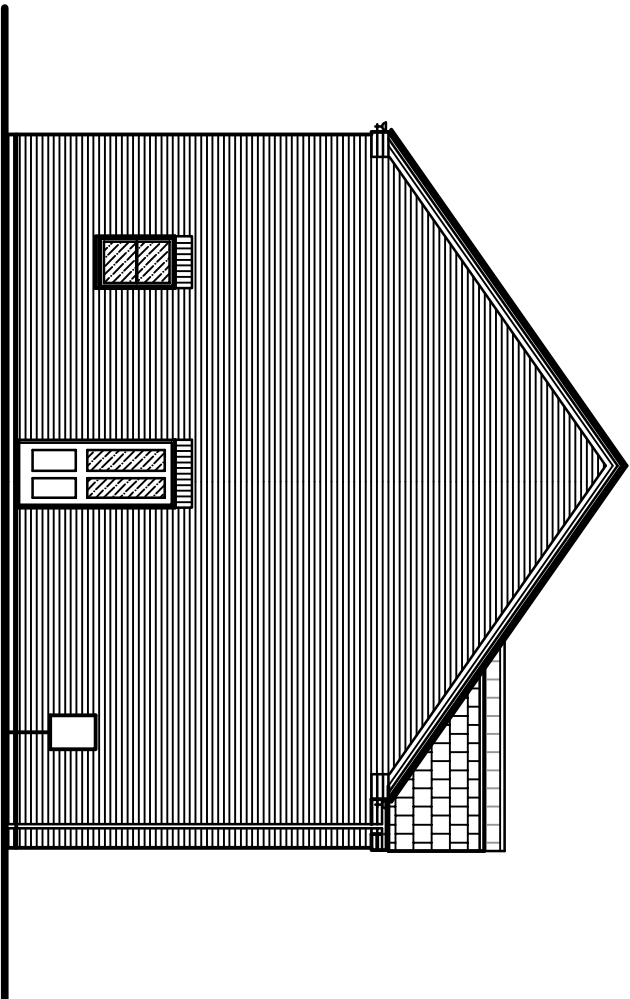


SIDE ELEVATION

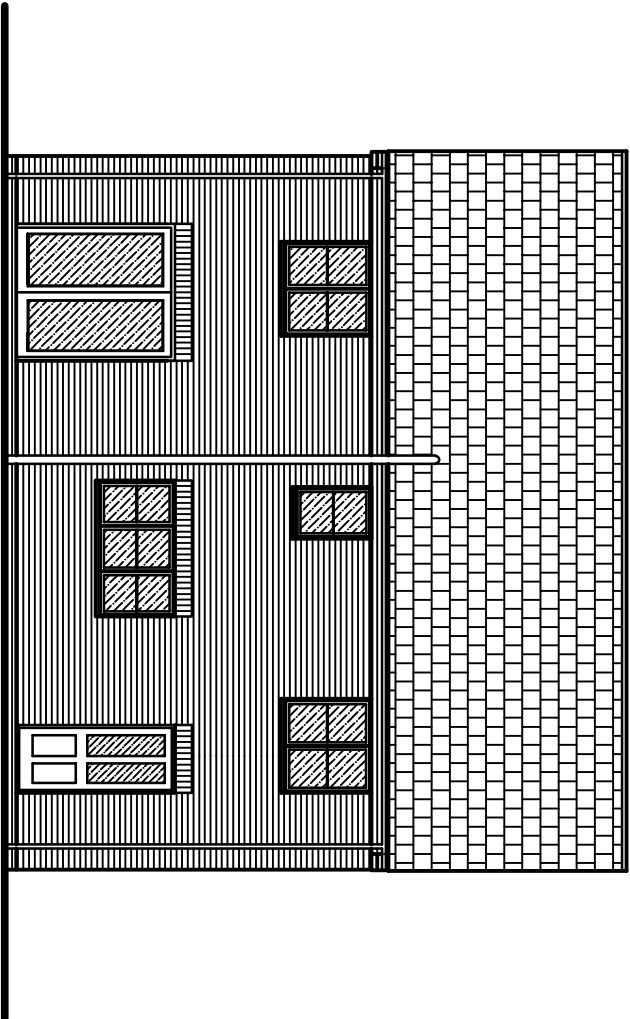


REAR ELEVATION

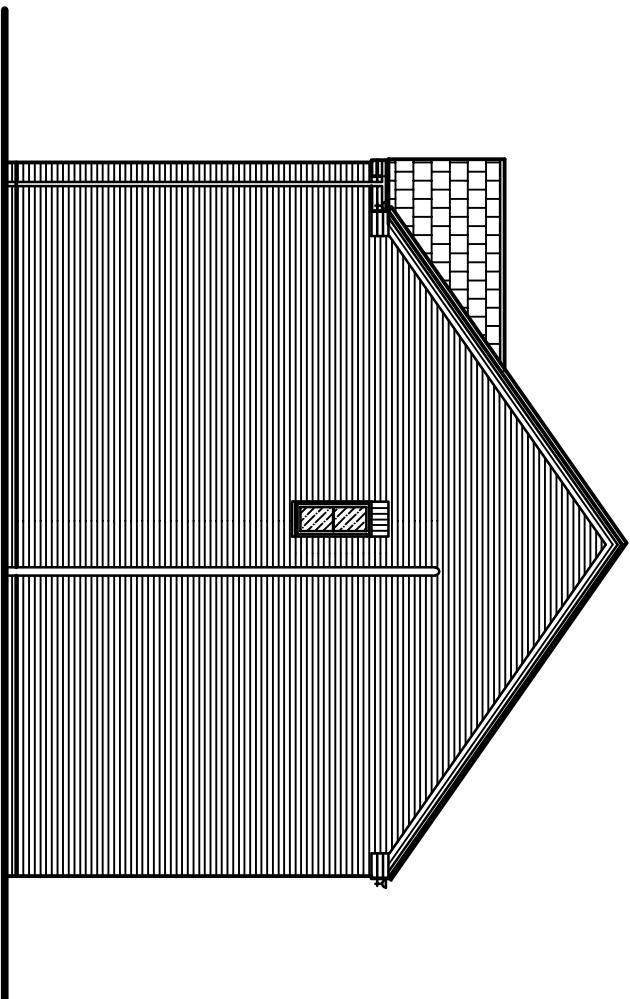

SIDE ELEVATION

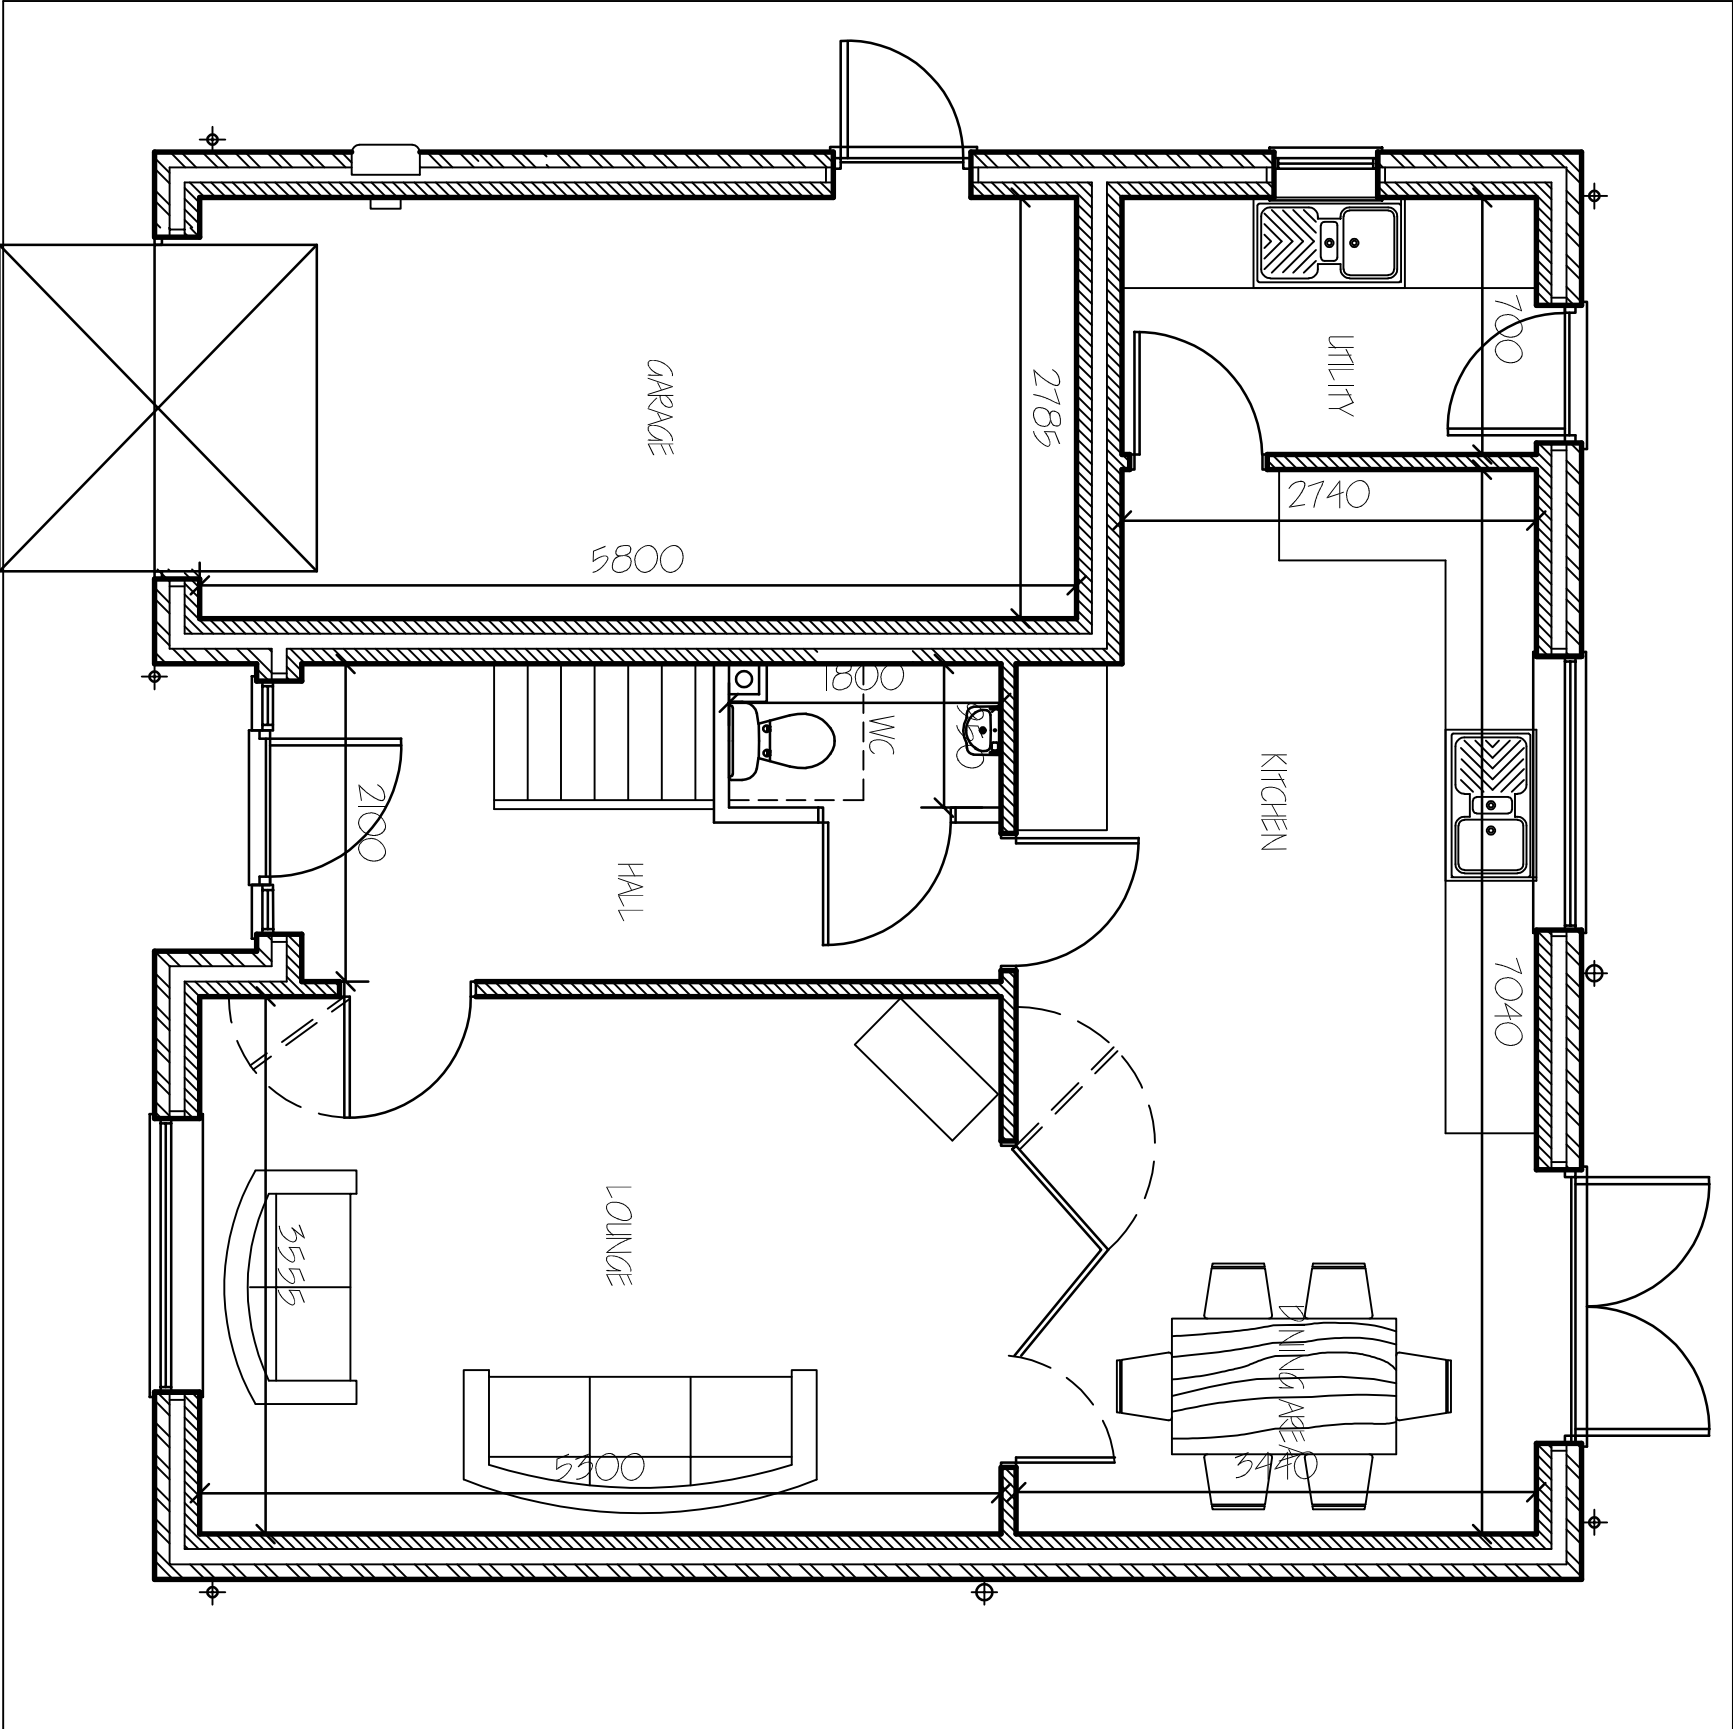

GROUND FLOOR PLAN.

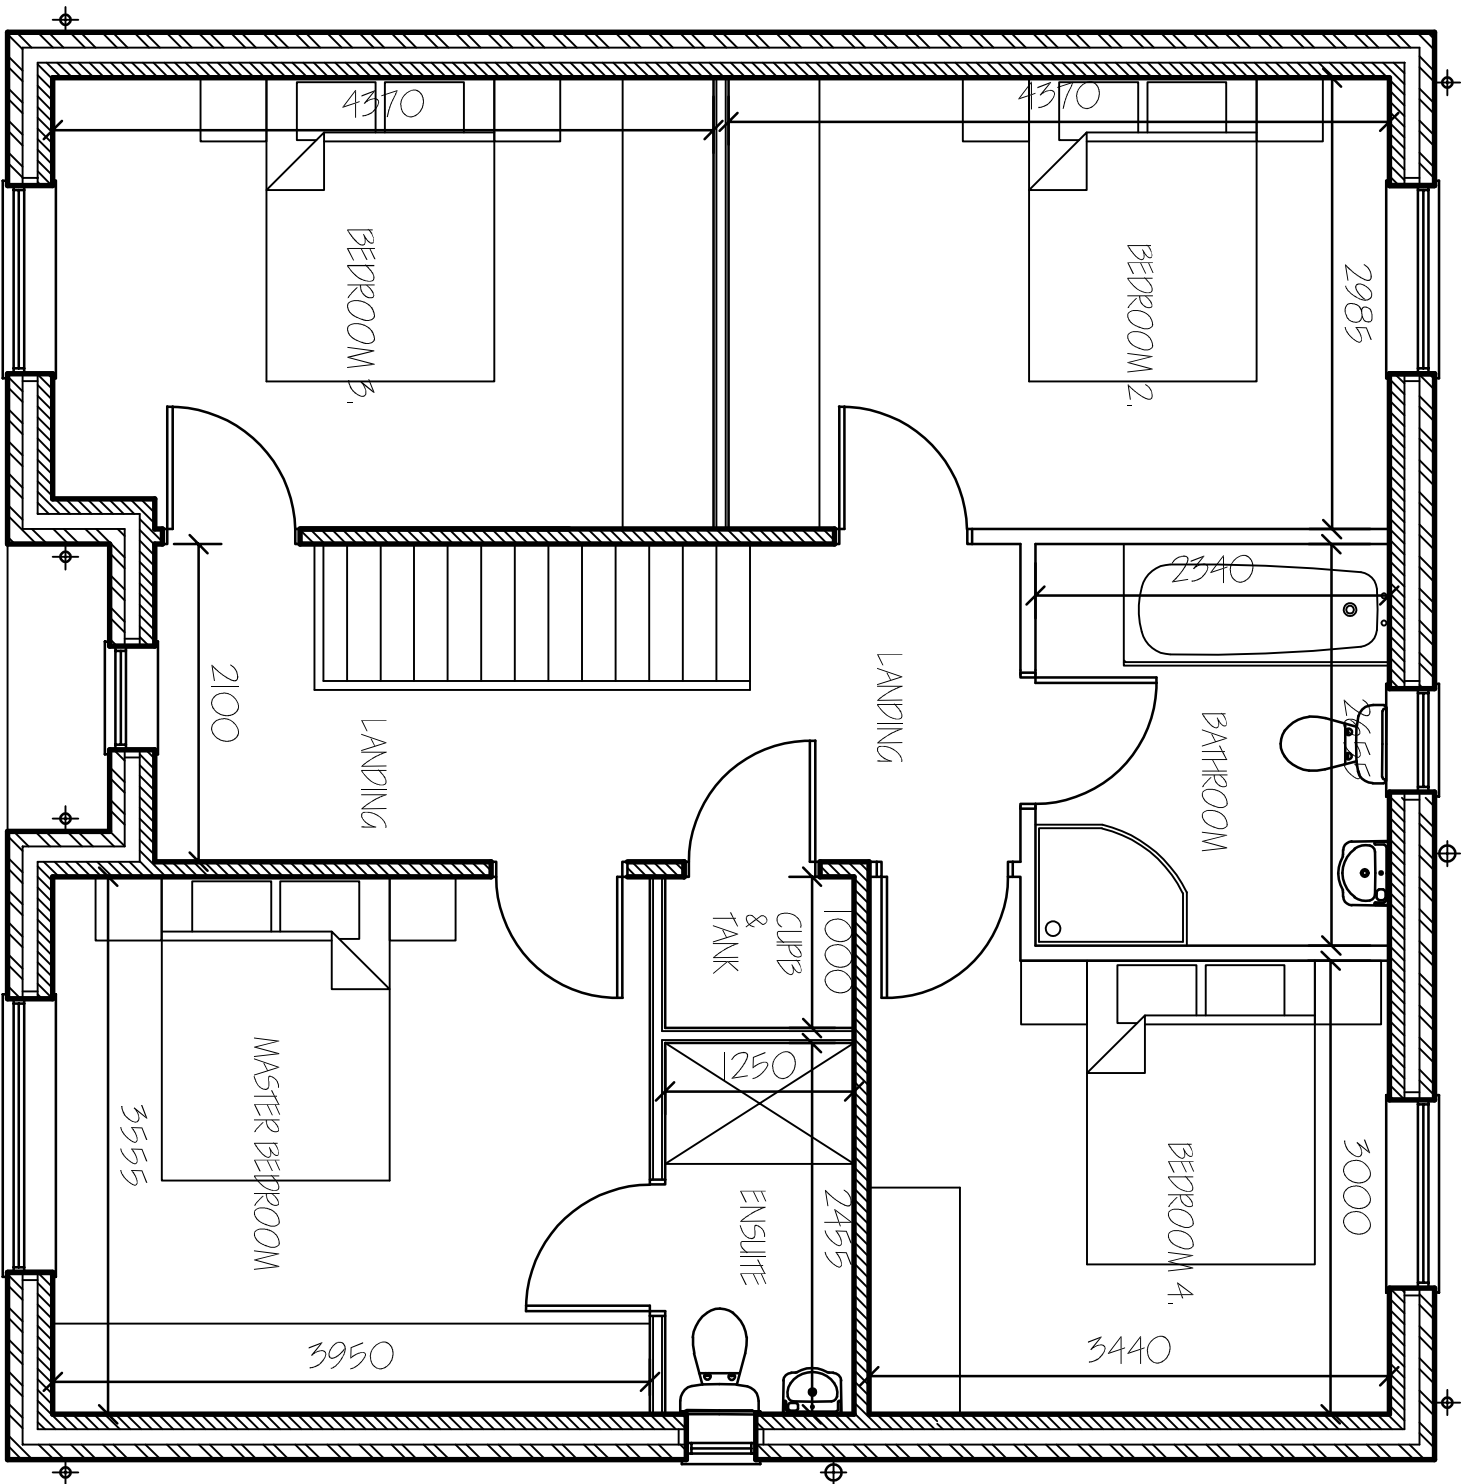

FIRST FLOOR PLAN.

Project		Residential Development	
Client		R.K. WILSON BUILDERS (UK) LTD	
Drawing		Floor Plans & Elevations	
Date		15/03/2024	
Scale		As Shown	
Notes		DO NOT SCALE FROM THIS DRAWING	
