

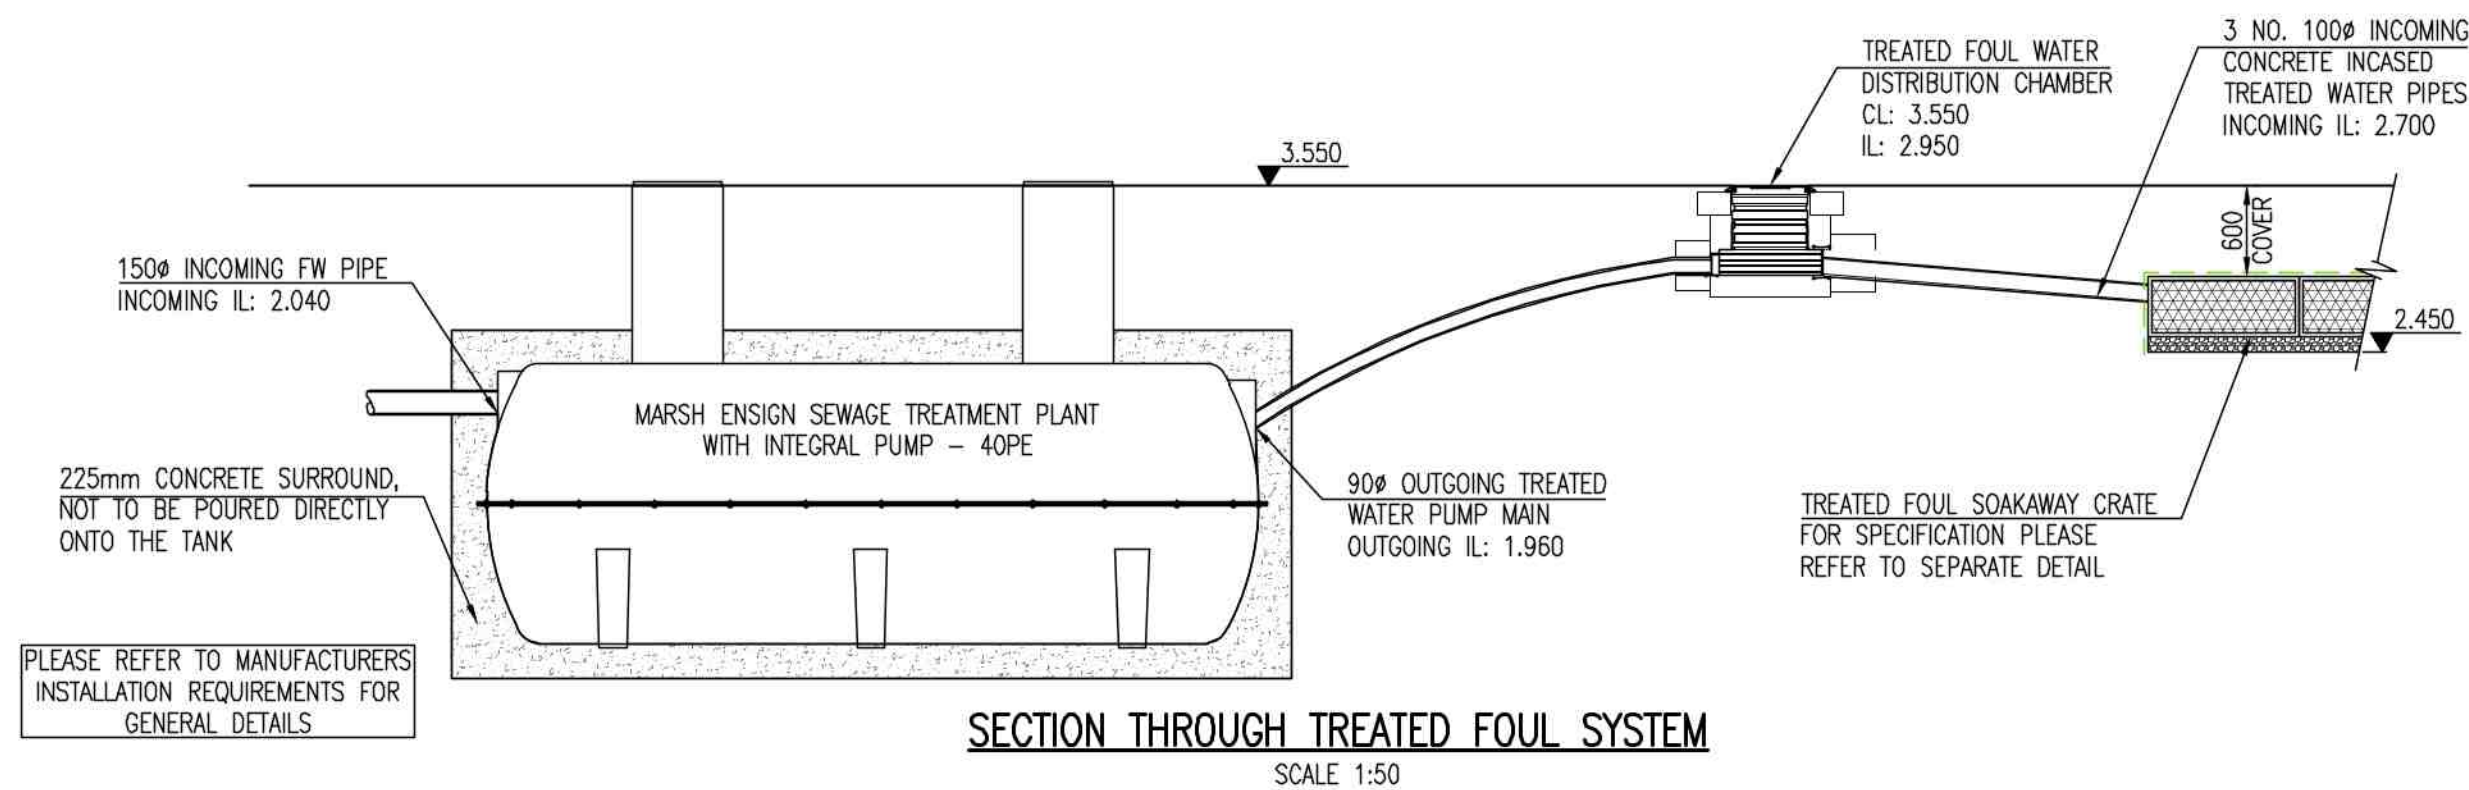
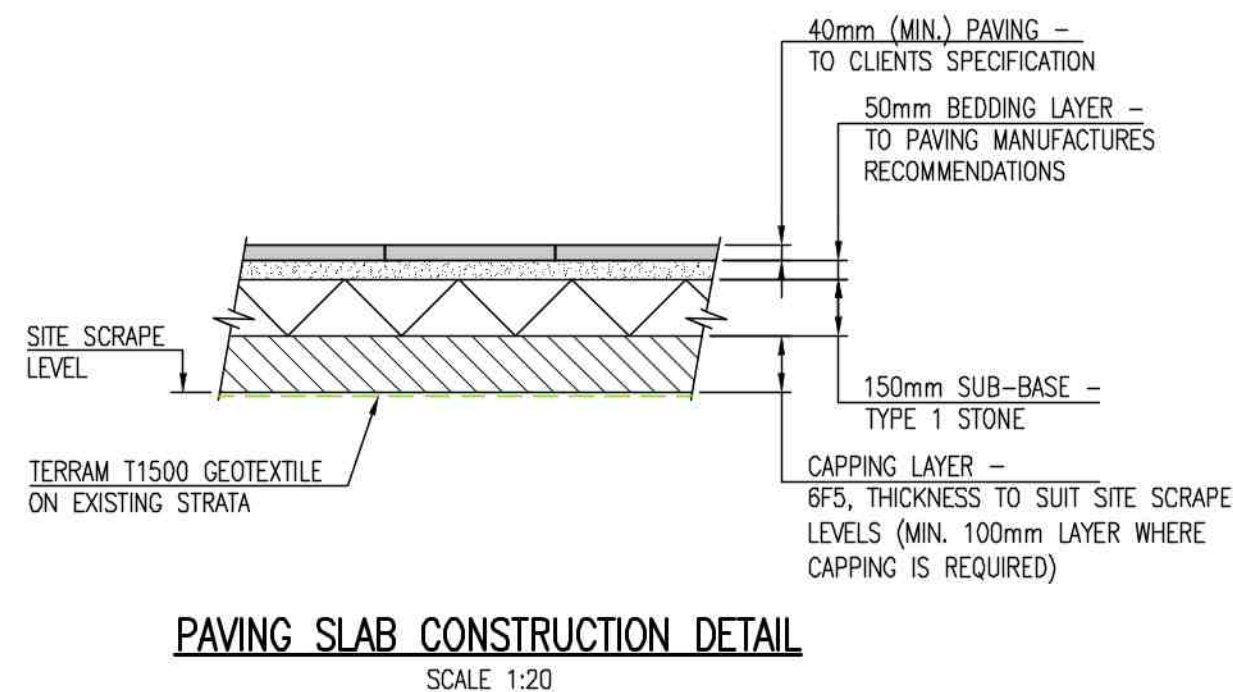
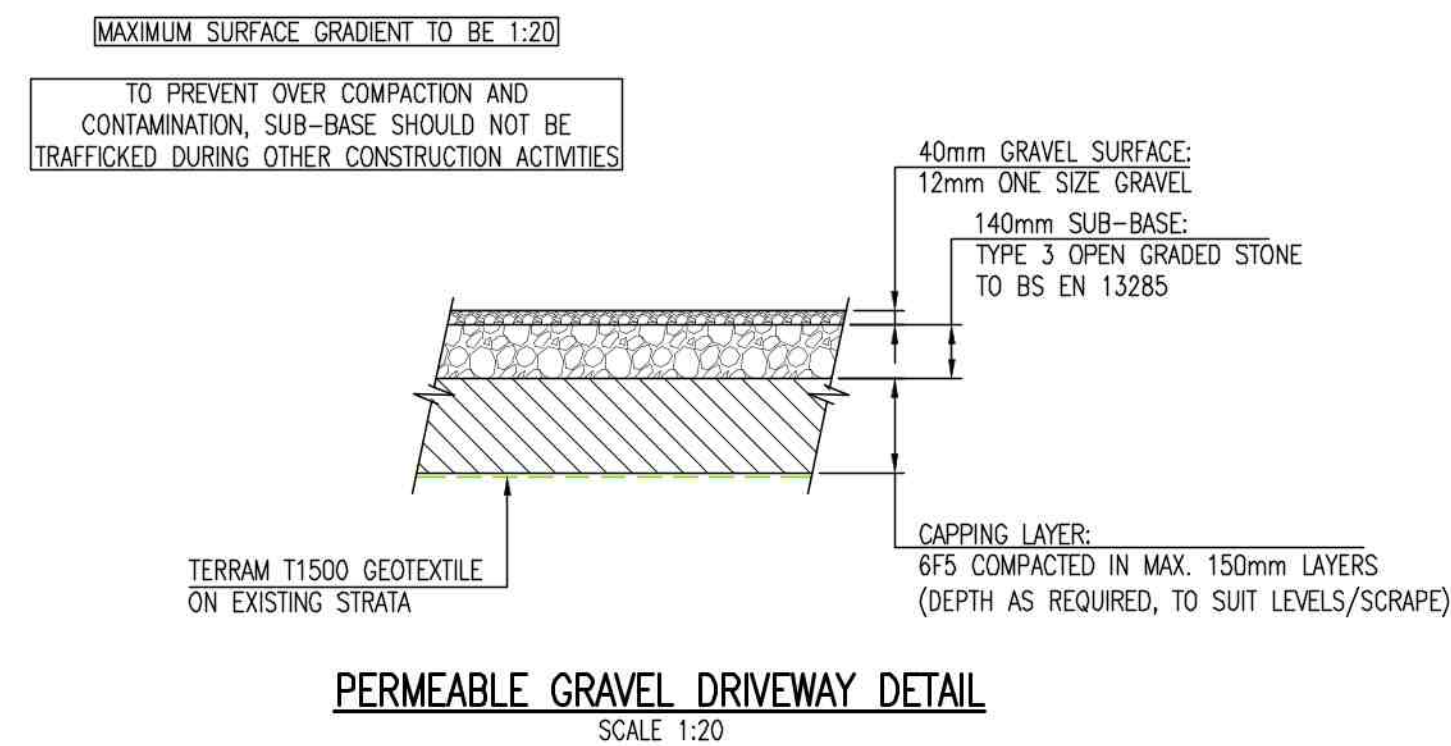


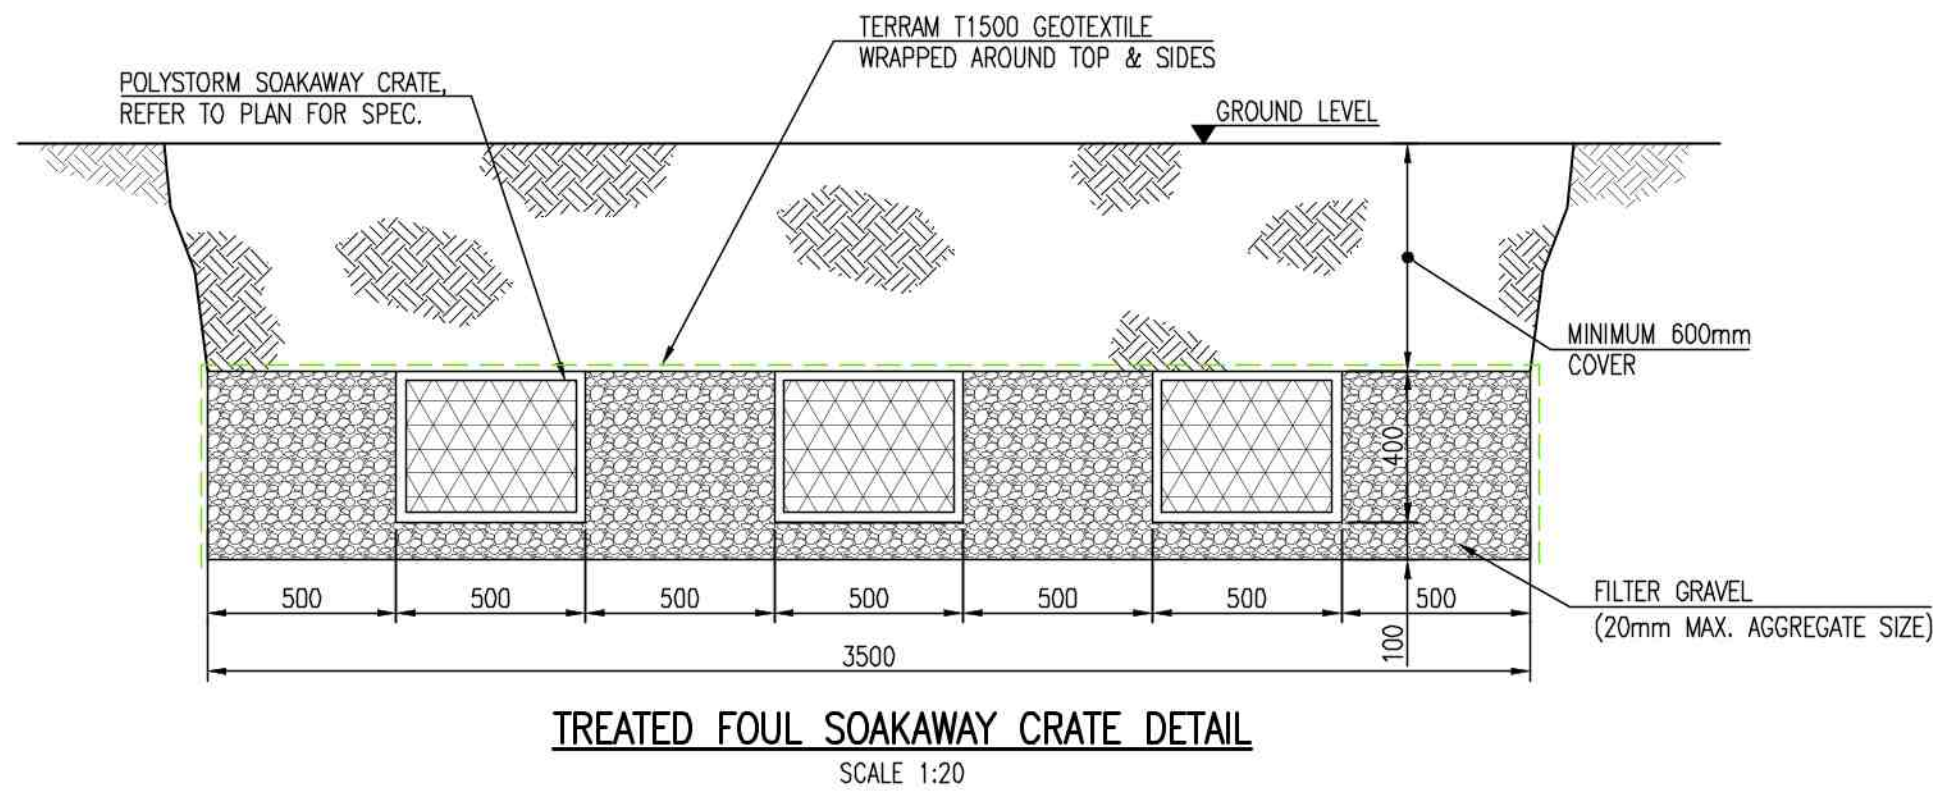

PLEASE REFER TO ARCHITECTS DRAWINGS FOR
CONFIRMATION OF ALL WALL/SETTING OUT
DIMENSIONS PRIOR TO COMMENCING OF WORKS

THIS DRAWING MUST BE READ IN CONJUNCTION
WITH ALL RELEVANT DRAWINGS & STRUCTURAL
CALCULATIONS

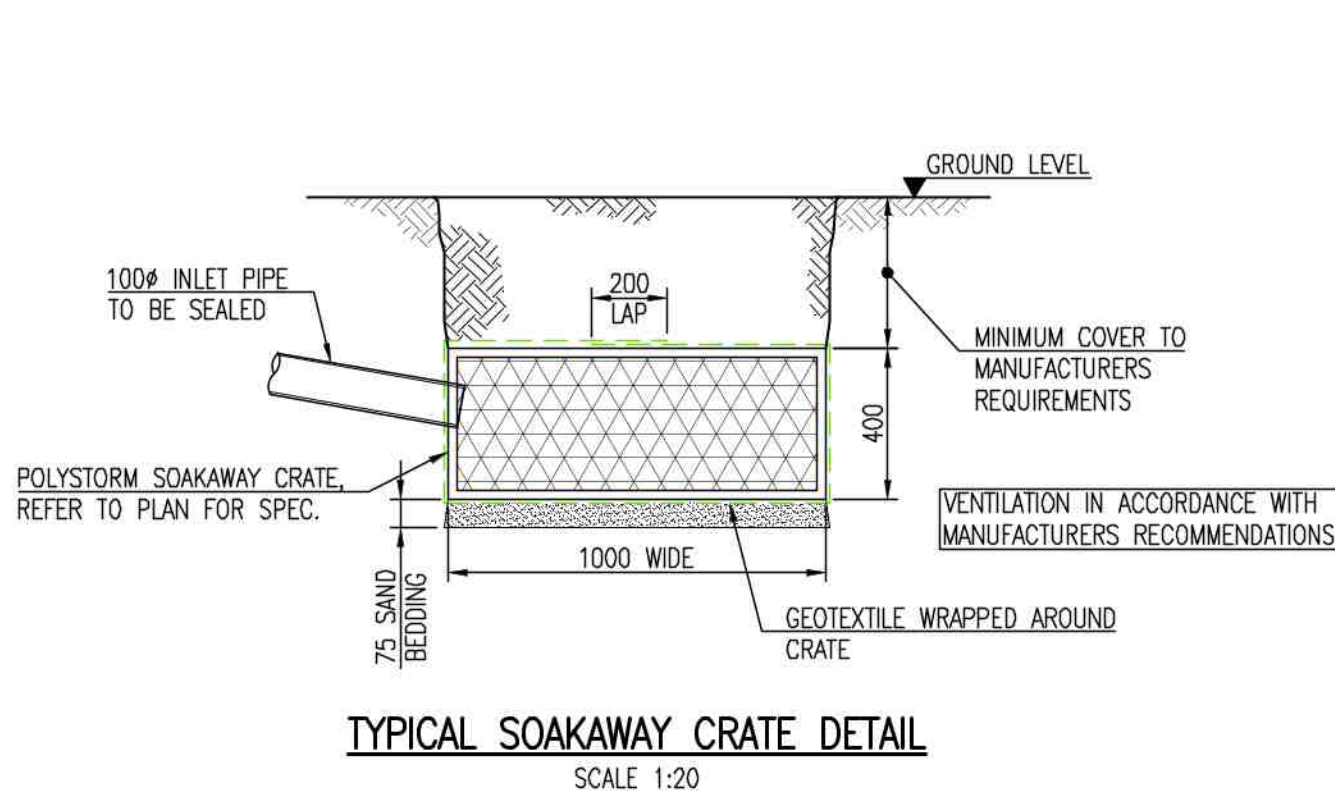

REV.	DESCRIPTION	DRN.	APP.	DATE
—	PRELIMINARY — FOR APPROVAL	MRB	APW	13.06.24

SHIELDS WILSON
e: info@shieldswilson.co.uk t: 01775 729252
STRUCTURAL AND CIVIL ENGINEERING

STATUS FOR COMMENT

CLIENT R K WILSON (MSE)

PROJECT PROPOSED RESIDENTIAL DEVELOPMENT
REAR OF CASSINI LODGE, 58 SEAS END ROAD,
MOULTON SEAS END, PE12 6LD

TITLE PROPOSED DRAINAGE STRATEGY DETAILS

DATE	JUN. '24	SCALE	0/1 1:20	DRAWING NO.	SW24-137-002	REV.	—
DRAWN	MRB						