
L. A. BUILDING DESIGN

Architectural Practice
55 Hannam Boulevard
Spalding Lincolnshire
Telephone Spalding (01775) 711437

REPRODUCED FROM THE ORDNANCE SURVEY 1: 2500 SCALE MAP
WITH THE PERMISSION OF THE CONTROLLER OF HER MAJESTY'S STATIONERY OFFICE
CROWN COPYRIGHT RESERVED

THIS PLAN FOR IDENTIFICATION PURPOSES ONLY

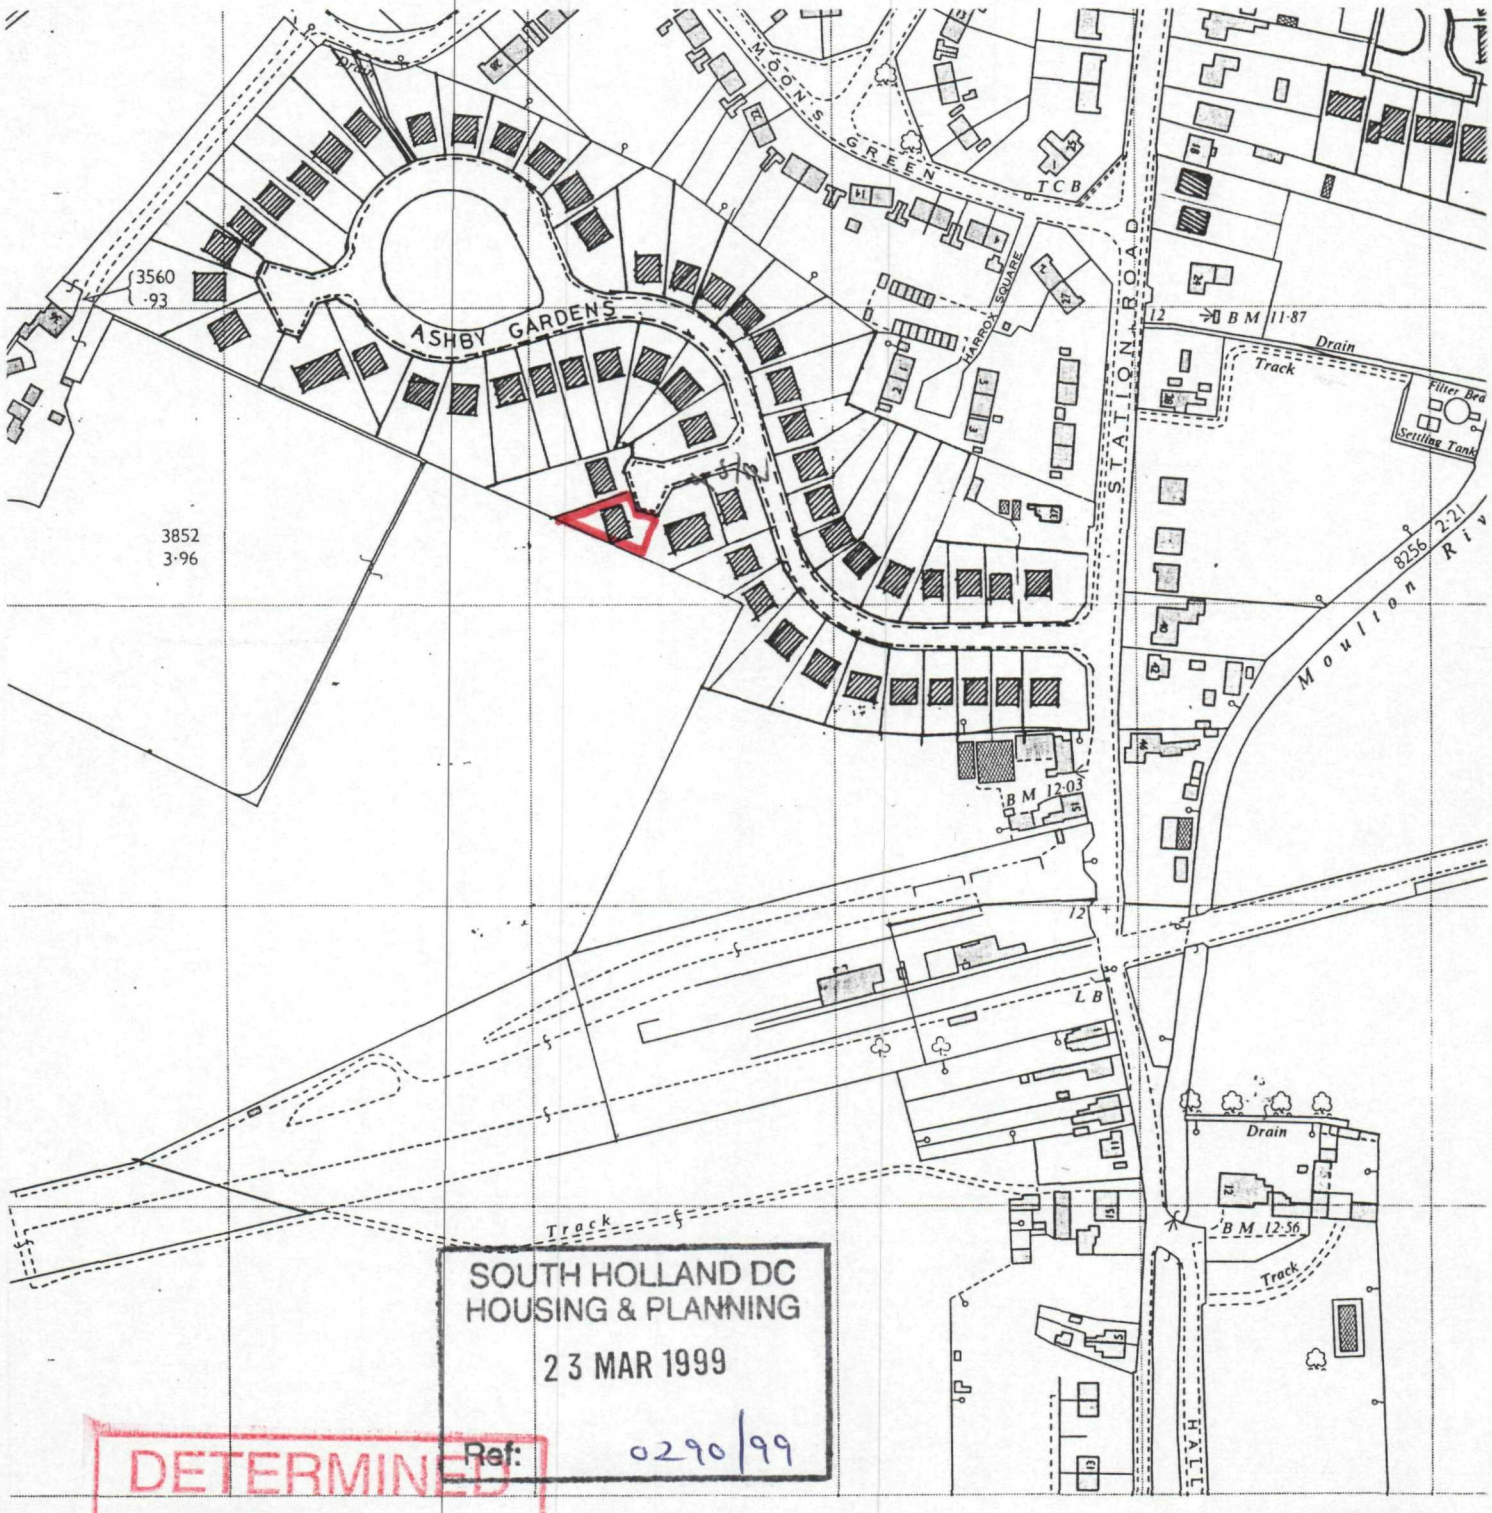

SOUTH HOLLAND DC
HOUSING & PLANNING
2 3 MAR 1999
Ref: 0290/99

DETERMINED
PLAN