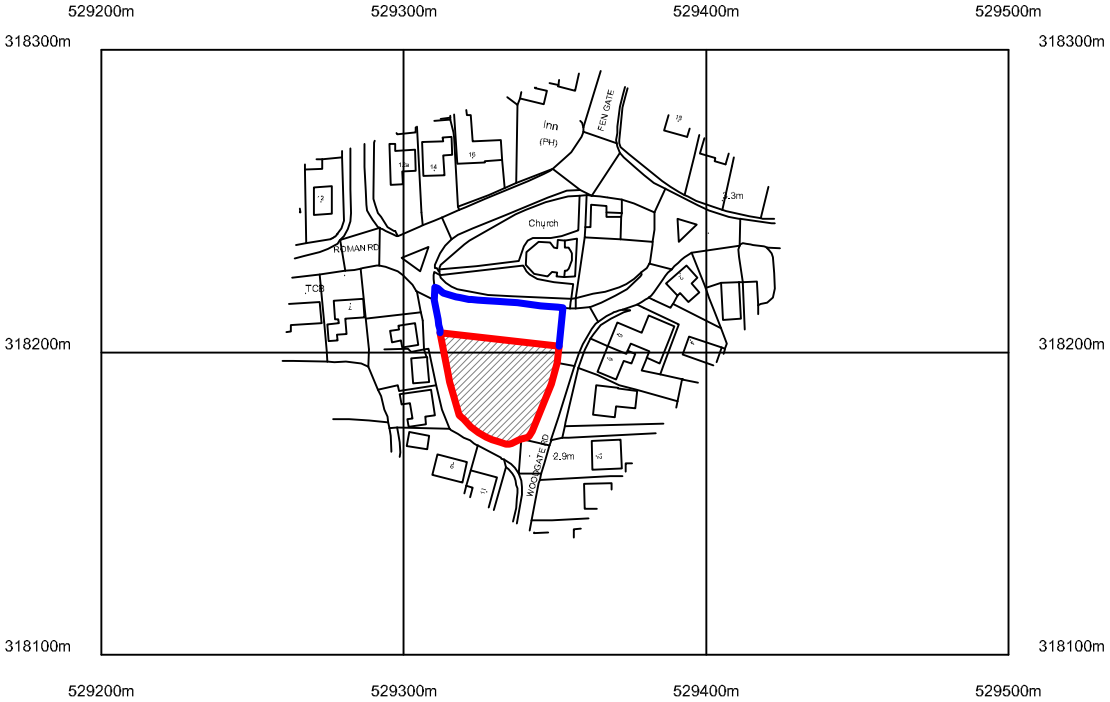


©Crown Copyright. All rights reserved. Licence no. 100019980

Revision	Date	Drawn	Description

Client Mr J Kilkenny

Project Proposed 1 No 3 Bedroom & 1 No 4 Bedroom detached popoerties @ Plough Public House, Moulton Chapel.

Drawing Planning (Location Plan)

TAC ARCHITECTS

Scale 1:2500 @ A4 Drawn AWM Checked TAC Date 12/03/2022 Drawing No. 15/405/PA/009

Trevor A Clay RIBA Ltd, 14 Old Fendike Road, Weston Hills, Spalding, Lincs. PE126DD